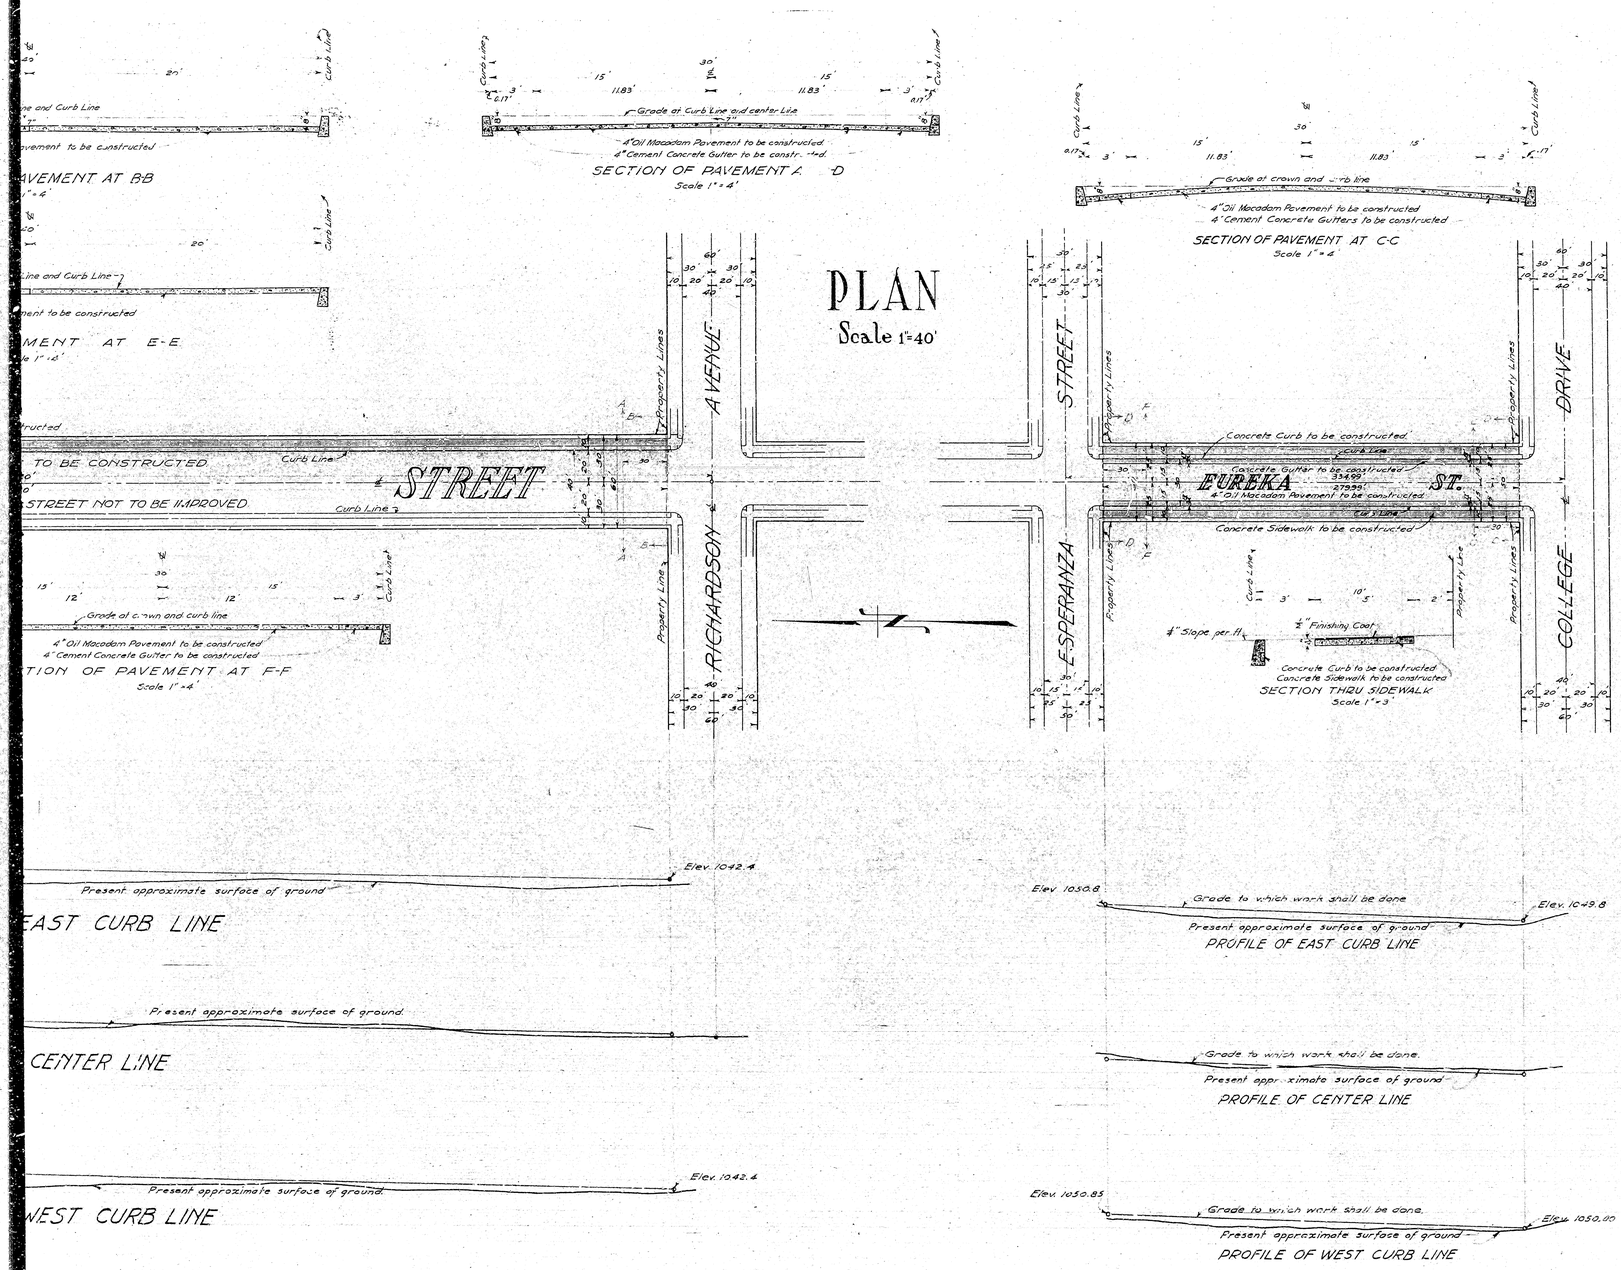

SHEET No 5

PLAN No 957

FOR THE IMPROVEMENT

EUREKA STRE

BETWEEN COLLEGE DRIVE AND ESPER

SCOTT STRE

BETWEEN RICHARDSON AVENUE AND C

COLLEGE DRI

BETWEEN K STREET AND MT VERN

CITY OF SAN BERNARDINO CALIF

JANUARY 1928

FILED
DEC. 5, 1928
W. P. Burnett
City Engineer

GRADE ORDINANCE

Grade of Eureka Street established February 25
Grade of Scott Street established " "
Grade of College Drive established " "

LEGEND

" or inch means inch or inches.
' or ft. means foot or feet.
No means number.
℄ means center line.
Elev. means elevation.
ST means street.
Ave. means avenue.
Cement Concrete Curb to be constructed shown thus
Cement Concrete Sidewalk to be constructed shown
Cement Concrete Gutter to be constructed shown th
4" Oil Macadam Pavement to be constructed shown
5" Cement Concrete Pavement to be constructed sho

Note: All elevations shown in red ink are in feet and are above a plane which is 1045.28 Ft. below the City Bench Mark as established by Ordinance No 383 City of San Bernardino, California.

TITLE TO STREET

Eureka Street, Scott Street, and College Drive are
Junior College Heights Tract as recorded in Boo
Records of San Bernardino County, California.

PLAN ADOPTED MARCH 12th 1928

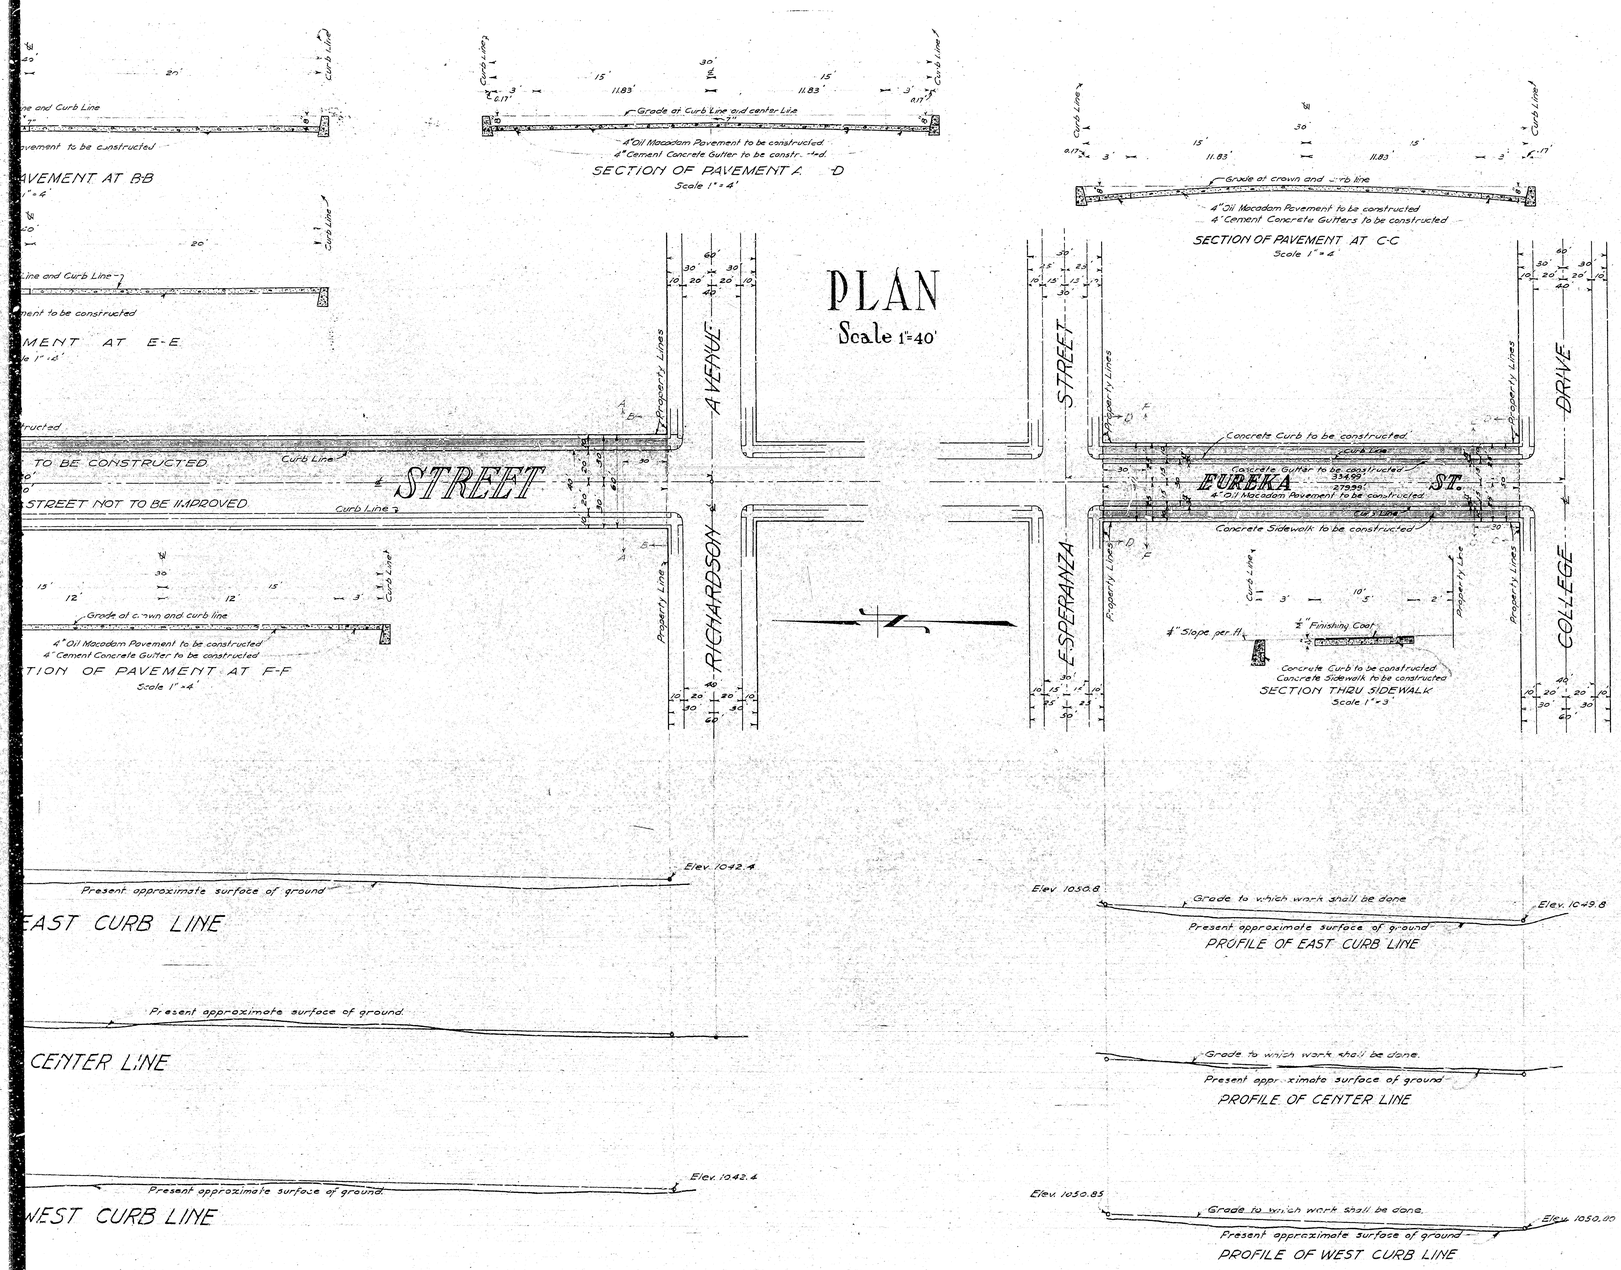

SHEET No 5

PLAN No 957

FOR THE IMPROVEMENT

EUREKA STRE

BETWEEN COLLEGE DRIVE AND ESPER

SCOTT STRE

BETWEEN RICHARDSON AVENUE AND C

COLLEGE DRI

BETWEEN K STREET AND MT VERN

CITY OF SAN BERNARDINO CALIF

JANUARY 1928

FILED
DEC. 5, 1928
W. P. Burnett
City Engineer

GRADE ORDINANCE

Grade of Eureka Street established February 25
Grade of Scott Street established " "
Grade of College Drive established " "

LEGEND

" or inch means inch or inches.
' or ft. means foot or feet.
No means number.
℄ means center line.
Elev. means elevation.
ST means street.
Ave. means avenue.
Cement Concrete Curb to be constructed shown thus
Cement Concrete Sidewalk to be constructed shown
Cement Concrete Gutter to be constructed shown th
4" Oil Macadam Pavement to be constructed shown
5" Cement Concrete Pavement to be constructed sho

Note: All elevations shown in red ink are in feet and are above a plane which is 1045.28 Ft. below the City Bench Mark as established by Ordinance No 383 City of San Bernardino, California.

TITLE TO STREET

Eureka Street, Scott Street, and College Drive are
Junior College Heights Tract as recorded in Boo
Records of San Bernardino County, California.

PLAN ADOPTED MARCH 12th 1928