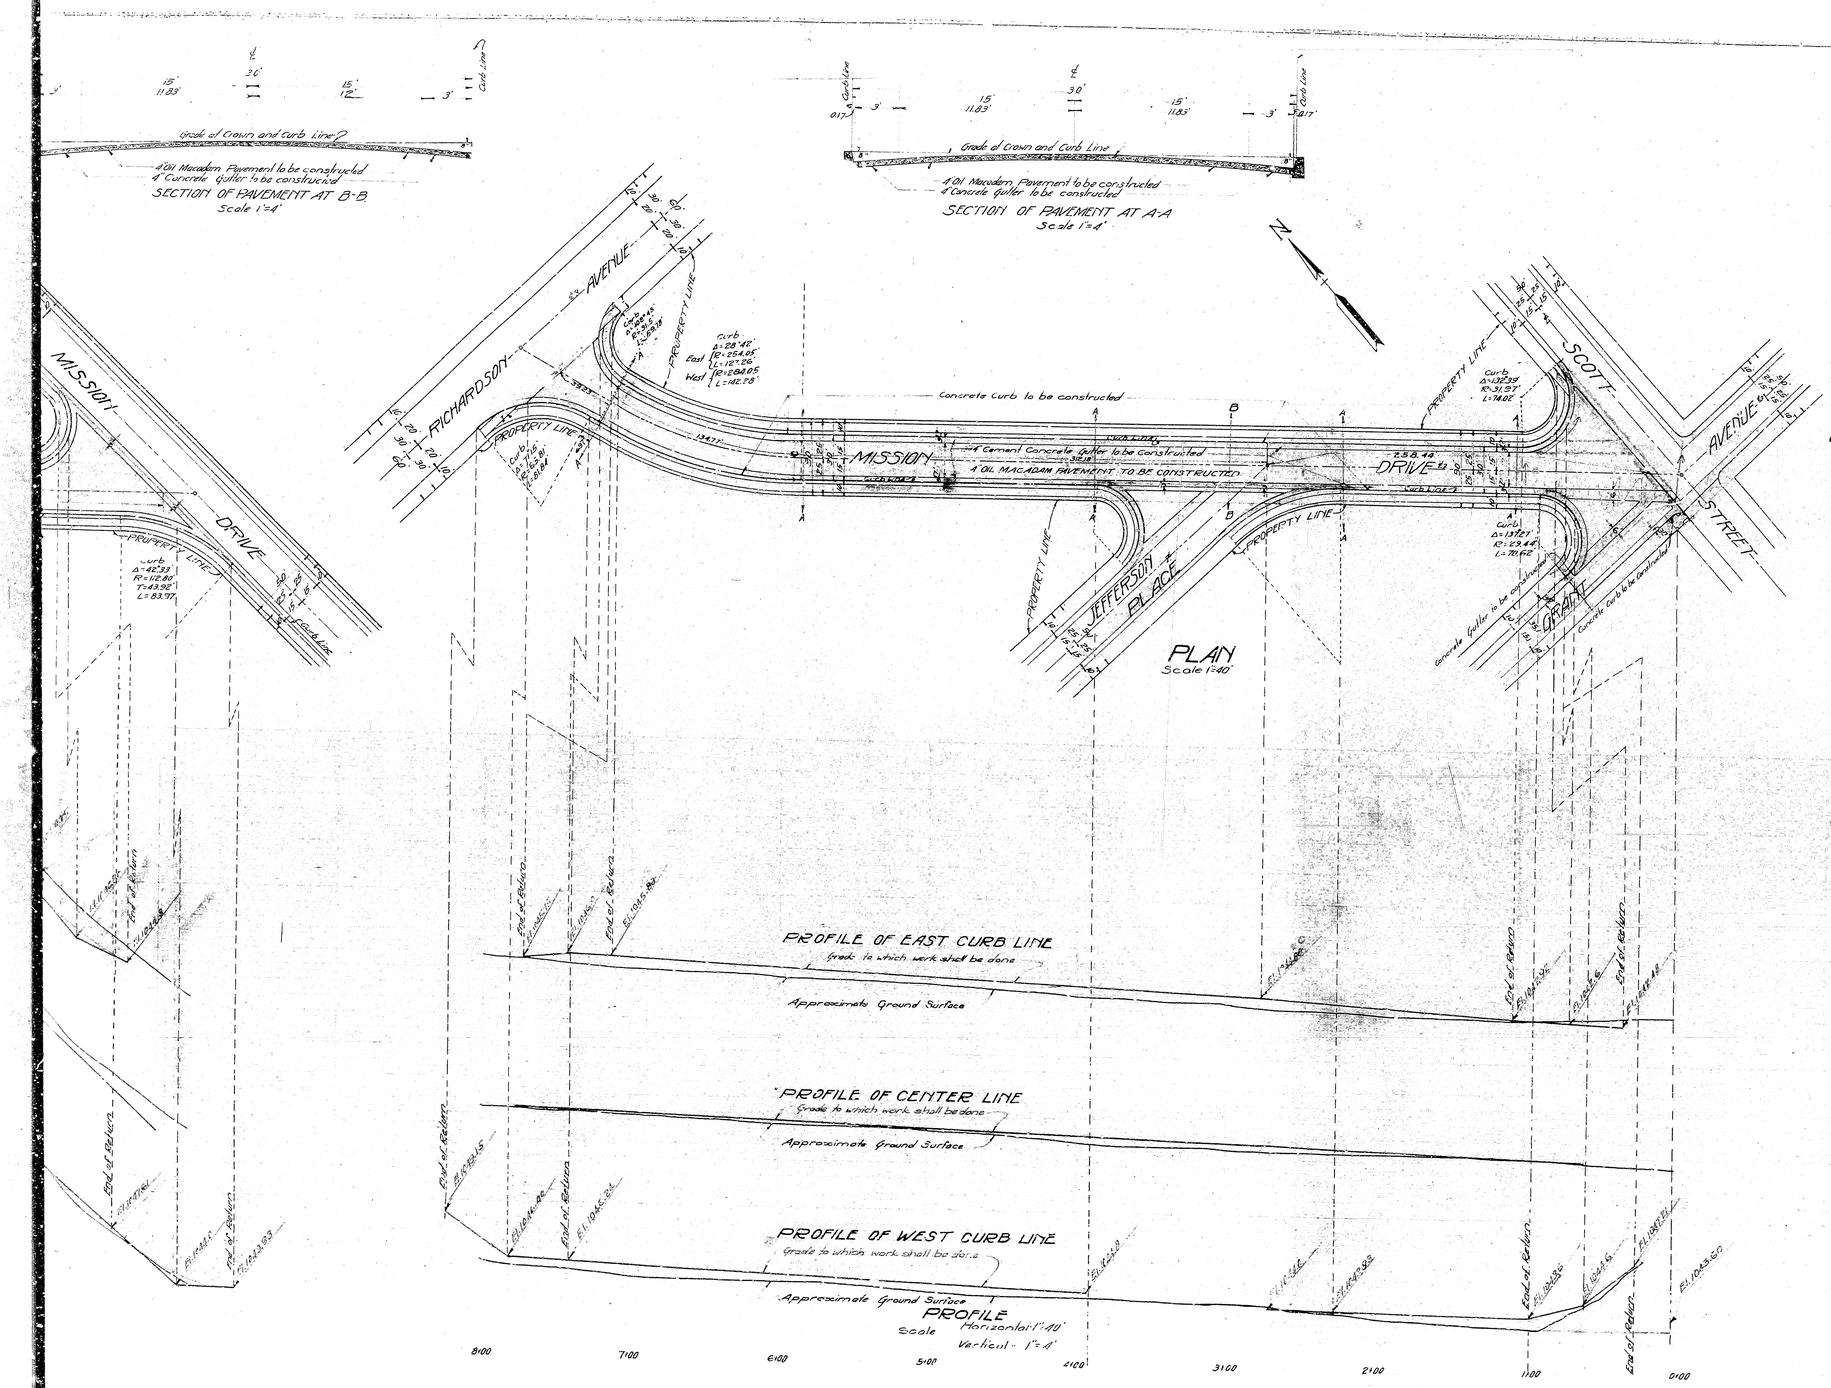

SHEET No 4
PLAN No 957
FOR THE IMPROVEMENT OF
MISSION DRIVE
BETWEEN
GRANT AVENUE AND RICHARDSON AVENUE
JEFFERSON PLACE
BETWEEN
HOLLY DRIVE AND MISSION DRIVE
FAIRVIEW AVENUE
BETWEEN
RICHARDSON AVENUE AND SOUTH CITY LIMITS
HOLLY DRIVE AND SCOTT STREET
BETWEEN
RICHARDSON AVENUE AND GRANT AVENUE
IN THE
CITY OF SAN BERNARDINO CALIFORNIA
JAN-1928.

W. E. Burritt,
City Engineer.

W. E. Burritt

LEGEND

"or in." means inch or inches
"or ft." means foot or feet
El. means Elevation
℄ means Center Line
No. means Number
4" Oil Macadam Pavement to be constructed [illegible]
4" Concrete Gutter to be constructed [illegible]
4" Concrete Sidewalk to be constructed [illegible]
Concrete Curb to be constructed shown on P[illegible]

TITLE TO STREETS

Title to Mission Drive, Jefferson Place, Fairview Avenue, Holly Drive and Scott Avenue to the City of San Bernardino is by dedication by the Junior College Heights Tract No 2227 as Recorded in Book No 54 of Maps Page 31, Records of San Bernardino County, California.

GRADE ORDINANCES

Grade of Scott Street, Mission Drive, Fairview Avenue, Holly Dr. and Jefferson Place established by resolution adopted February 29th 1928, Grand Ave by Ordinance No 1237.

Note:
All elevations shown in red figures are in feet and above a plane which is 1045.28 ft below the City Bench Mark established by Ordinance No 383 City of San Bernardino, California.

PROFILE LEGEND

Black Line shows Approximate Ground Surface
Red Line shows Grade to which work will be done

SHEET No 4 OF 11 SHEETS
See Sheet No 1 for Index of Sheets.

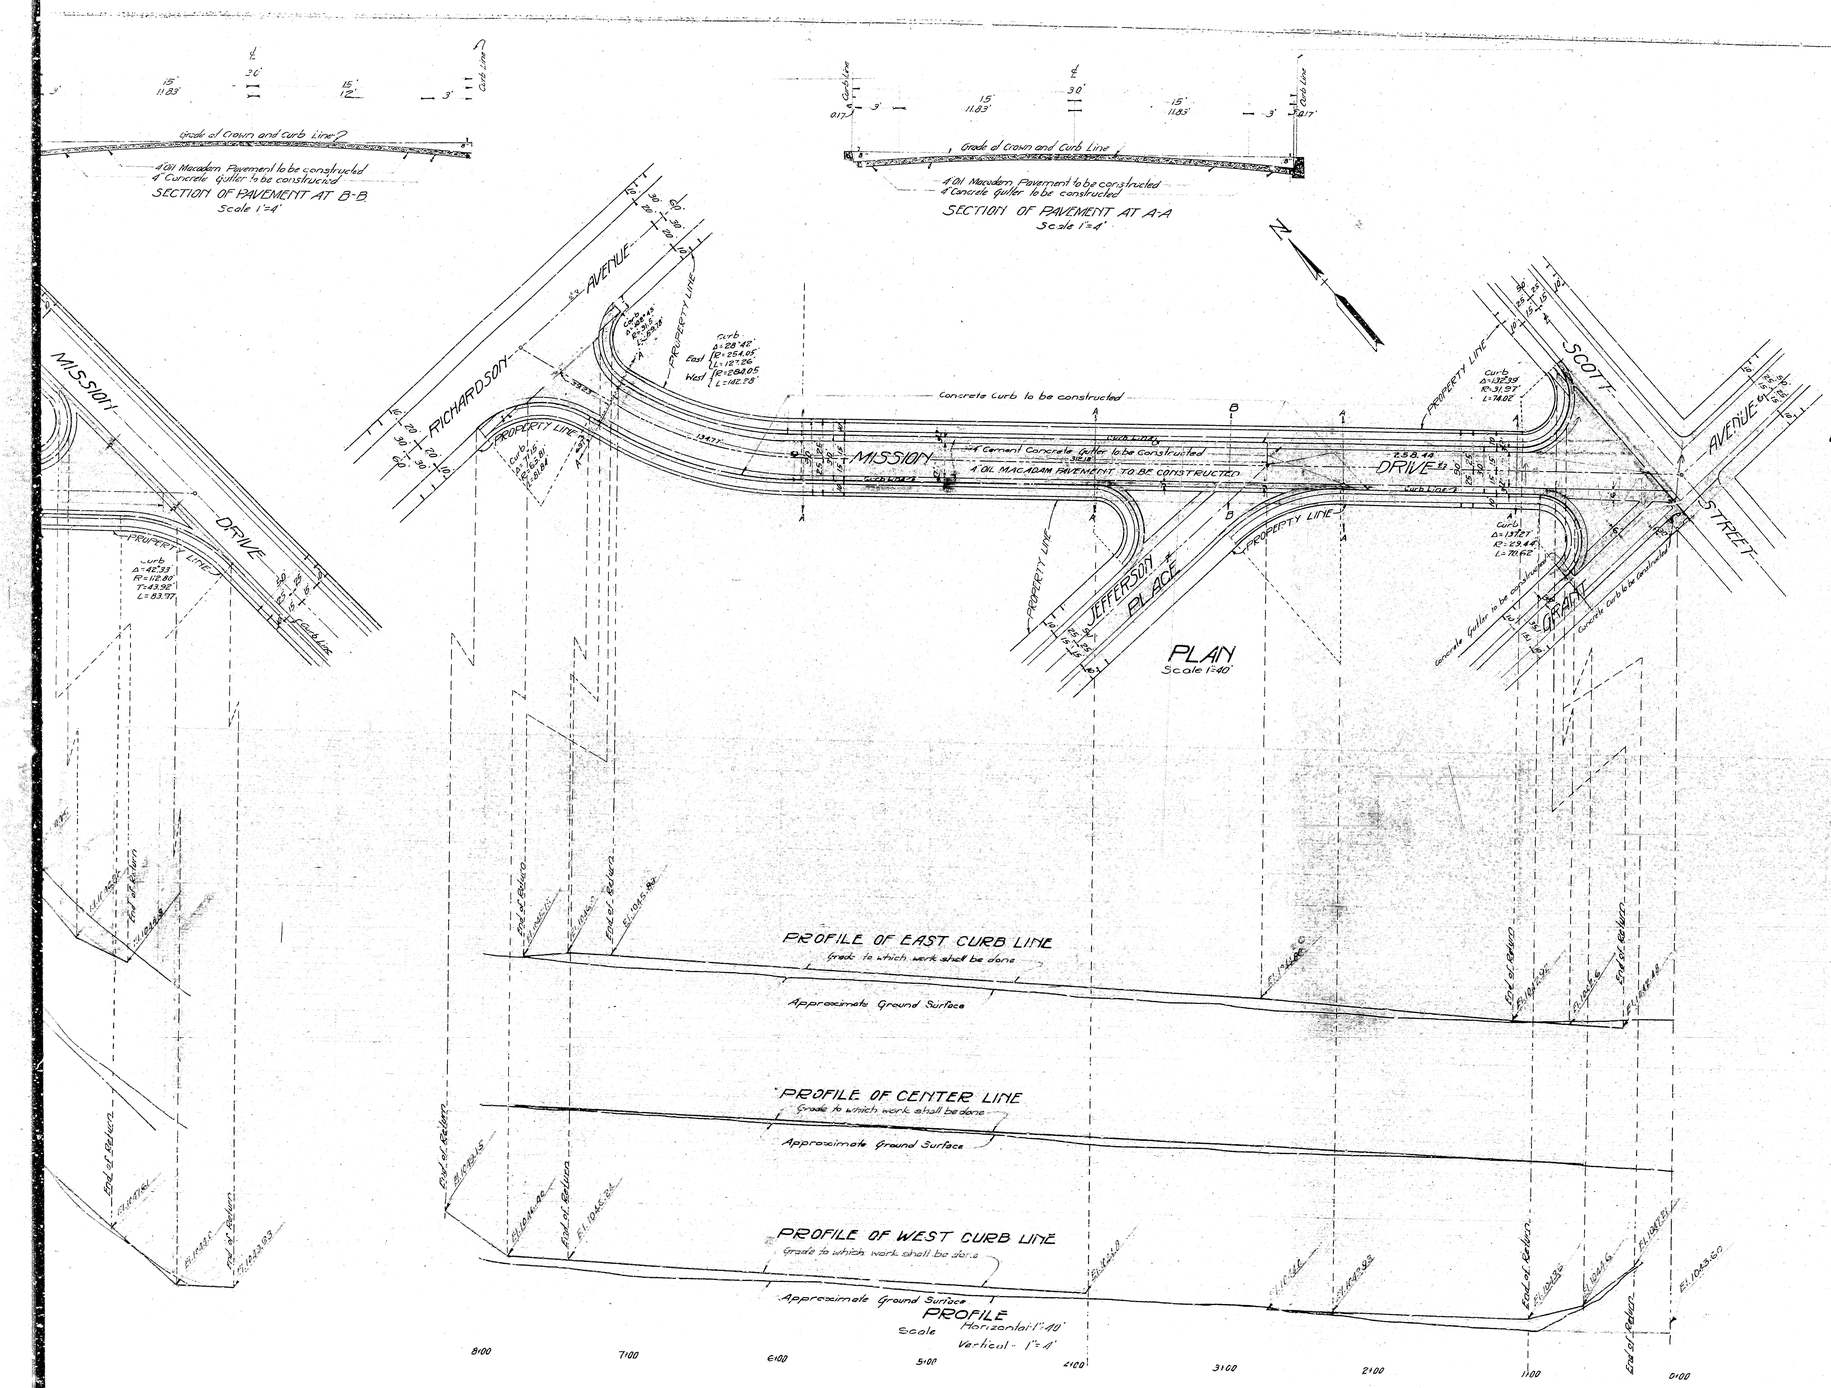

SHEET No 4
PLAN No 957
FOR THE IMPROVEMENT OF
MISSION DRIVE
BETWEEN
GRANT AVENUE AND RICHARDSON AVENUE
JEFFERSON PLACE
BETWEEN
HOLLY DRIVE AND MISSION DRIVE
FAIRVIEW AVENUE
BETWEEN
RICHARDSON AVENUE AND SOUTH CITY LIMITS
HOLLY DRIVE AND SCOTT STREET
BETWEEN
RICHARDSON AVENUE AND GRANT AVENUE
IN THE
CITY OF SAN BERNARDINO CALIFORNIA
JAN-1928.

W. E. Burritt,
City Engineer.

W. E. Burritt

LEGEND

"or in." means inch or inches
"or ft." means foot or feet
El. means Elevation
℄ means Center Line
No. means Number
4" Oil Macadam Pavement to be constructed [illegible]
4" Concrete Gutter to be constructed [illegible]
4" Concrete Sidewalk to be constructed [illegible]
Concrete Curb to be constructed shown on P[illegible]

TITLE TO STREETS

Title to Mission Drive, Jefferson Place, Fairview Avenue, Holly Drive and Scott Avenue to the City of San Bernardino is by dedication by the Junior College Heights Tract No 2227 as Recorded in Book No 54 of Maps Page 31, Records of San Bernardino County, California.

GRADE ORDINANCES

Grade of Scott Street, Mission Drive, Fairview Avenue, Holly Dr. and Jefferson Place established by resolution adopted February 29th 1928, Grand Ave by Ordinance No 1237.

Note:
All elevations shown in red figures are in feet and above a plane which is 1045.28 ft below the City Bench Mark established by Ordinance No 383 City of San Bernardino, California.

PROFILE LEGEND

Black Line shows Approximate Ground Surface
Red Line shows Grade to which work will be done

SHEET No 4 OF 11 SHEETS
See Sheet No 1 for Index of Sheets.