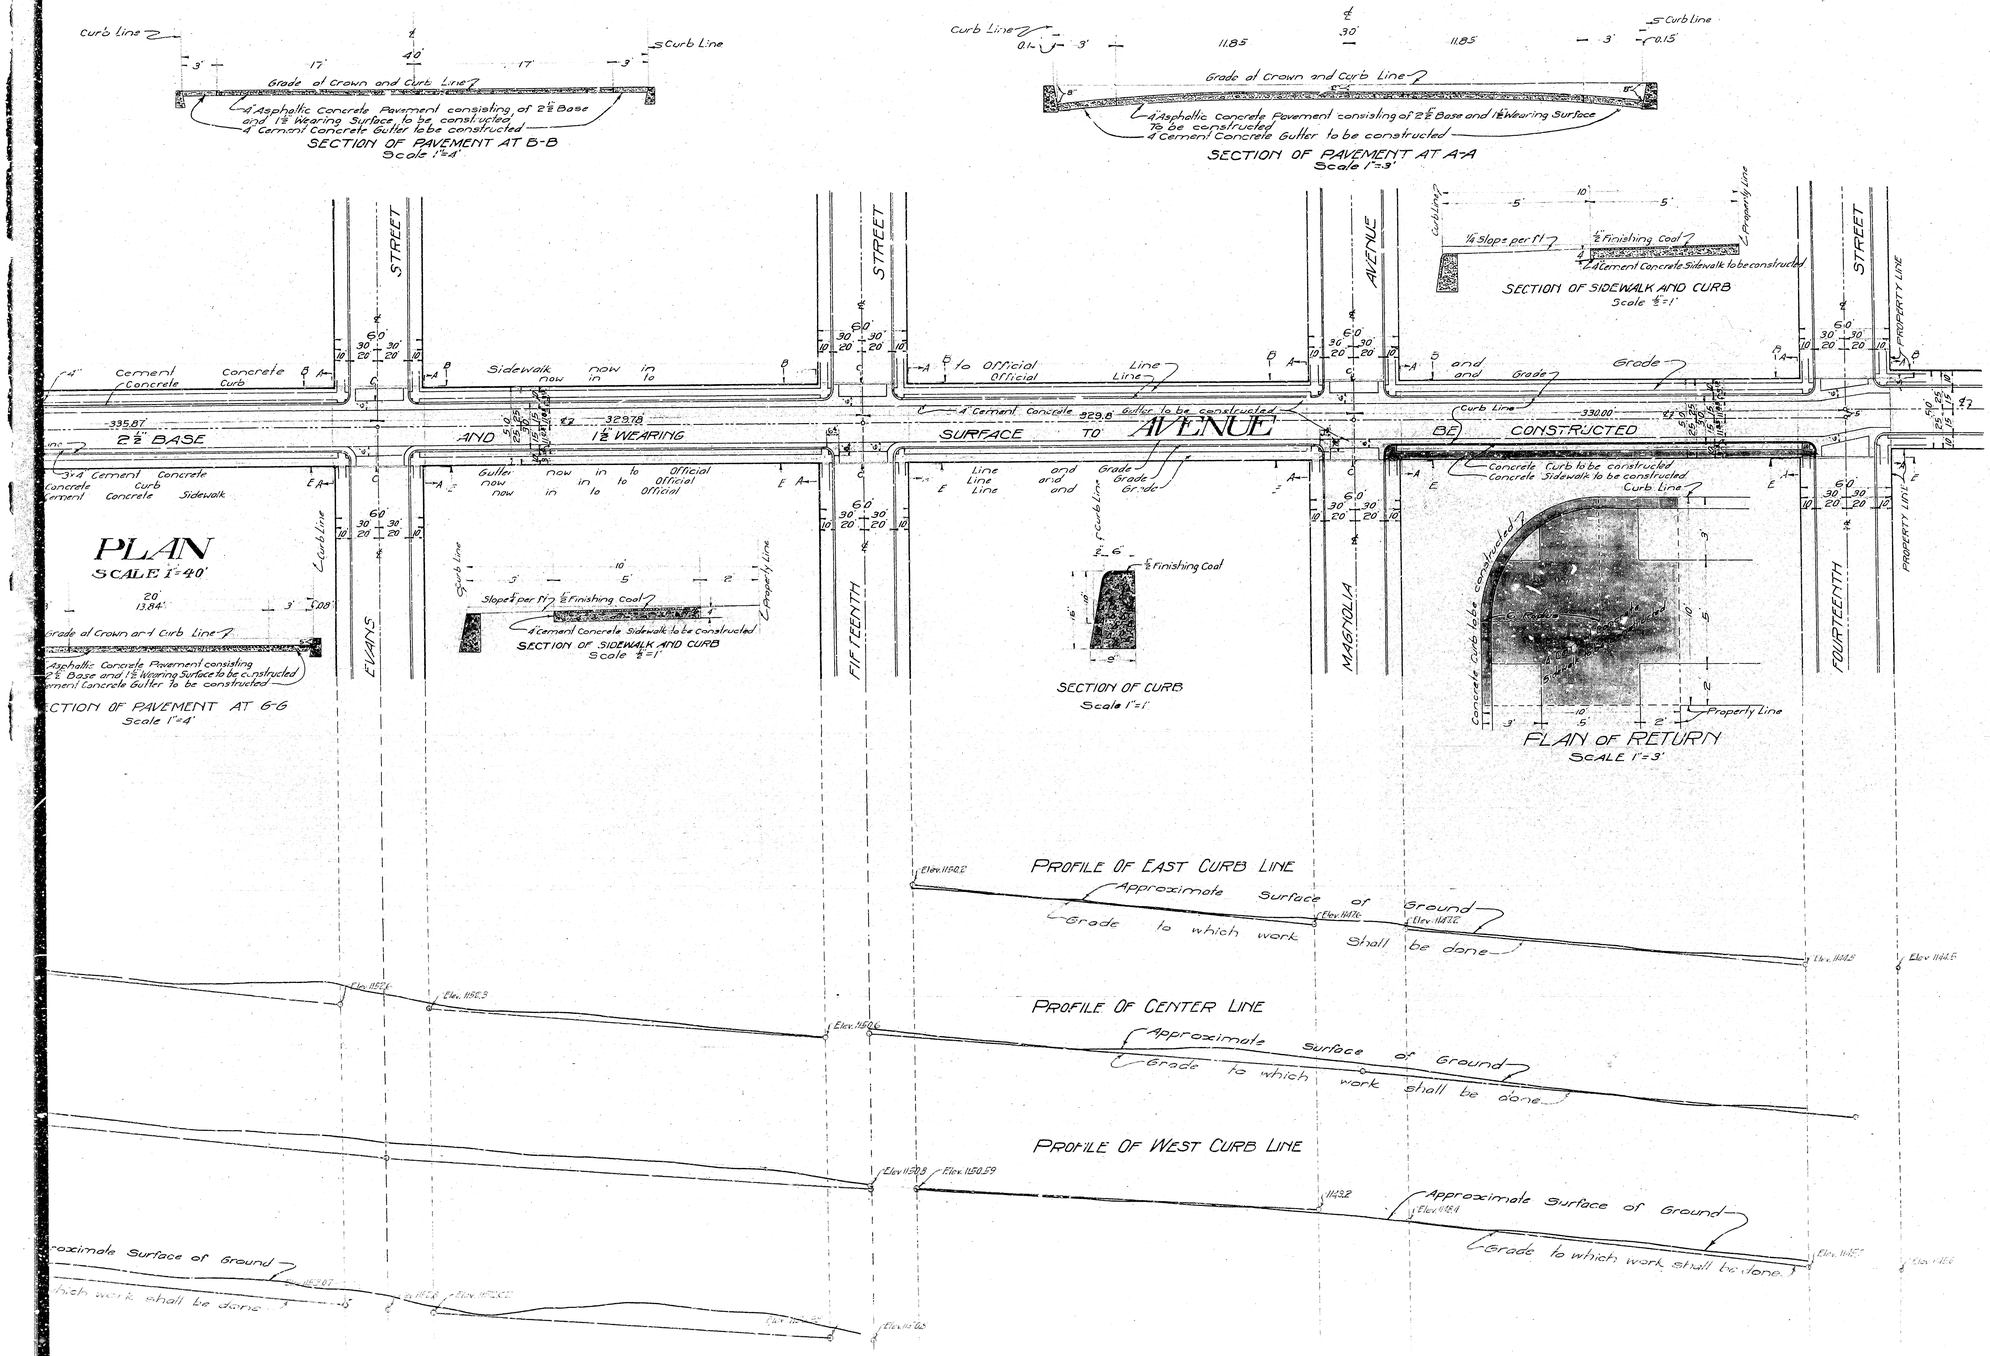

PLAN Nº 964

FOR THE IMPROVEMENT OF MASSACHUSETTS AVENUE BETWEEN FOURTEENTH STREET AND NINETEENTH STREET IN THE CITY OF SAN BERNARDINO CALIFORNIA

1928

W. P. Burritt
City Engineer

Z

W. P. Burritt

LEGEND

"or in. means inch or inches
or ft. means foot or feet
℄ means Center Line
№ means Number
Elev. means Elevation
Asphaltic Concrete Pavement to be constructed shown on Plan thus ____ in Section thus ____
Cement Concrete Gutter to be constructed shown on Plan thus ____ in Section thus ____
Cement Concrete Sidewalk to be constructed shown on Plan thus ____ in Section thus ____
Cement Concrete Curb to be constructed shown on Plan thus ____ in Section thus ____

GRADE ORDINANCE

Grade of Massachusetts Avenue established December 1st 1924 Ordinance № 1127 of the City of San Bernardino, California.

TITLE TO STREET

By dedication of the following subdivisions:

Sunrise Heights Sub. Book No 23 of Maps, Page 5,
Sl. Lime Addition " " 4 " " " 15
Sunshine Homes Tract " " 33 " " " 17,
Berry Palms Tract No 2 " " 26 " " " 26,
Records of San Bernardino County, Calif.

PROFILE LEGEND

Black Line shows Approximate Ground Surface
Red Line shows Grade to which work shall be done

NOTE- All elevations shown in Red ink are in feet and are above a plane which is 1000.2011 below the City Bench Mark as established by Ord. № 383 City of San Bernardino, Calif.

PLAN ADOPTED March 12, 1928.

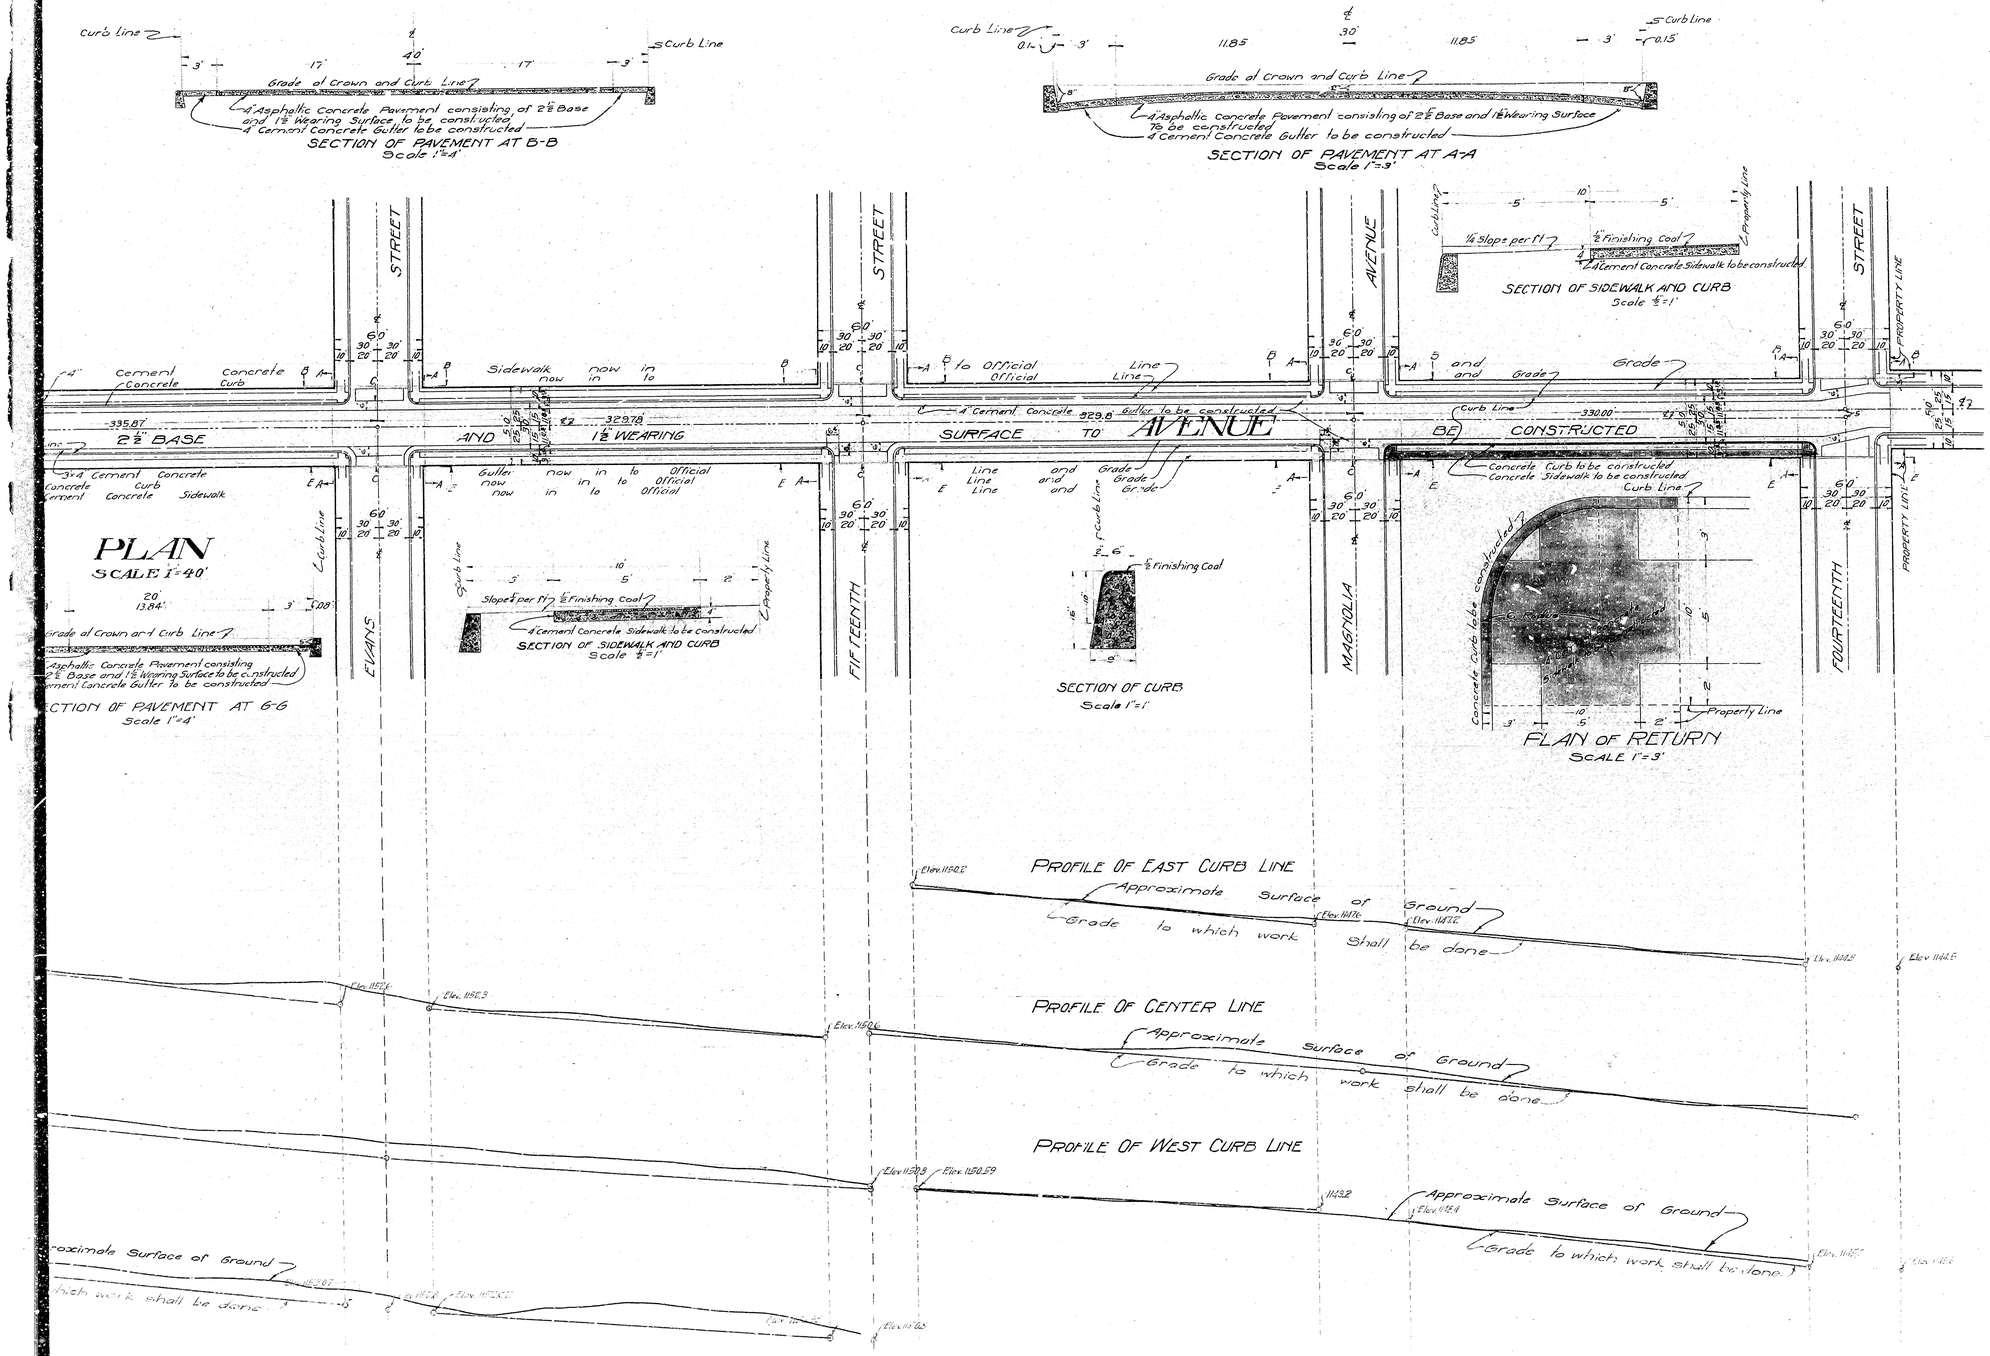

PLAN Nº 964

FOR THE IMPROVEMENT OF MASSACHUSETTS AVENUE BETWEEN FOURTEENTH STREET AND NINETEENTH STREET IN THE CITY OF SAN BERNARDINO CALIFORNIA

1928

W. P. Burritt
City Engineer

Z

W. P. Burritt

LEGEND

"or in. means inch or inches
or ft. means foot or feet
℄ means Center Line
№ means Number
Elev. means Elevation
Asphaltic Concrete Pavement to be constructed shown on Plan thus ____ in Section thus ____
Cement Concrete Gutter to be constructed shown on Plan thus ____ in Section thus ____
Cement Concrete Sidewalk to be constructed shown on Plan thus ____ in Section thus ____
Cement Concrete Curb to be constructed shown on Plan thus ____ in Section thus ____

GRADE ORDINANCE

Grade of Massachusetts Avenue established December 1st 1924 Ordinance № 1127 of the City of San Bernardino, California.

TITLE TO STREET

By dedication of the following subdivisions:

Sunrise Heights Sub. Book No 23 of Maps, Page 5,
Sl. Lime Addition " " 4 " " " 15
Sunshine Homes Tract " " 33 " " " 17,
Berry Palms Tract No 2 " " 26 " " " 26,
Records of San Bernardino County, Calif.

PROFILE LEGEND

Black Line shows Approximate Ground Surface
Red Line shows Grade to which work shall be done

NOTE- All elevations shown in Red ink are in feet and are above a plane which is 1000.2011 below the City Bench Mark as established by Ord. № 383 City of San Bernardino, Calif.

PLAN ADOPTED March 12, 1928.