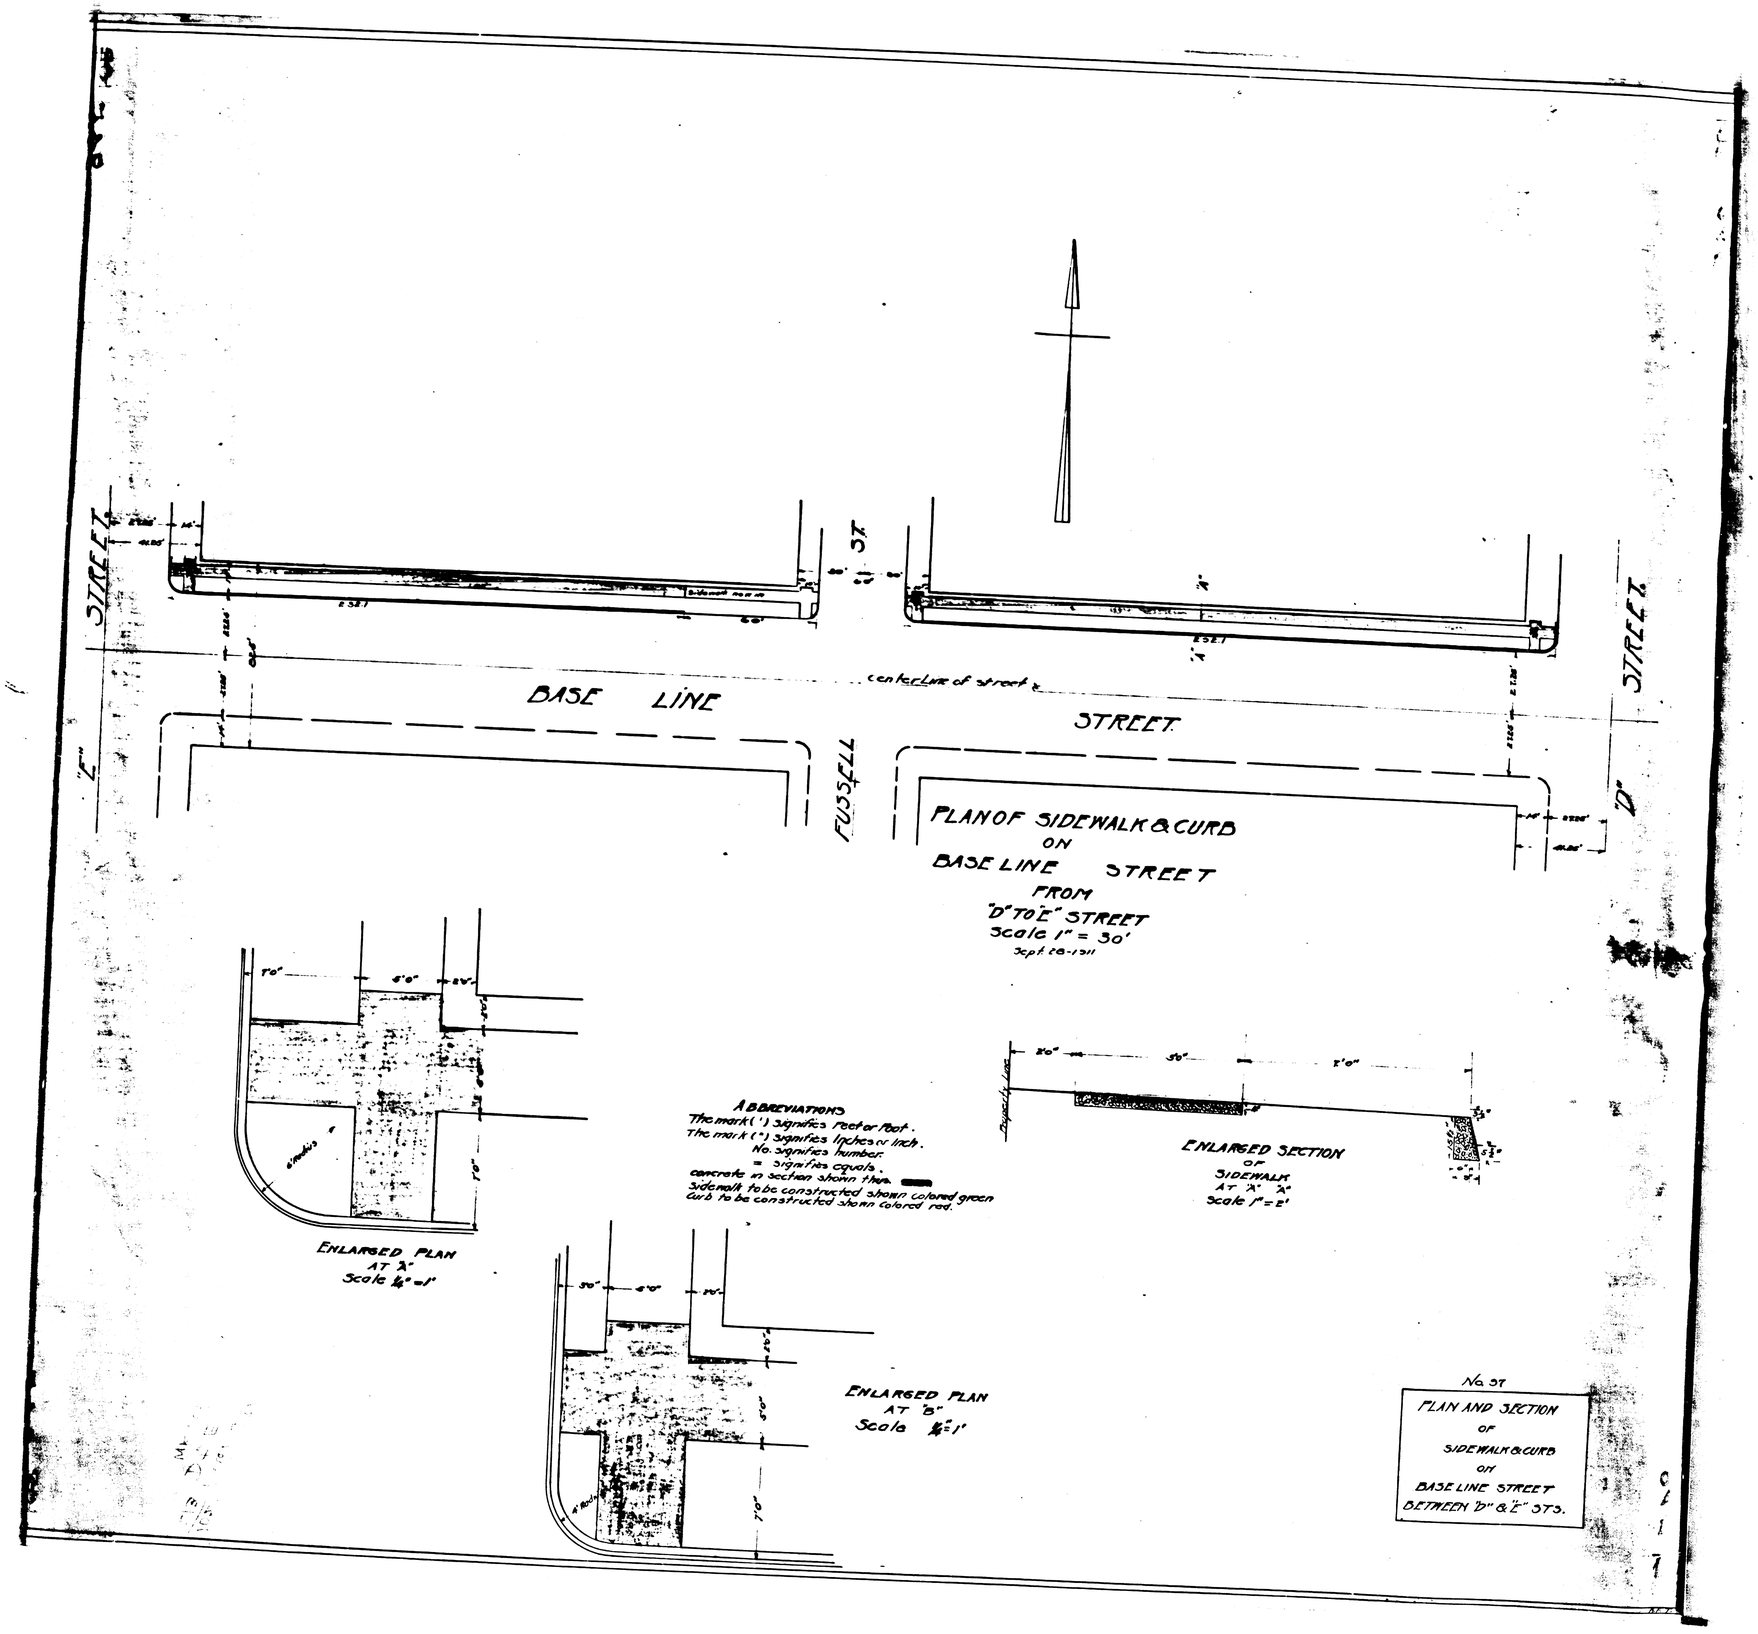
STREET
BASE LINE
centerline of street
STREET
FUSSELL
STREET
PLAN OF SIDEWALK & CURB
ON
BASE LINE STREET
FROM
"D" TO "E" STREET
Scale 1" = 30'
Sept 28-1911
ENLARGED PLAN
AT "A"
Scale ¼" = 1'
ABBREVIATIONS
The mark (') signifies feet or foot.
The mark (") signifies inches or inch.
No. signifies number.
= signifies equals.
concrete in section shown thus
Sidewalk to be constructed shown colored green
Curb to be constructed shown colored red.
ENLARGED SECTION
OF
SIDEWALK
AT "A" "A"
Scale 1" = 2'
ENLARGED PLAN
AT "B"
Scale ¼" = 1'
No. 37
PLAN AND SECTION
OF
SIDEWALK & CURB
ON
BASE LINE STREET
BETWEEN "D" & "E" STS.