8/L6

IN THE CITY OF SAN BERNARDINO

PARCEL MAP NO. 8619

BEING A DIVISION OF A PORTION OF LOT 1, BLOCK 54, RANCHO SAN BERNARDINO PER PLAT RECORDED IN BOOK 7 OF MAPS, PAGE 2, RECORDS OF SAN BERNARDINO COUNTY, STATE OF CALIFORNIA.

GARNER, TROY AND ASSOCIATES CIVIL ENGINEERING & SURVEYING

APRIL 1985

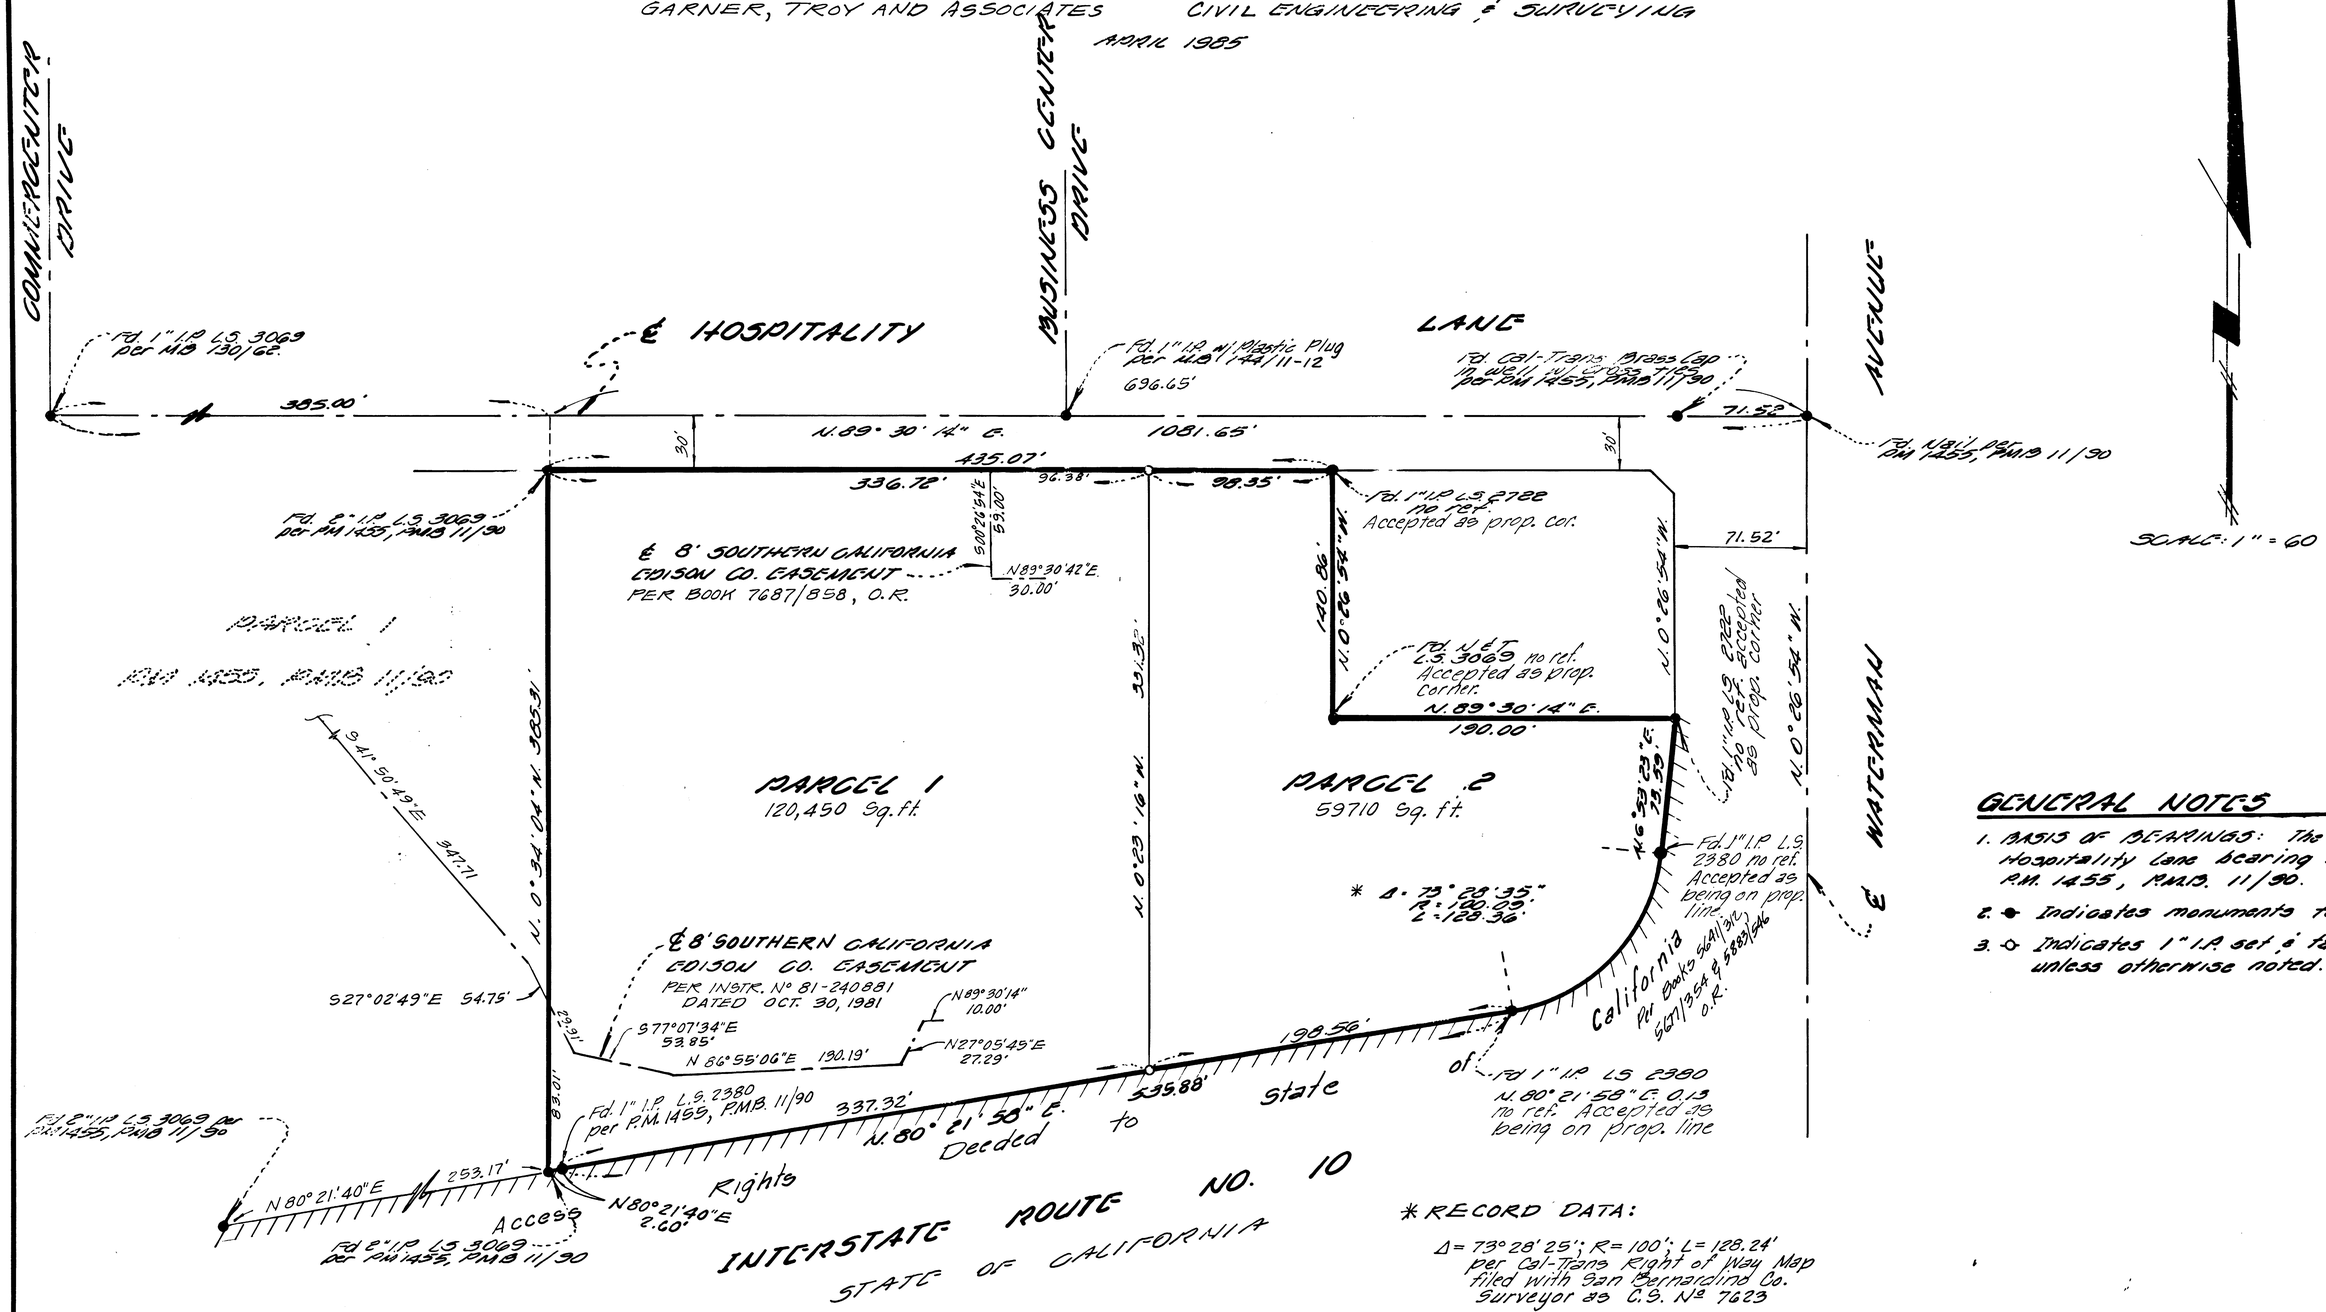

GENERAL NOTES

1. BASIS OF BEARINGS: The centerline of Hospitality Lane bearing N.89°30'14"E. per P.M. 1455, P.M.B. 11/90.
2. ● Indicates monuments found as noted.
3. ○ Indicates 1" I.P. set & tagged L.S. 3035 unless otherwise noted.

* RECORD DATA:

Δ = 73°28'25"; R = 100'; L = 128.24' per Cal-Trans Right of Way Map filed with San Bernardino Co. Surveyor as C.S. Nº 7623

R = 100'; L = 123.20 per Instr. Nº 84-011319 dated Jan. 17, 1984

97/8