PLAN Nº 972
FOR THE IMPROVEMENT OF
DAVIDSON AVENUE
BETWEEN
BASE LINE STREET AND FOURTEENTH STREET
IN THE
CITY OF SAN BERNARDINO CALIFORNIA

JUNE 1928 — W. P. BURRITT, CITY ENGINEER

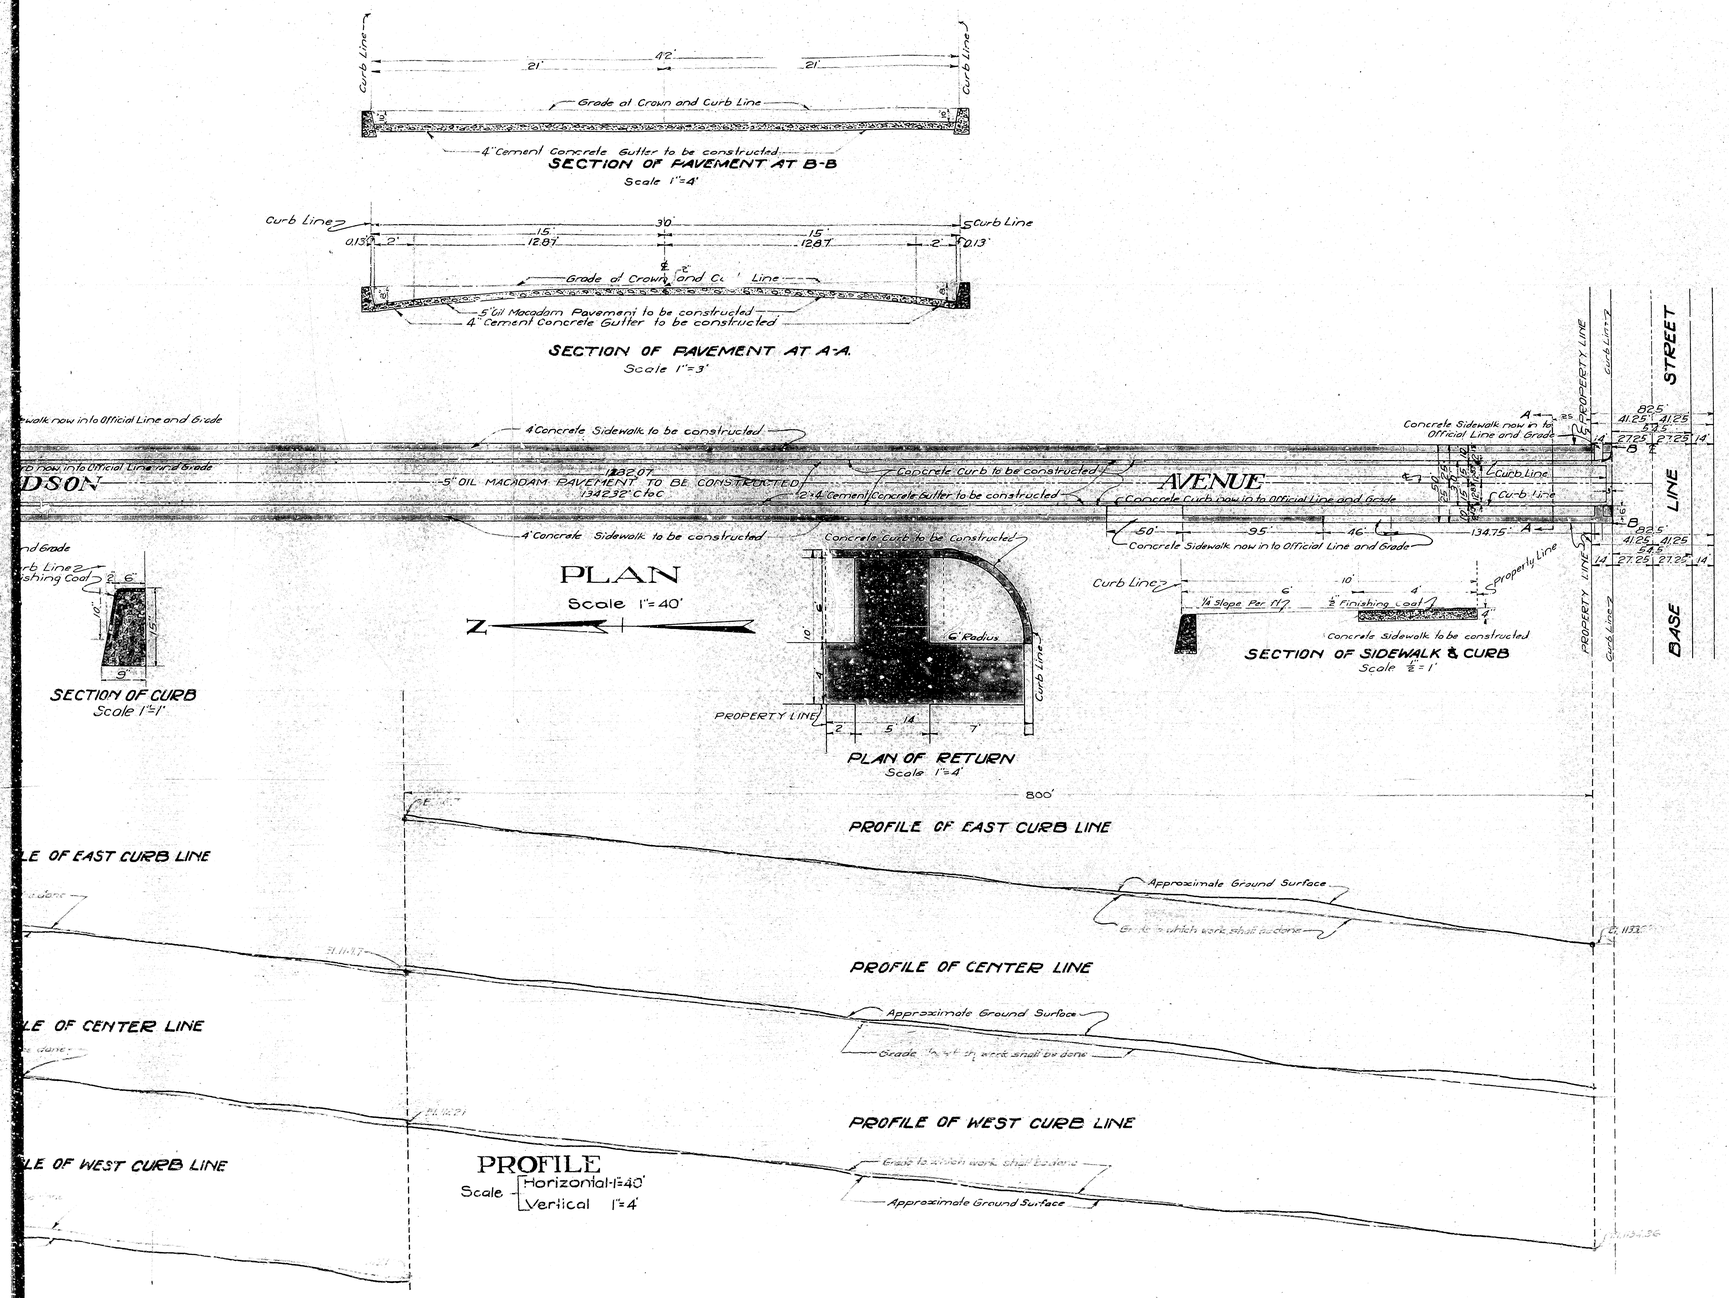

FILED
W. P. Burritt
City Engineer

Plan adopted September 4, 1928

LEGEND

"or in. means inch or inches.
' or ft. means feet or feet.
℄ means Center Line
No means Number
El. means Elevation.
C to C means Center to Center.
5" Oil Macadam Pavement to be constructed shown on Plan thus ____ in Section thus ____
4" Concrete Gutter to be constructed shown on Plan thus ____ in Section thus ____
Concrete Sidewalk to be constructed shown on Plan thus ____ in Section thus ____
Concrete Curb to be constructed shown on Plan thus ____ in Section thus ____

TITLE TO STREET

Title to Davidson Avenue is by Deed Recorded in Book 757 of Deeds, Page 180 Records of San Bernardino, California.

GRADE RESOLUTION

Grade of Davidson Avenue established by Resolution No. 43 of the City of San Bernardino, California, adopted July 16, 1928.

PROFILE LEGEND

Black Line shows Approximate Ground Surface
Red Line shows Grade to which work shall be done

Note:- All elevations shown in Red ink are in feet and are above a plane which is 1048.28 ft. below the City Bench Mark as established by Ordinance No. 383 of the City of San Bernardino, Calif.

Note:- 3/4" Expansion Joints to be constructed at intervals of approximately 75 feet thru all Cement Concrete Curb, Sidewalk and Gutter.