PLAN Nº 973

FOR THE IMPROVEMENT OF

BROADWAY STREET

BETWEEN

"I" STREET AND KENDALL AVENUE

IN THE

CITY OF SAN BERNARDINO, CALIFORNIA

July 1928

W. P. Burch
City Engineer

PLAN ADOPTED - OCT. 1, 1928

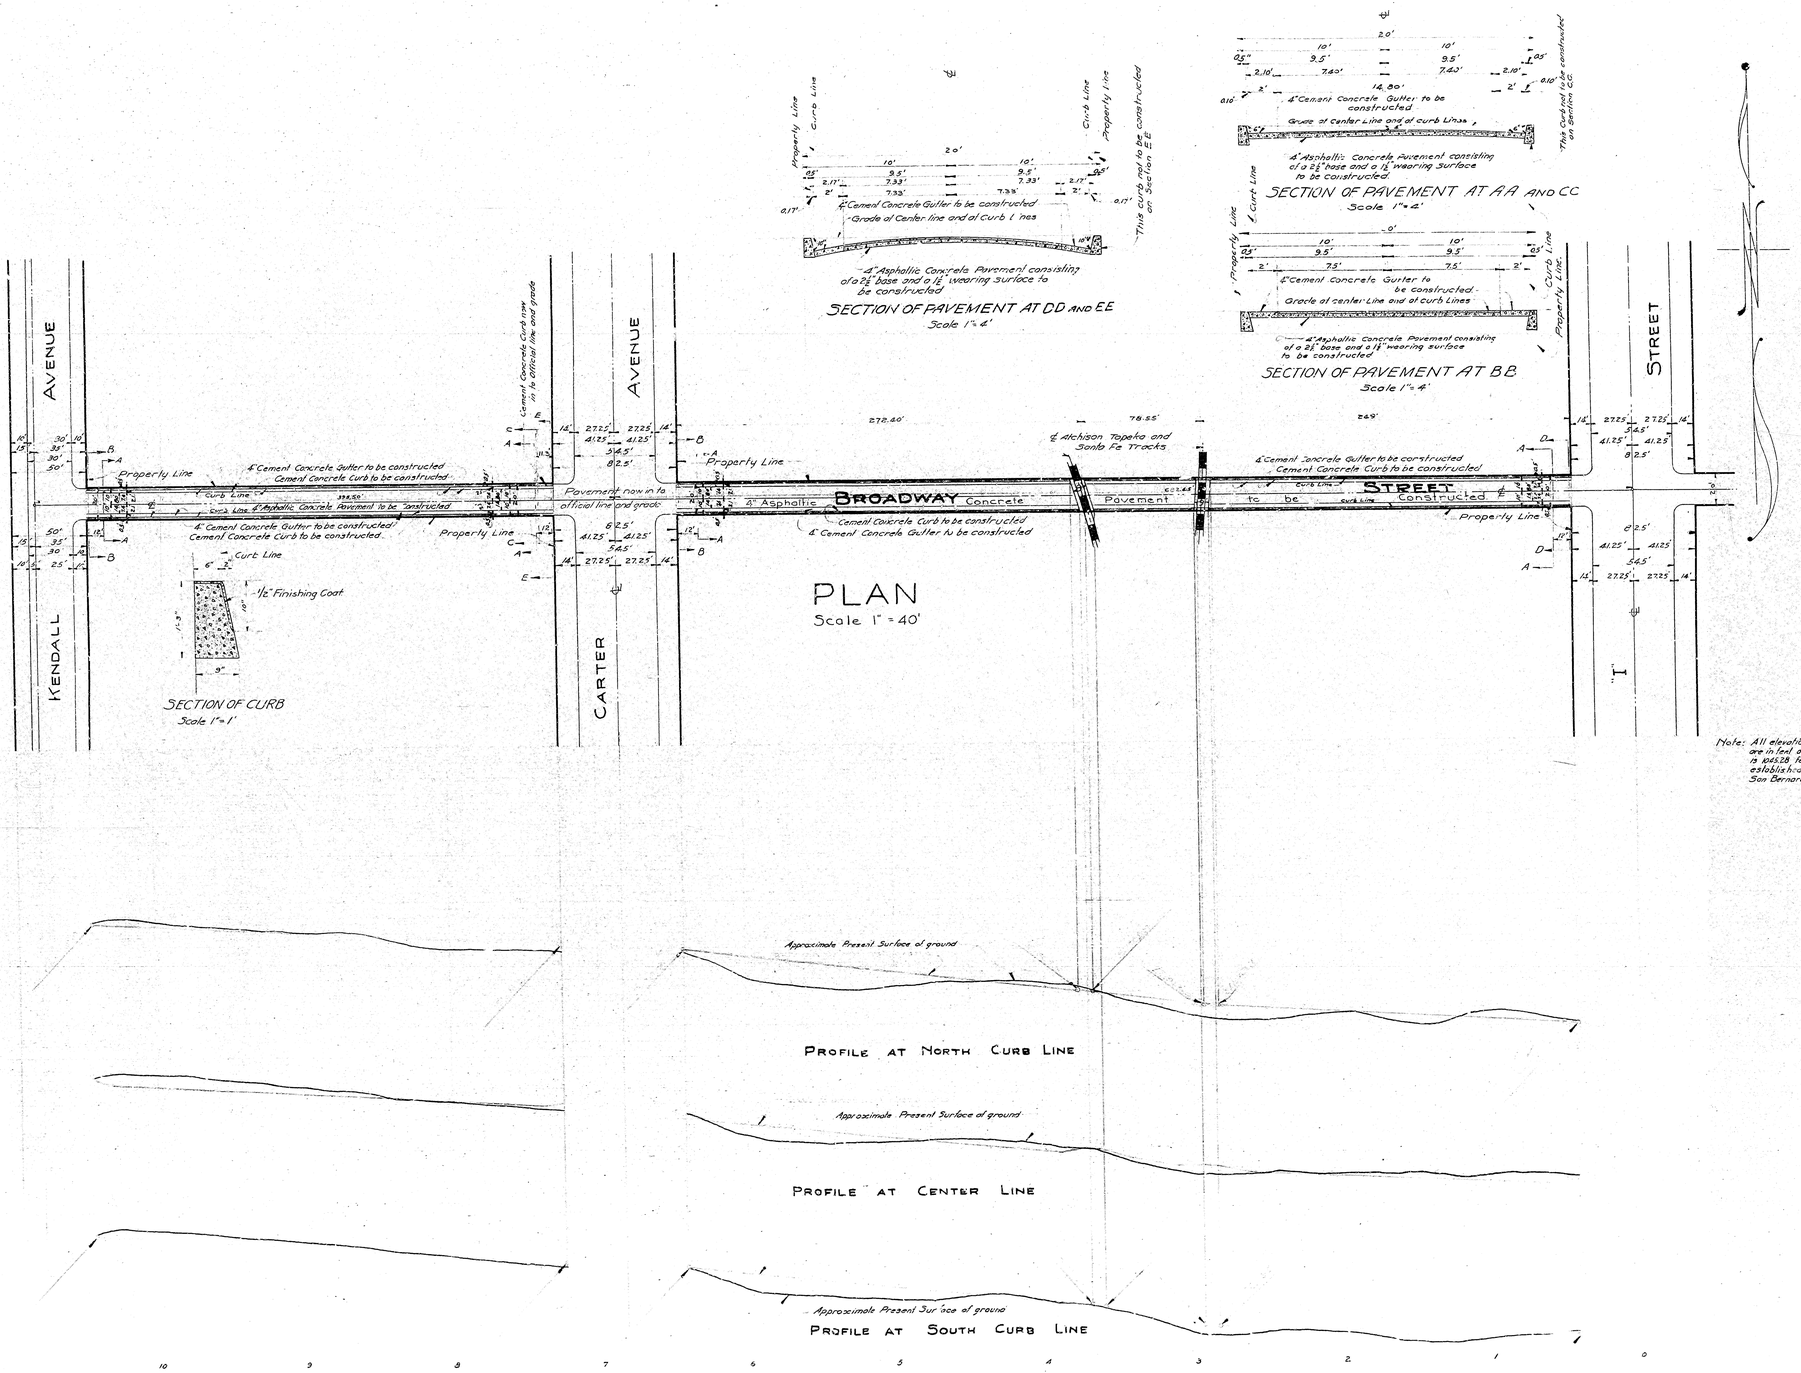

TITLE TO STREETS

Title of Broadway to City of San Bernardino was given by dedication of Carter Subdivision recorded in Book 3 of Map of Page 79 records of San Bernardino County.

-GRADE ORDINANCE-

Grade of Broadway was established by ordinance Nº 524 dated 6/3/1913

Note: All elevations shown in figures are in feet and are above a plane which is 5000.28 feet below the City Bench Mark established by ordinance nº 383 City of San Bernardino, California.

-LEGEND-

" or in. means inch or inches.
' or ft. means foot or feet.
El means elevation.
Nº means number.
Cement Concrete Curb to be constructed shown thus in plan ——— thus in section
Cement Concrete Gutter to be constructed shown thus in plan ——— thus in section
4" Asphaltic Concrete Pavement consisting of a 2½ inch base and a 1½ wearing surface to be constructed shown thus in plan ——— thus in section
℄ means Center Line
Railroad tracks shown thus in plan.

PROFILE LEGEND

Approximate Present Surface of ground shown by black lines thus ———

Scale: Horizontal 1" = 40' Vertical 1" = 4'

PLAN Nº 973

FOR THE IMPROVEMENT OF

BROADWAY STREET

BETWEEN

"I" STREET AND KENDALL AVENUE

IN THE

CITY OF SAN BERNARDINO, CALIFORNIA

July 1928

W. P. Burch
City Engineer

PLAN ADOPTED - OCT. 1, 1928

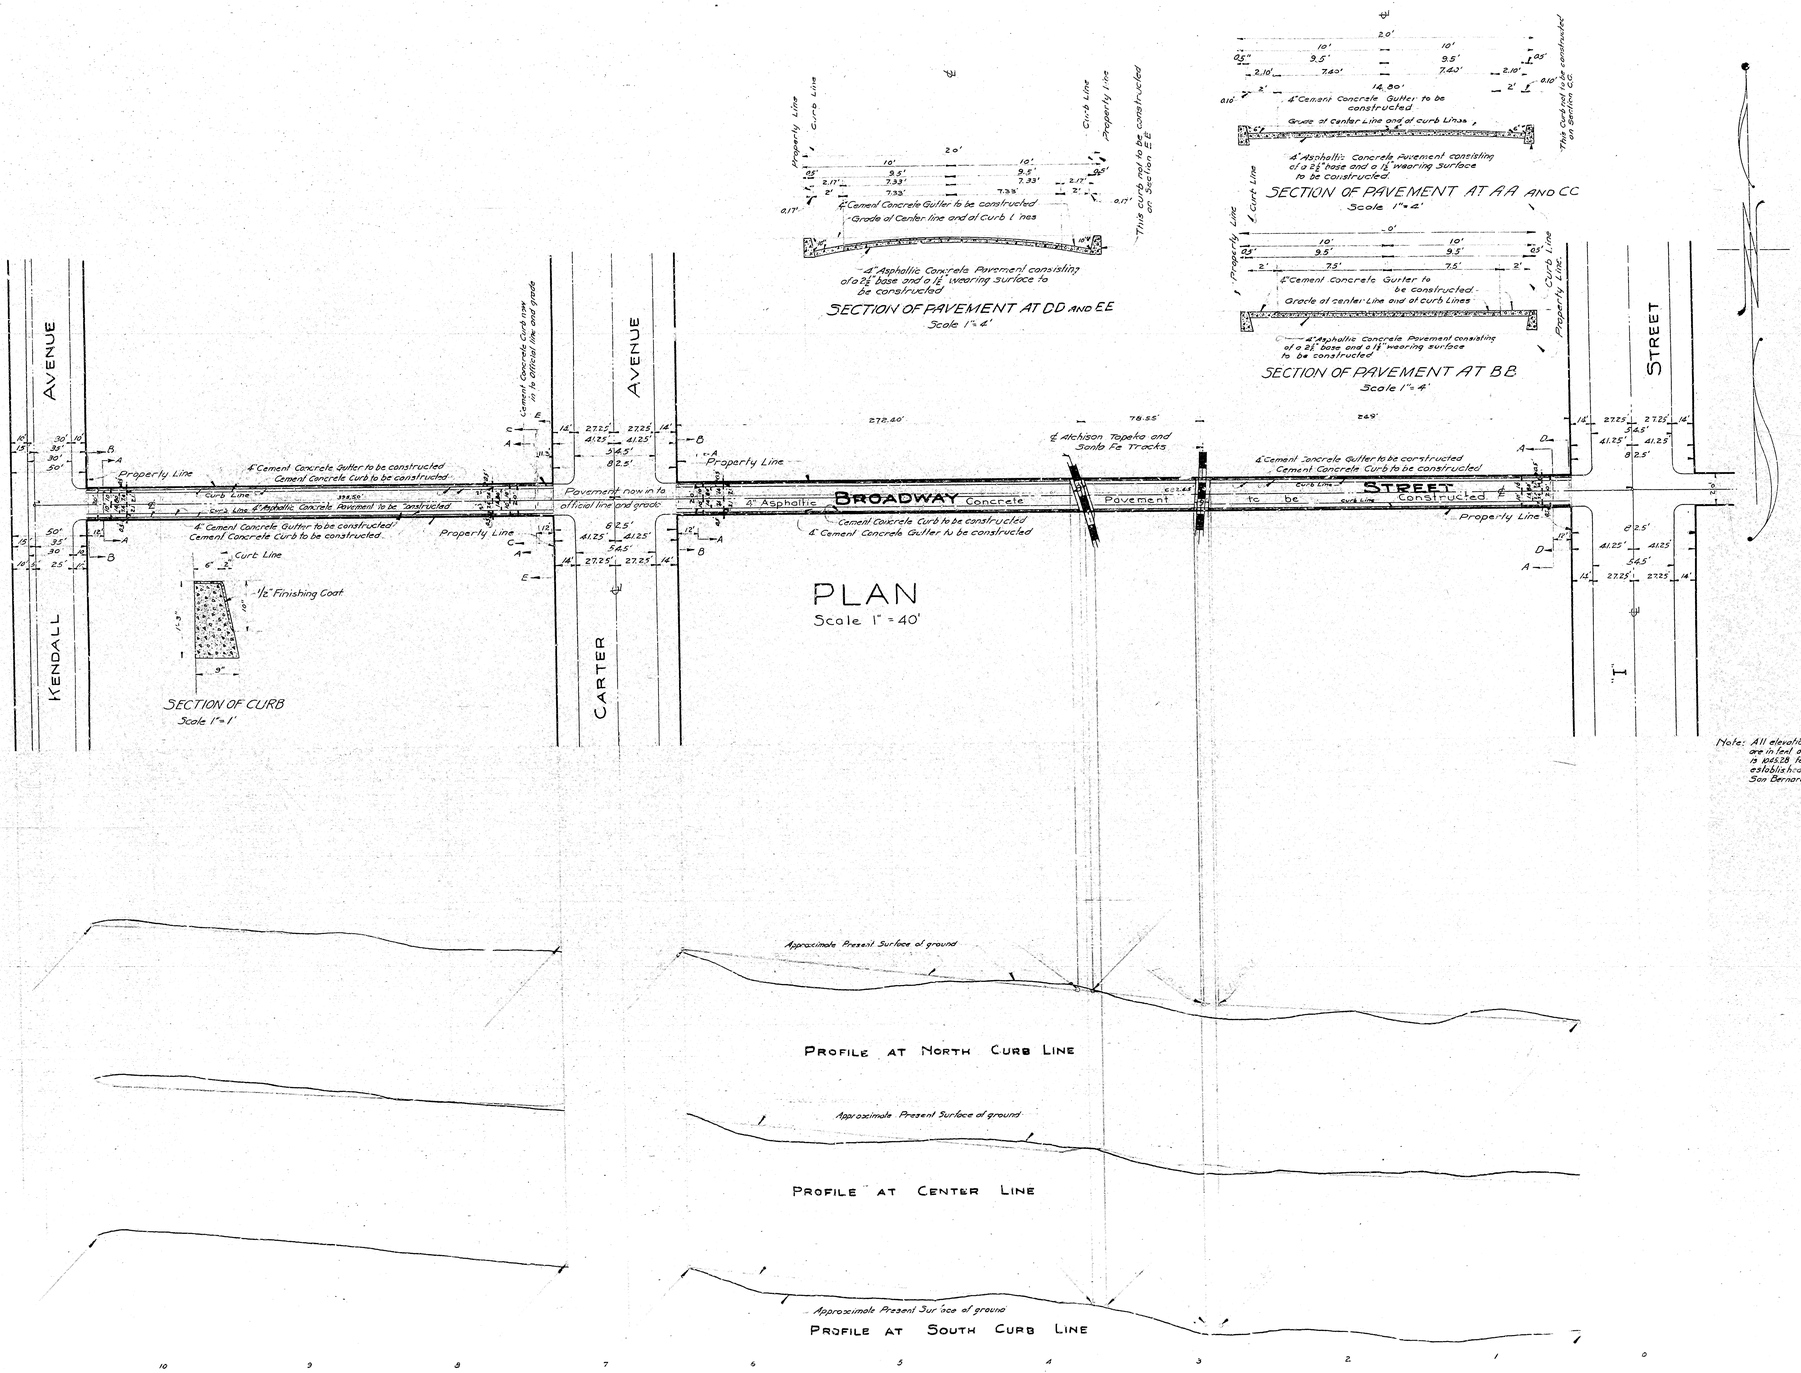

TITLE TO STREETS

Title of Broadway to City of San Bernardino was given by dedication of Carter Subdivision recorded in Book 3 of Map of Page 79 records of San Bernardino County.

-GRADE ORDINANCE-

Grade of Broadway was established by ordinance Nº 524 dated 6/3/1913

Note: All elevations shown in figures are in feet and are above a plane which is 5000.28 feet below the City Bench Mark established by ordinance nº 383 City of San Bernardino, California.

-LEGEND-

" or in. means inch or inches.
' or ft. means foot or feet.
El means elevation.
Nº means number.
Cement Concrete Curb to be constructed shown thus in plan ——— thus in section
Cement Concrete Gutter to be constructed shown thus in plan ——— thus in section
4" Asphaltic Concrete Pavement consisting of a 2½ inch base and a 1½ wearing surface to be constructed shown thus in plan ——— thus in section
℄ means Center Line
Railroad tracks shown thus in plan.

PROFILE LEGEND

Approximate Present Surface of ground shown by black lines thus ———

Scale: Horizontal 1" = 40' Vertical 1" = 4'