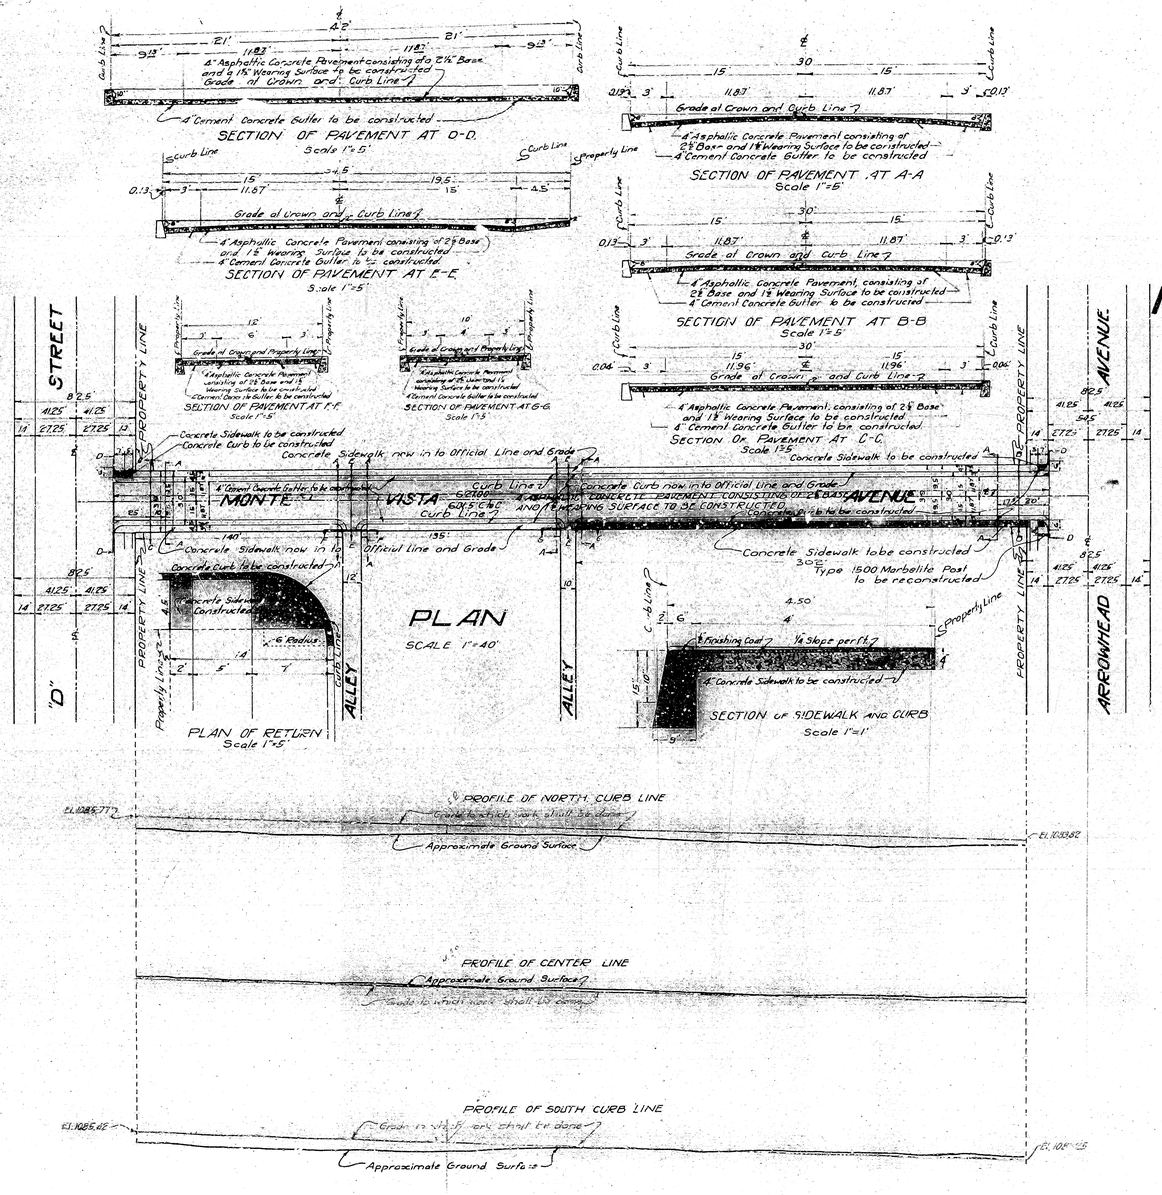

SHEET NO. 1
PART NO. 2.

PLAN Nº 374

FOR THE IMPROVEMENT OF

MONTE VISTA AVENUE

BETWEEN

ARROWHEAD AVENUE AND "D" STREET

IN THE

CITY OF SAN BERNARDINO CALIFORNIA

JULY-1928.

W. P. BURRITT
CITY ENGINEER

N

SEPT. 1928.
W. P. Burritt

LEGEND

"or in. means inch or inches.
"or ft. means feet or feet
℄ means Center Line
El means Elevation.
Nº means Number.
4" Asphaltic Concrete Pavement to be constructed shown on Plan thus ____ in Section thus ____
4" Cement Concrete Gutter to be constructed shown on Plan thus ____ in Section thus ____
Concrete Sidewalk to be constructed shown on Plan thus ____ in Section thus ____
Concrete Curb to be constructed shown on Plan thus ____ in Section thus ____
C to C means Center to Center.
Type 1500 Marbelite Light Post to be reconstructed shown on Plan thus ⊙⊙

TITLE TO STREET

Title to Monte Vista Avenue by the City of San Bernardino is by dedication by the Monte Vista Tract as Recorded in Book 18 of Maps Page 58. Also by Deed Recorded in Book 86 of Deeds Page 129 Dated 4-23-1926 - Deed Recorded in Book 297 of Deeds Page 199, Dated 11-17-1927. Deed Recorded in Book 371 of Deeds, Page 103. Dated 5-12-1928. Records of San Bernardino County California.

GRADE RESOLUTION

Grade of Monte Vista Avenue established 8-6-1928 Resolution Nº 46.
Curb line and Sidewalk width established 8-6-1928 Resolution Nº 45

PROFILE LEGEND

Black Line shows Approximate Ground Surface
Red Line shows Grade to which work shall be done.

Note:
All elevations shown in this ink are in feet and are above a plane which is 1045.28 feet below the City Bench Mark as established by Ordinance Nº 383 of the City of San Bernardino California.

PLAN ADOPTED - October 1, 1928.

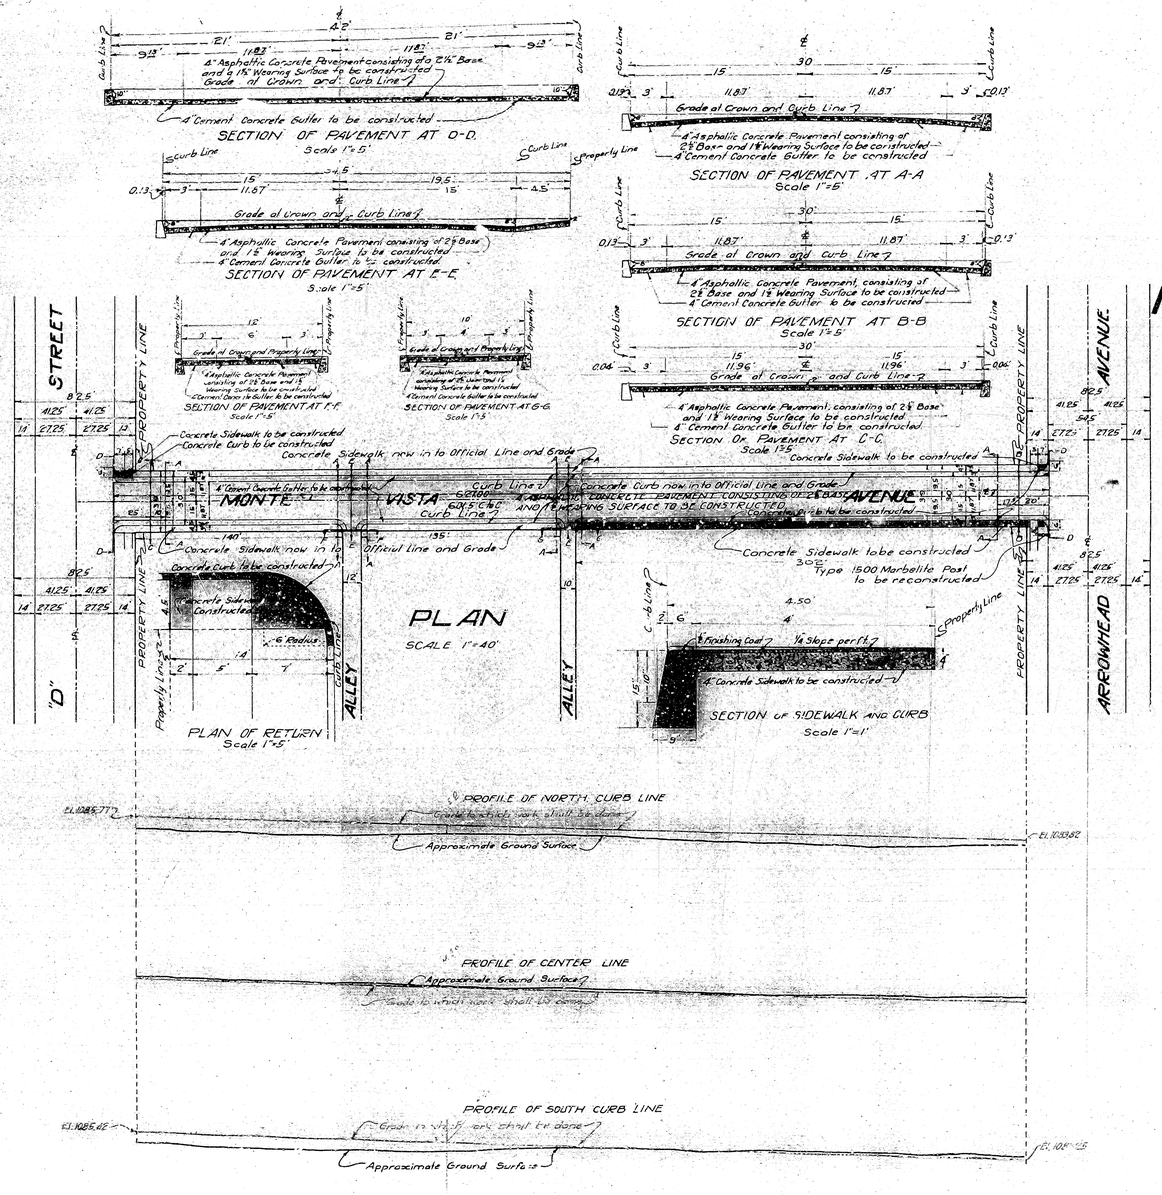

SHEET NO. 1
PART NO. 2.

PLAN Nº 374

FOR THE IMPROVEMENT OF

MONTE VISTA AVENUE

BETWEEN

ARROWHEAD AVENUE AND "D" STREET

IN THE

CITY OF SAN BERNARDINO CALIFORNIA

JULY-1928.

W. P. BURRITT
CITY ENGINEER

N

SEPT. 1928.
W. P. Burritt

LEGEND

"or in. means inch or inches.
"or ft. means feet or feet
℄ means Center Line
El means Elevation.
Nº means Number.
4" Asphaltic Concrete Pavement to be constructed shown on Plan thus ____ in Section thus ____
4" Cement Concrete Gutter to be constructed shown on Plan thus ____ in Section thus ____
Concrete Sidewalk to be constructed shown on Plan thus ____ in Section thus ____
Concrete Curb to be constructed shown on Plan thus ____ in Section thus ____
C to C means Center to Center.
Type 1500 Marbelite Light Post to be reconstructed shown on Plan thus ⊙⊙

TITLE TO STREET

Title to Monte Vista Avenue by the City of San Bernardino is by dedication by the Monte Vista Tract as Recorded in Book 18 of Maps Page 58. Also by Deed Recorded in Book 86 of Deeds Page 129 Dated 4-23-1926 - Deed Recorded in Book 297 of Deeds Page 199, Dated 11-17-1927. Deed Recorded in Book 371 of Deeds, Page 103. Dated 5-12-1928. Records of San Bernardino County California.

GRADE RESOLUTION

Grade of Monte Vista Avenue established 8-6-1928 Resolution Nº 46.
Curb line and Sidewalk width established 8-6-1928 Resolution Nº 45

PROFILE LEGEND

Black Line shows Approximate Ground Surface
Red Line shows Grade to which work shall be done.

Note:
All elevations shown in this ink are in feet and are above a plane which is 1045.28 feet below the City Bench Mark as established by Ordinance Nº 383 of the City of San Bernardino California.

PLAN ADOPTED - October 1, 1928.