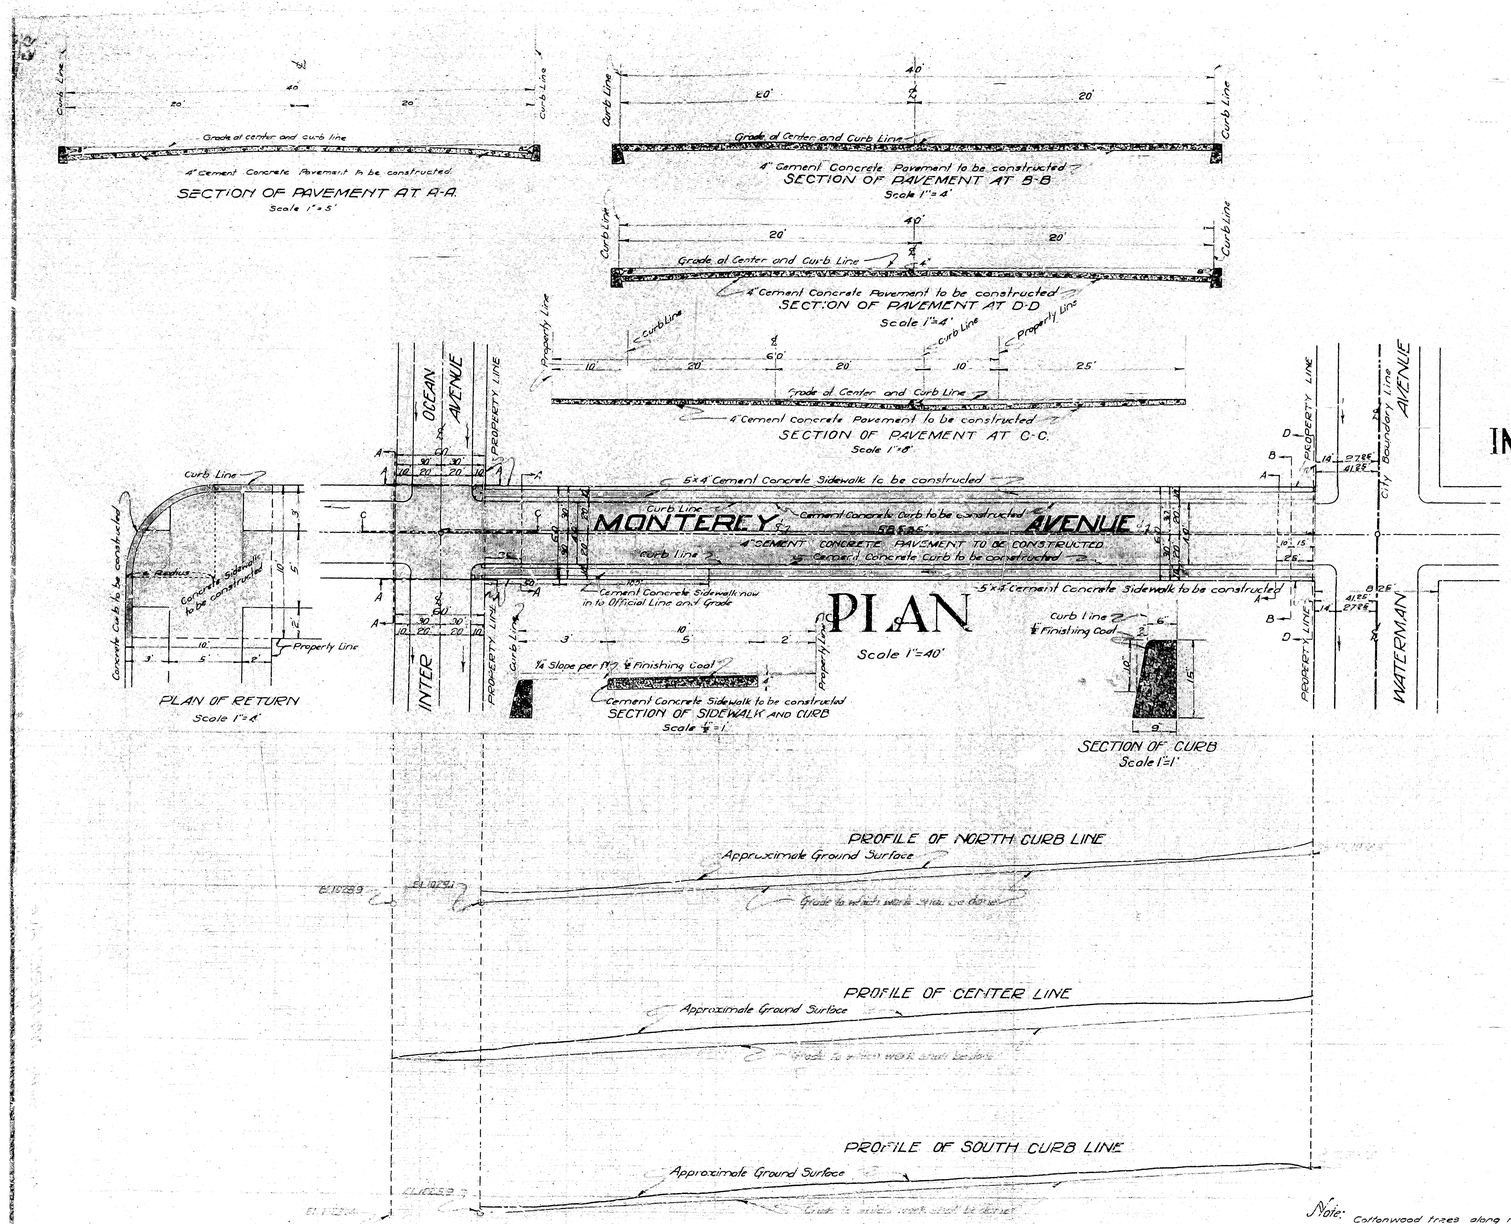

PLAN No 988

FOR THE IMPROVEMENT OF

MONTEREY AVENUE

BETWEEN

INTER OCEAN AVENUE AND WATERMAN AVENUE

IN THE

CITY OF SAN BERNARDINO CALIFORNIA

NOV. 1928

N

GORDON H. FERNALD
CITY ENGINEER

FILED
Dec. 3. 1928
Gordon H. Fernald
City Engineer

LEGEND

" or in means inch or inches
or ft means foot or feet
No means number
El. means Elevation
Ave. means Avenue
℄ means Center Line
4" Cement Concrete Pavement to be Constructed shown on Plan thus
4" Cement Concrete Pavement to be constructed shown in Section thus
4'x5' Cement Concrete Sidewalk to be constructed shown on Plan thus
4'x5' Cement Concrete Sidewalk to be constructed shown in Section thus
Cement Concrete Curb to be constructed shown on Plan thus
Cement Concrete Curb to be constructed shown in Section thus

GRADE ORDINACE

Grade of Monterey Avenue established 4/25-1922 Ordinance No 877 City of San Bernardino California.

TITLE TO STREET

Title to Monterey Avenue to City of San Bernardino is by Dedication by the Cypris Tract as recorded in Book 3 of Maps Page 85 Records of San Bernardino, California.

PLAN ADOPTED DEC. 10, 1928.

PROFILE LEGEND

Black Line shows Approximate Ground Surface
Red Line shows Grade to which work shall be done

Note: All elevations shown in this work are in feet and fractions thereof and are above a plane which is 1045.28 ft below the City Bench Mark as established by Ordinance No 383 of the City of San Bernardino, California.

Note: Cottonwood trees along north curb line of street to be removed by the contractor.