SHEET No 2 PART No 2

PLAN No 990-A

FOR THE IMPROVEMENT OF

BROADMOOR BOULEVARD & PARKSIDE DRIVE

BETWEEN

30TH STREET AND 34TH STREET

CITY OF SAN BERNARDINO CALIF.

JAN.- 1929.

Gordon H. Fernald
City Engineer

FILED
Gordon H. Fernald
City Engineer

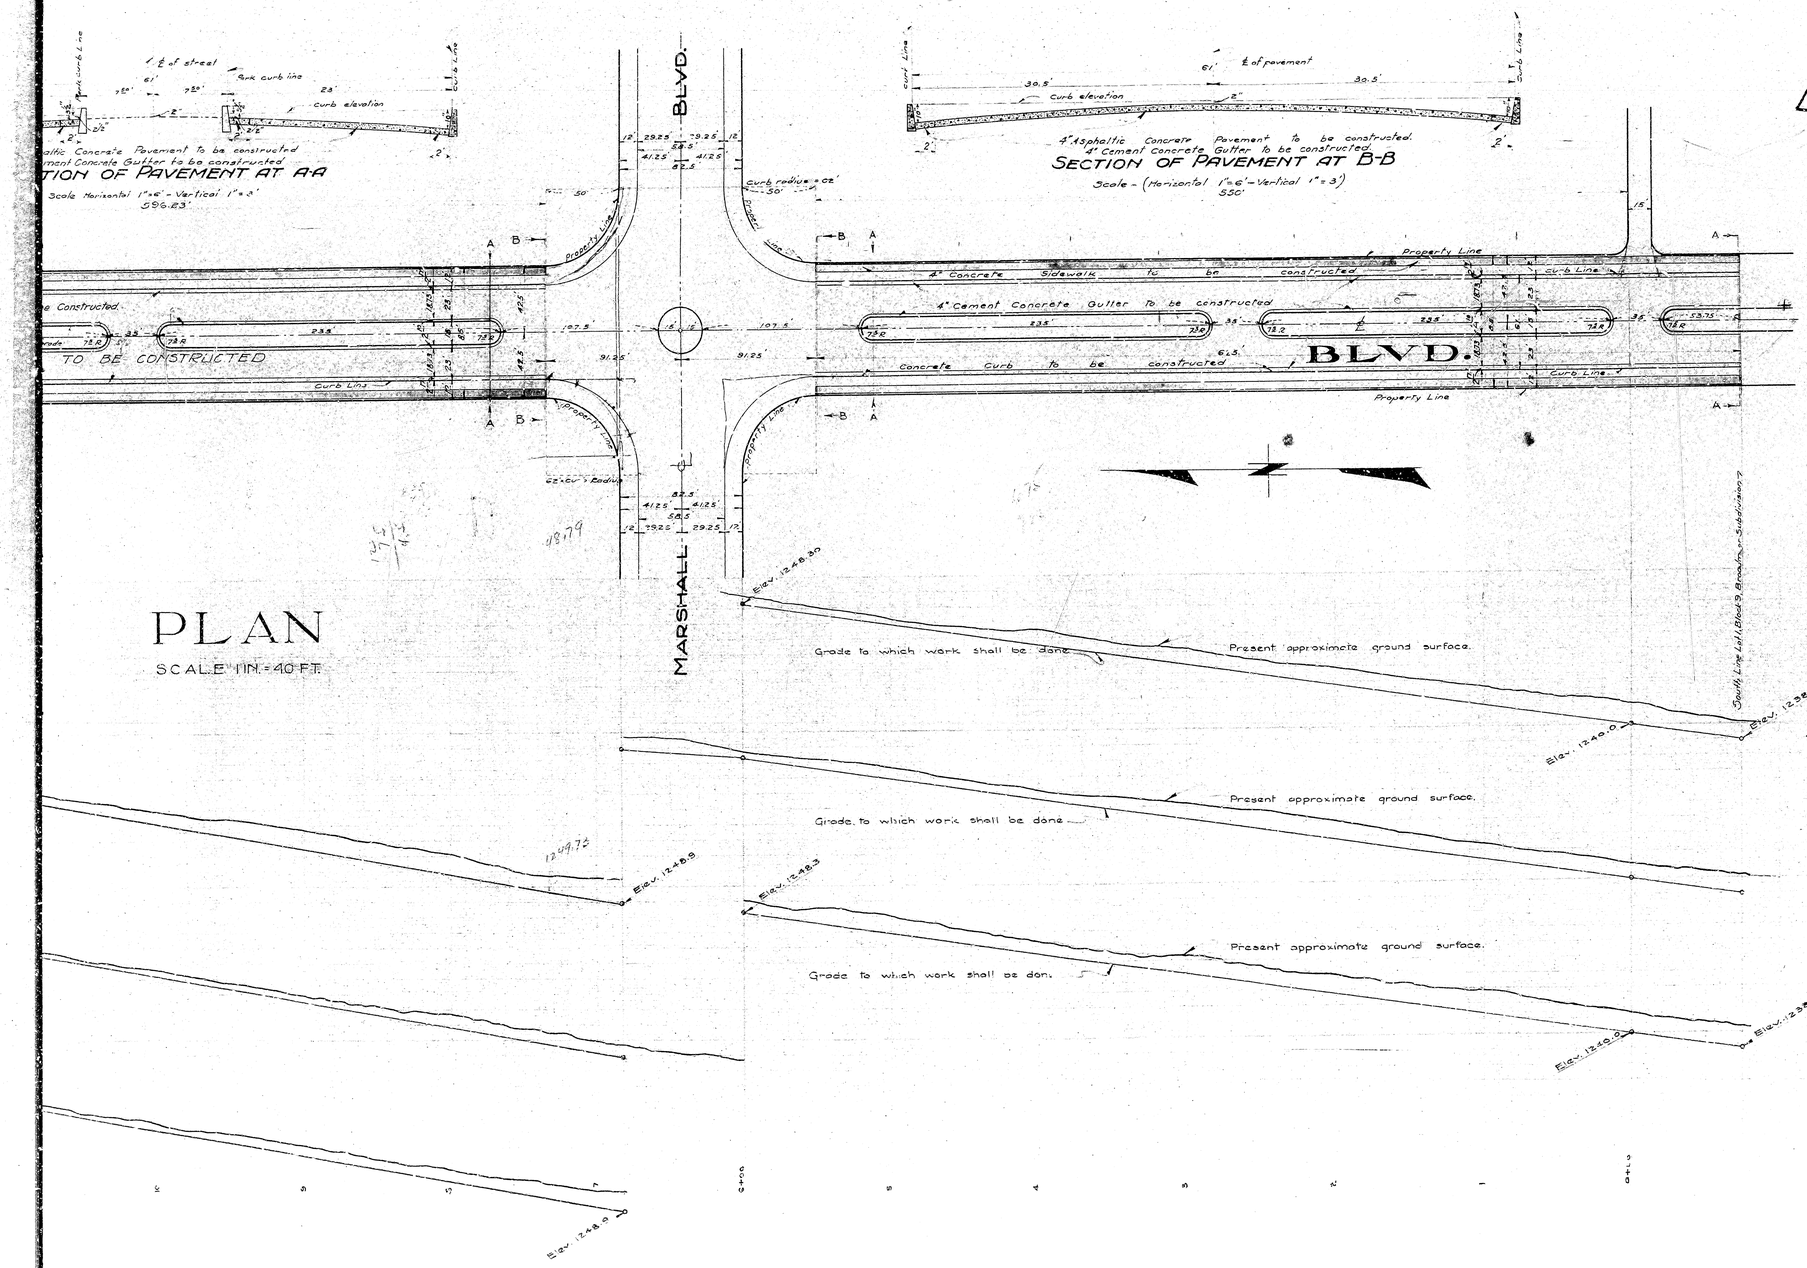

PLAN ADOPTED MARCH 18, 1929.

SHEET No 2 PART No 2

PLAN No 990-A

FOR THE IMPROVEMENT OF

BROADMOOR BOULEVARD & PARKSIDE DRIVE

BETWEEN

30TH STREET AND 34TH STREET

CITY OF SAN BERNARDINO CALIF.

JAN.- 1929.

Gordon H. Fernald
City Engineer

FILED
Gordon H. Fernald
City Engineer

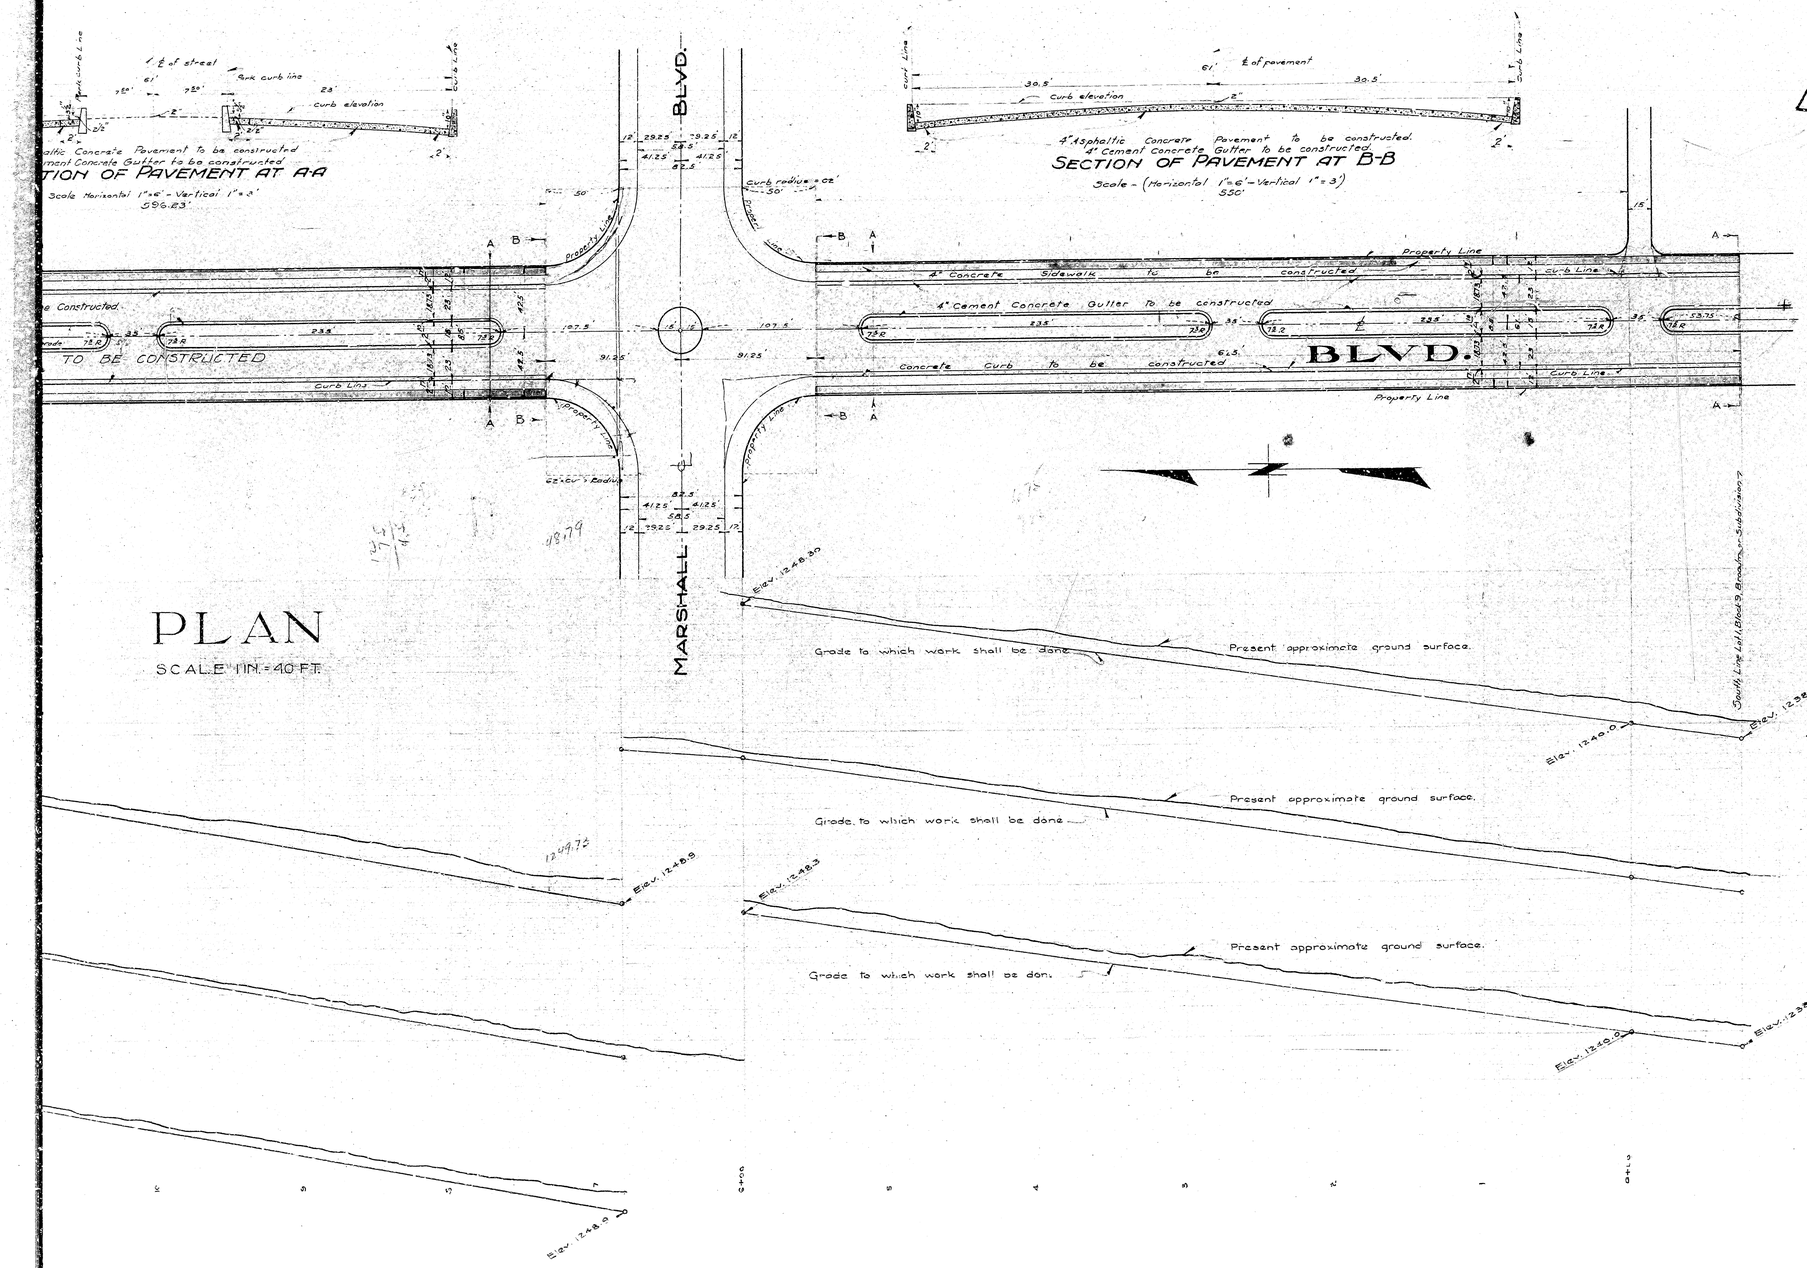

PLAN ADOPTED MARCH 18, 1929.