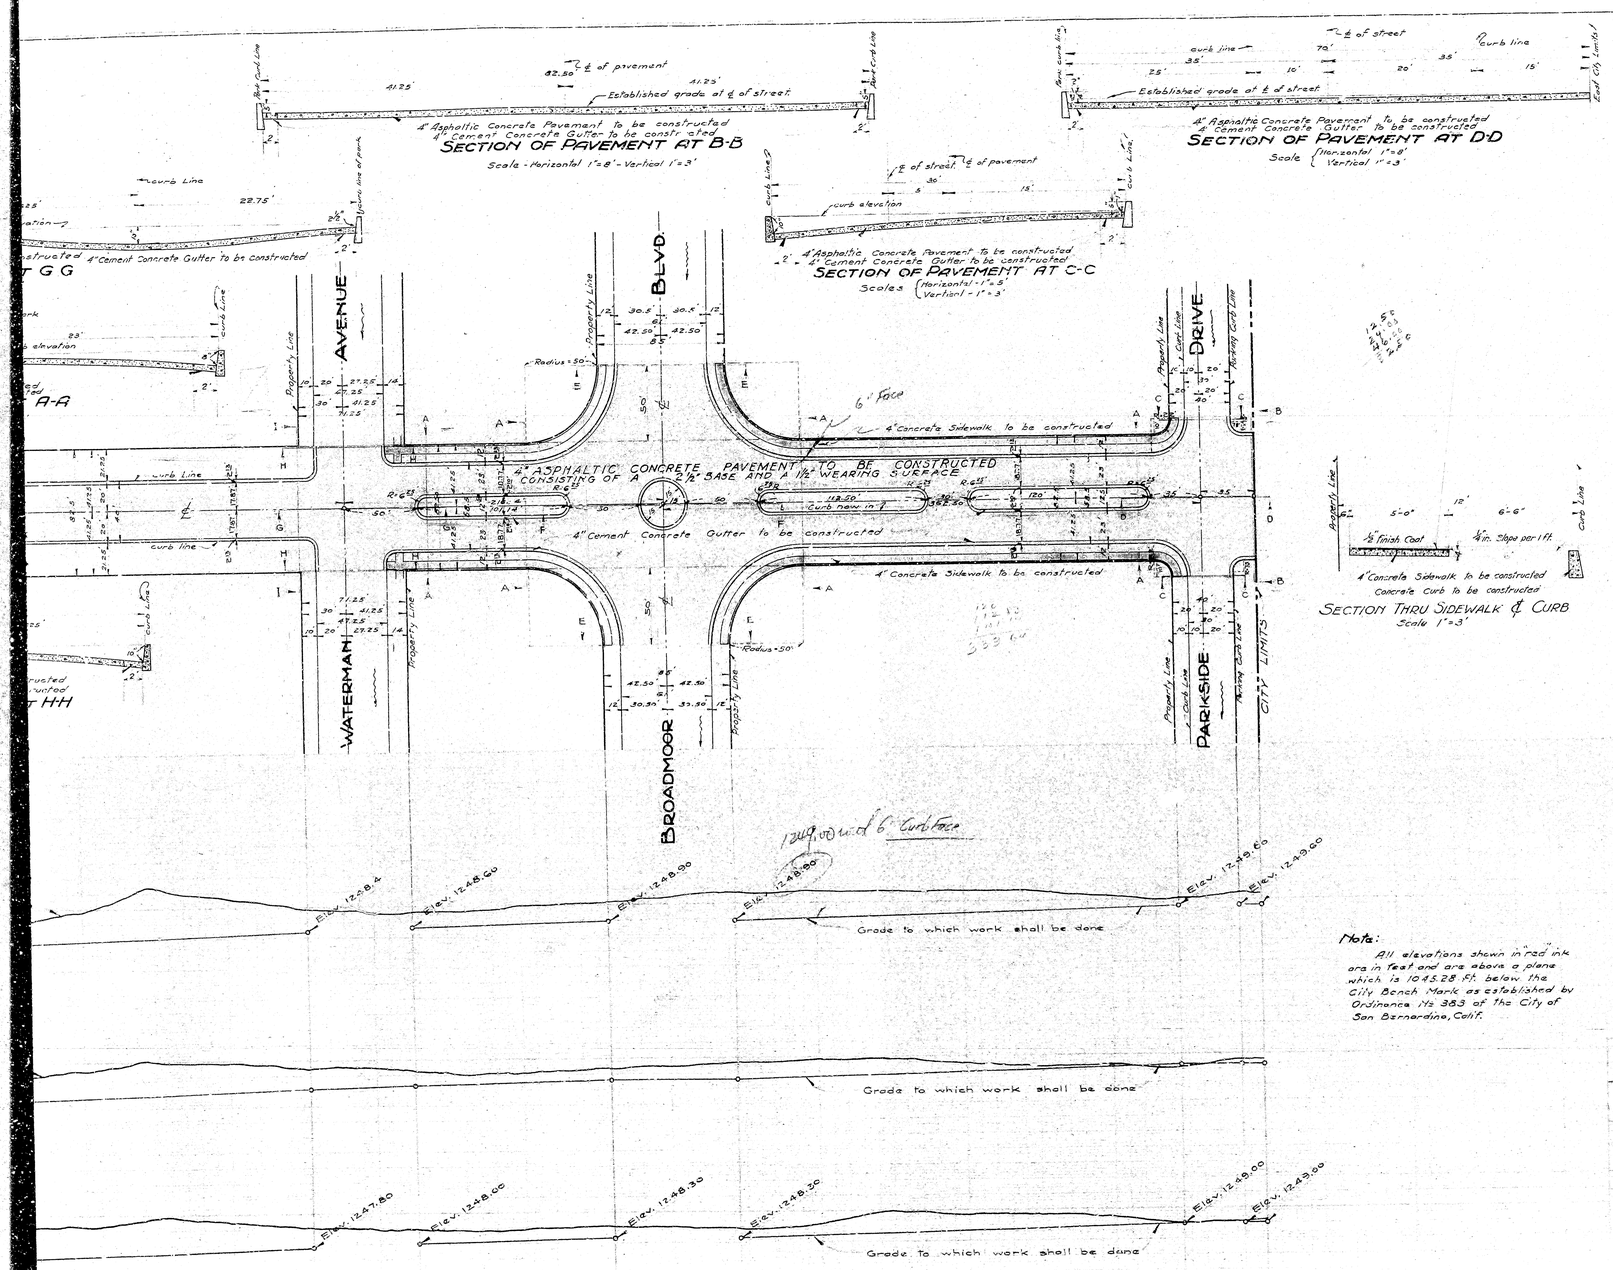

Note:

All elevations shown in "red" ink are in feet and are above a plane which is 1045.28 ft. below the City Bench Mark as established by Ordinance No. 383 of the City of San Bernardino, Calif.

SHEET No 1 - PART No 2

PLAN No 990-A

FOR THE IMPROVEMENT OF

MARSHALL BOULEVARD

BETWEEN THE EAST CITY LIMITS AND SIERRA WAY

THIRTY-FOURTH STREET

BETWEEN THE EAST CITY LIMITS AND WATERMAN AVENUE

CITY OF SAN BERNARDINO CALIF.

JAN.-1929

GORDON H. FERNALD
CITY ENGINEER

ESTABLISHED GRADE OF STREETS

STREET NAME	DATE ESTABLISHED			ORD. No
MARSHALL BOULEVARD	April	15	1924	1040
THIRTY-FOURTH STREET	Jan.	21	1929	Resolution 67
BROADMOOR BOULEVARD	"	"	1929	65
PARKSIDE DRIVE	"	"	1929	63
WATERMAN AVENUE	"	21	1929	62
MARSHALL BOULEVARD	"	"	1929	69

FILED
Gordon H. Fernald
CITY ENGINEER

LEGEND

"or in. means inch or inches.
' or ft. means foot or feet.
Blvd means boulevard
No means number
℄ means center line
Elev. means elevation.
Concrete Curb to be constructed shown thus ——— in section thus
4" Concrete Sidewalk to be constructed shown thus ——— in section thus
4" Cement Concrete Gutter to be constructed shown thus ——— in section thus
4" Asphaltic Concrete Pavement consisting of a 2½" base and a 1½" wearing surface to be constructed shown thus ——— in section thus

TITLE TO STREETS

STREET NAME	TITLE HOW ACQUIRED	Date of Record Month	Day	Year	MAP RECORDED Book	Page
MARSHALL BOULEVARD	Ded. to City by Arrowhead Tract	Oct.	31	1891	11	37
34TH STREET	Ded. to City by Arrowhead Tract	Oct.	31	1891	11	37
BROADMOOR BOULEVARD	Ded. to City by Broadmoor Tract No 2370	Oct.	16	1928	34	1
PARKSIDE DRIVE	Ded. to City by Broadmoor Tract No 2370	"	"	"	34	1
WATERMAN AVENUE	Ded. to City by Broadmoor Tract No 2370	"	"	"	34	1
	Garden Estates Tract No 1703	Nov.	27	1923	25	9
	Garden Estates Unit No 2 Tract No 1809	Apr.	15	1924	26	22

PLAN ADOPTED MARCH 18, 1929.

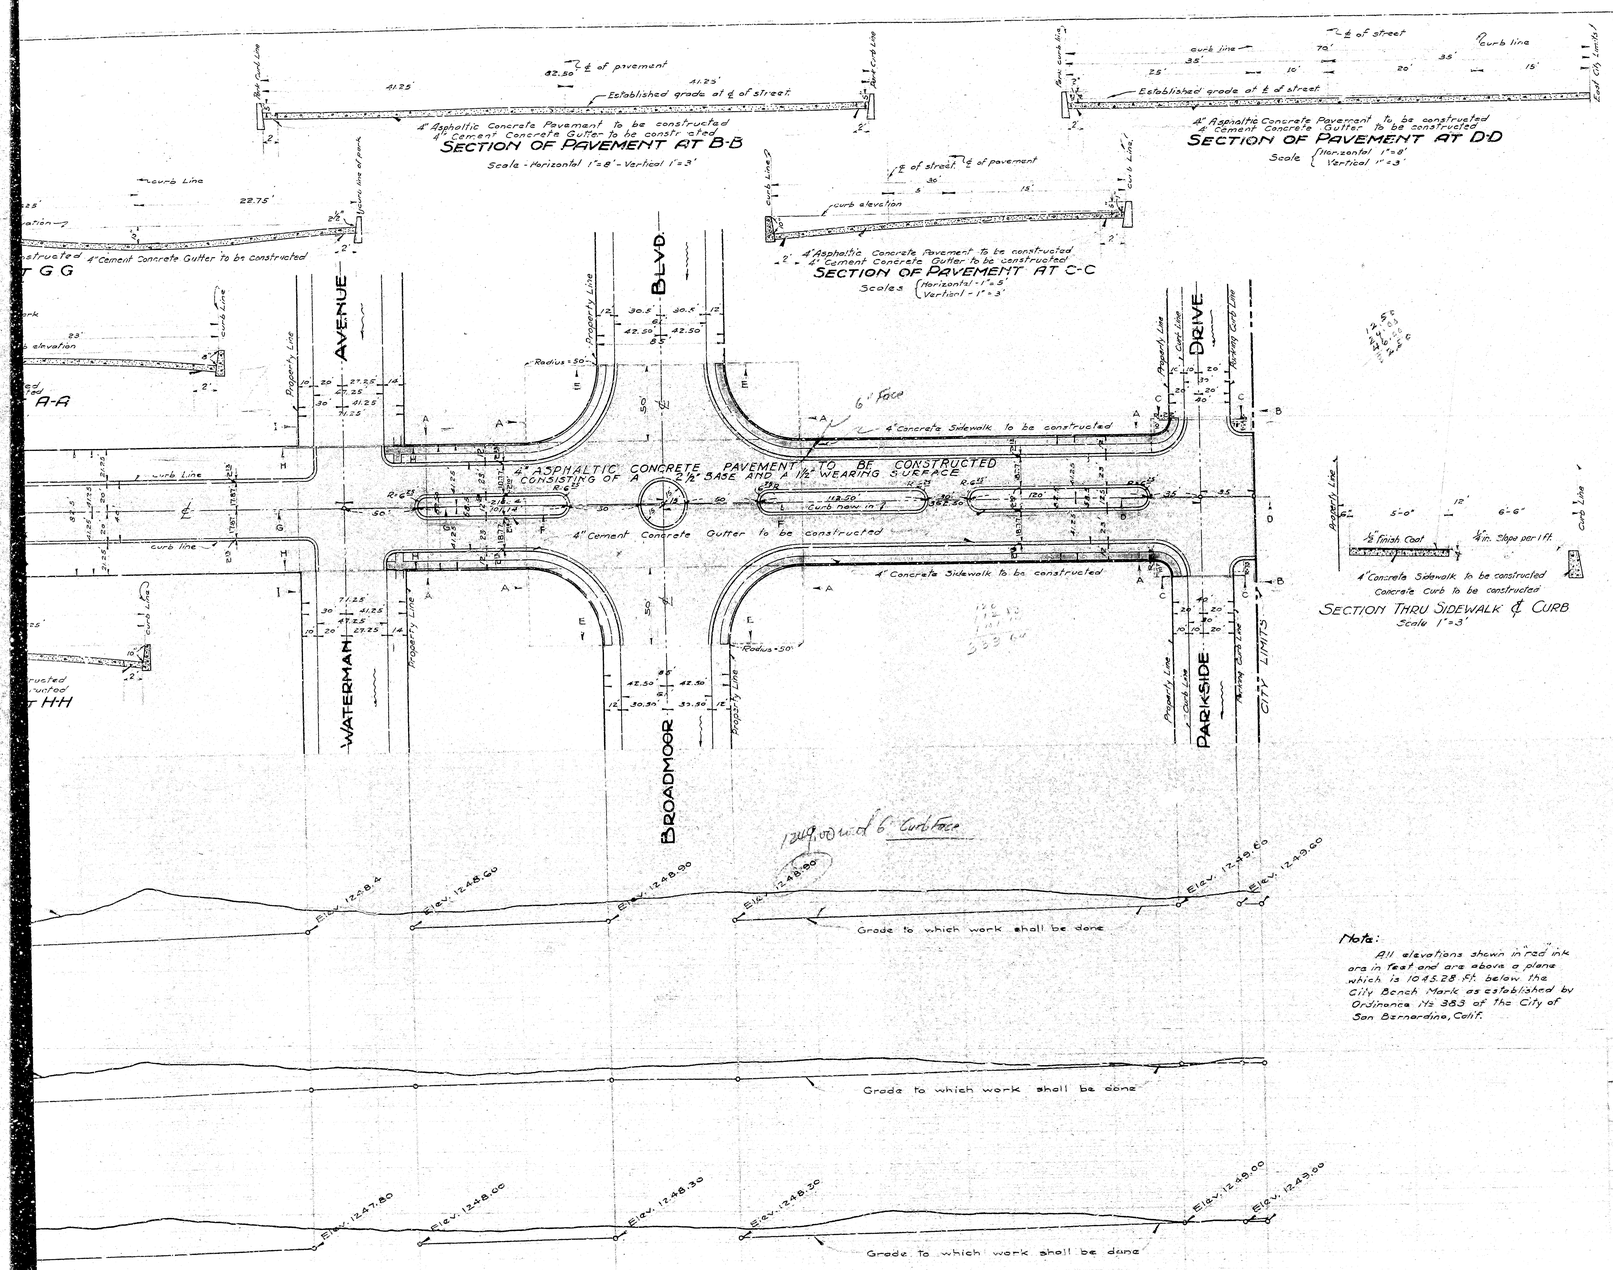

Note:

All elevations shown in "red" ink are in feet and are above a plane which is 1045.28 ft. below the City Bench Mark as established by Ordinance No. 383 of the City of San Bernardino, Calif.

SHEET No 1 - PART No 2

PLAN No 990-A

FOR THE IMPROVEMENT OF

MARSHALL BOULEVARD

BETWEEN THE EAST CITY LIMITS AND SIERRA WAY

THIRTY-FOURTH STREET

BETWEEN THE EAST CITY LIMITS AND WATERMAN AVENUE

CITY OF SAN BERNARDINO CALIF.

JAN.-1929

GORDON H. FERNALD
CITY ENGINEER

ESTABLISHED GRADE OF STREETS

STREET NAME	DATE ESTABLISHED			ORD. No
MARSHALL BOULEVARD	April	15	1924	1040
THIRTY-FOURTH STREET	Jan.	21	1929	Resolution 67
BROADMOOR BOULEVARD	"	"	1929	65
PARKSIDE DRIVE	"	"	1929	63
WATERMAN AVENUE	"	21	1929	62
MARSHALL BOULEVARD	"	"	1929	69

FILED
Gordon H. Fernald
CITY ENGINEER

LEGEND

"or in. means inch or inches.
' or ft. means foot or feet.
Blvd means boulevard
No means number
℄ means center line
Elev. means elevation.
Concrete Curb to be constructed shown thus ——— in section thus
4" Concrete Sidewalk to be constructed shown thus ——— in section thus
4" Cement Concrete Gutter to be constructed shown thus ——— in section thus
4" Asphaltic Concrete Pavement consisting of a 2½" base and a 1½" wearing surface to be constructed shown thus ——— in section thus

TITLE TO STREETS

STREET NAME	TITLE HOW ACQUIRED	Date of Record Month	Day	Year	MAP RECORDED Book	Page
MARSHALL BOULEVARD	Ded. to City by Arrowhead Tract	Oct.	31	1891	11	37
34TH STREET	Ded. to City by Arrowhead Tract	Oct.	31	1891	11	37
BROADMOOR BOULEVARD	Ded. to City by Broadmoor Tract No 2370	Oct.	16	1928	34	1
PARKSIDE DRIVE	Ded. to City by Broadmoor Tract No 2370	"	"	"	34	1
WATERMAN AVENUE	Ded. to City by Broadmoor Tract No 2370	"	"	"	34	1
	Garden Estates Tract No 1703	Nov.	27	1923	25	9
	Garden Estates Unit No 2 Tract No 1809	Apr.	15	1924	26	22

PLAN ADOPTED MARCH 18, 1929.