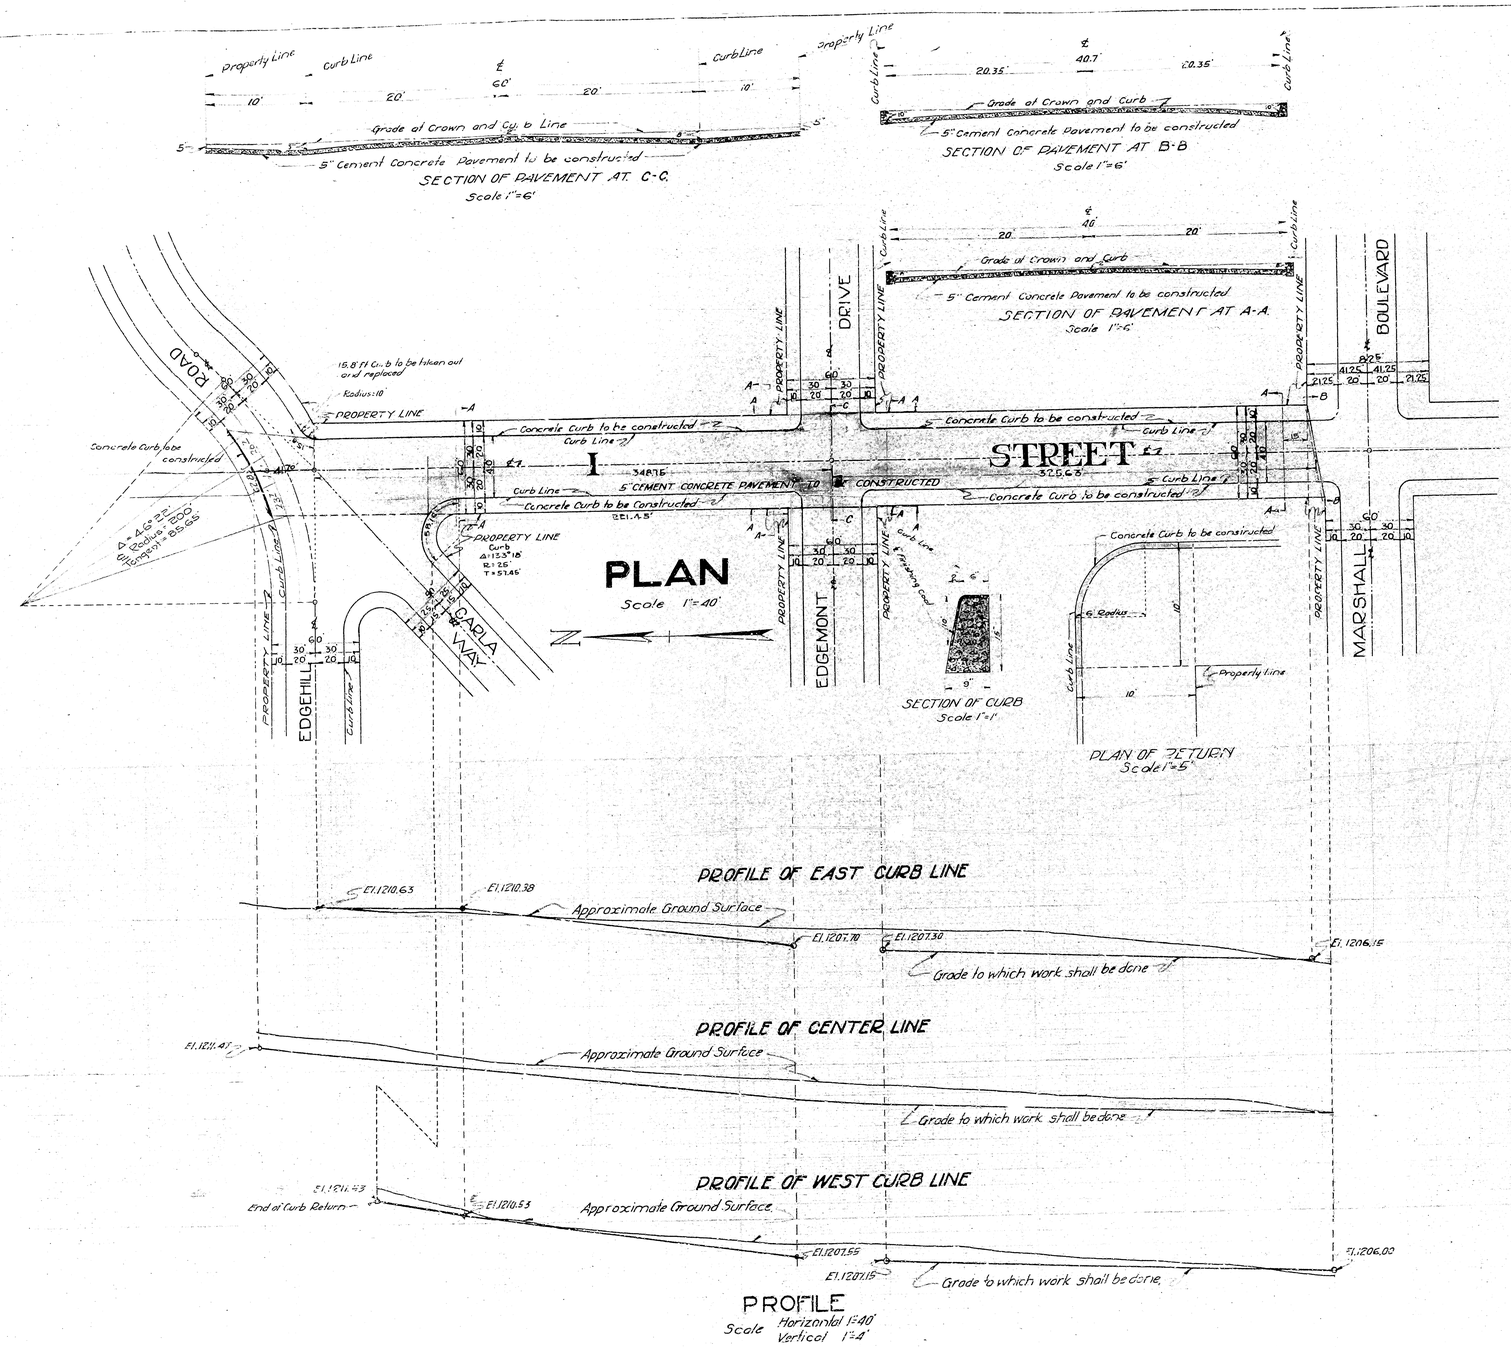


PART Nº 2.

# PLAN Nº 992

## FOR THE IMPROVEMENT OF

# I-STREET

BETWEEN

## MARSHALL BOULEVARD AND EDGEHILL ROAD

IN THE

## CITY OF SAN BERNARDINO CALIFORNIA

January 1929.

Gordon H. Fernald
City Engineer

FEB. 4. 1929.
Gordon H. Fernald

## LEGEND

"or in. means inch or inches.
or ft. means foot or feet.
Nº means Number
El. means Elevation.
℄ means Center Line
5" Cement Concrete Pavement to be constructed shown on Plan thus: ═══ in Section thus
Concrete Curb to be constructed shown on Plan thus: ▬▬ in Section thus

## GRADE RESOLUTION

Grade of I Street established by Resolution Nº 76 Dated Feb. 4, 1929.

## TITLE TO STREET

Title to I Street is by Dedication by Tract Nº 2318 as Recorded in Book 33 of Maps, Page 81. Also Tract Nº 2320 as Recorded in Book 33 of Maps Page 46, also Tract Nº 2122 recorded in Book 30 of Maps, Page 63A, and Tract Nº 2236 recorded in Book 32 of Maps, Page 26, San Bernardino County.

## PROFILE LEGEND

Black Line shows Approximate Ground Surface
Red Line shows Grade to which work shall be done.

Note:- All elevations shown in Red ink are in feet and above a plane which is 1045.28 ft. below the City Bench Mark as established by Ordinance Nº 383 City of San Bernardino Calif.

Note:- ¾" Expansion Joints to be placed in Curb and Pavement at intervals not to exceed 60 ft.

Plan adopted February 11, 1929.




PART Nº 2.

# PLAN Nº 992

## FOR THE IMPROVEMENT OF

# I-STREET

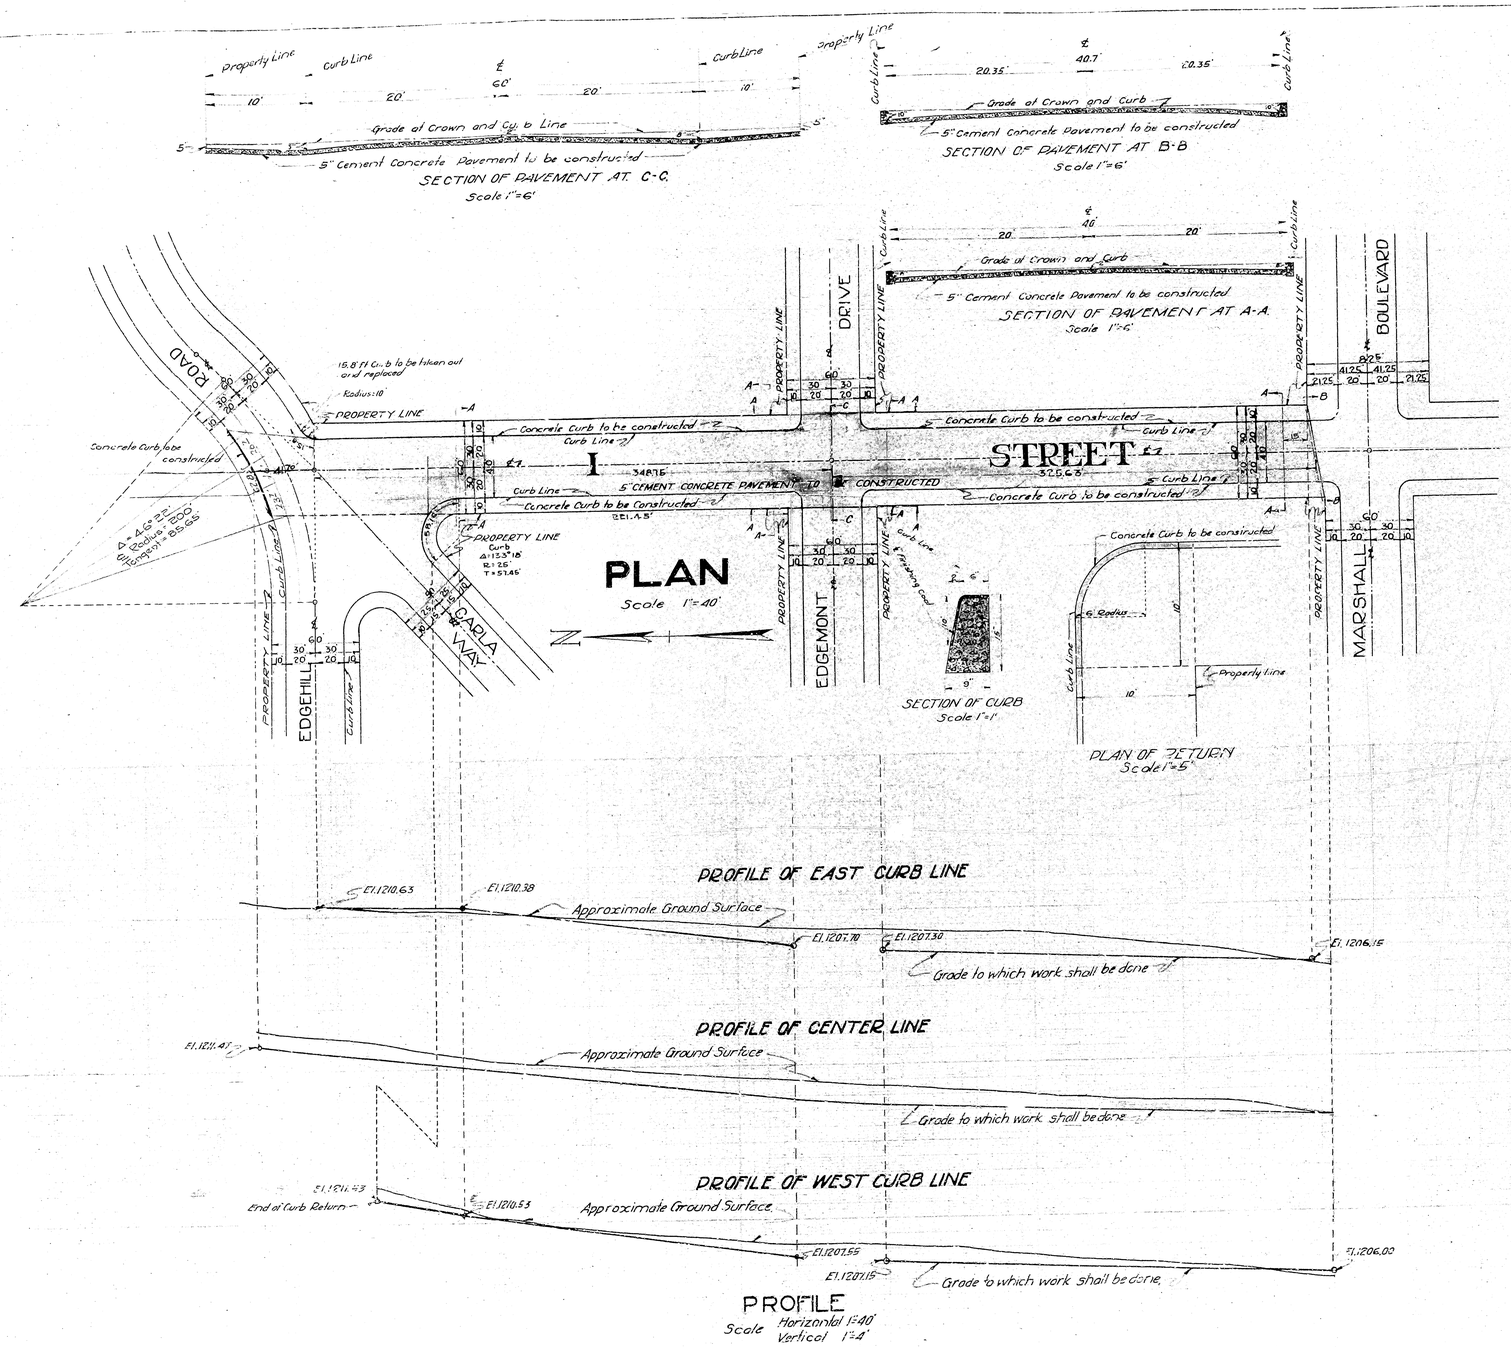BETWEEN

## MARSHALL BOULEVARD AND EDGEHILL ROAD

IN THE

## CITY OF SAN BERNARDINO CALIFORNIA

January 1929.

Gordon H. Fernald
City Engineer

FEB. 4. 1929.
Gordon H. Fernald

## LEGEND

"or in. means inch or inches.
or ft. means foot or feet.
Nº means Number
El. means Elevation.
℄ means Center Line
5" Cement Concrete Pavement to be constructed shown on Plan thus: ═══ in Section thus
Concrete Curb to be constructed shown on Plan thus: ▬▬ in Section thus

## GRADE RESOLUTION

Grade of I Street established by Resolution Nº 76 Dated Feb. 4, 1929.

## TITLE TO STREET

Title to I Street is by Dedication by Tract Nº 2318 as Recorded in Book 33 of Maps, Page 81. Also Tract Nº 2320 as Recorded in Book 33 of Maps Page 46, also Tract Nº 2122 recorded in Book 30 of Maps, Page 63A, and Tract Nº 2236 recorded in Book 32 of Maps, Page 26, San Bernardino County.

## PROFILE LEGEND

Black Line shows Approximate Ground Surface
Red Line shows Grade to which work shall be done.

Note:- All elevations shown in Red ink are in feet and above a plane which is 1045.28 ft. below the City Bench Mark as established by Ordinance Nº 383 City of San Bernardino Calif.

Note:- ¾" Expansion Joints to be placed in Curb and Pavement at intervals not to exceed 60 ft.

Plan adopted February 11, 1929.