RECORD OF SURVEY

OF

A PORTION OF SECTION 18, T.1.S. R.4.W.
S.B.B.&M.
SAN BERNARDINO COUNTY, CALIFORNIA
SCALE 1"=100'

CHAS. L. FOULKE, SURVEYOR. JUNE, 1943

SURVEY MADE AT REQUEST OF
GEO. G. HAYES
WILLARD E. UTLEY &
FLORENCE D. WILLETS

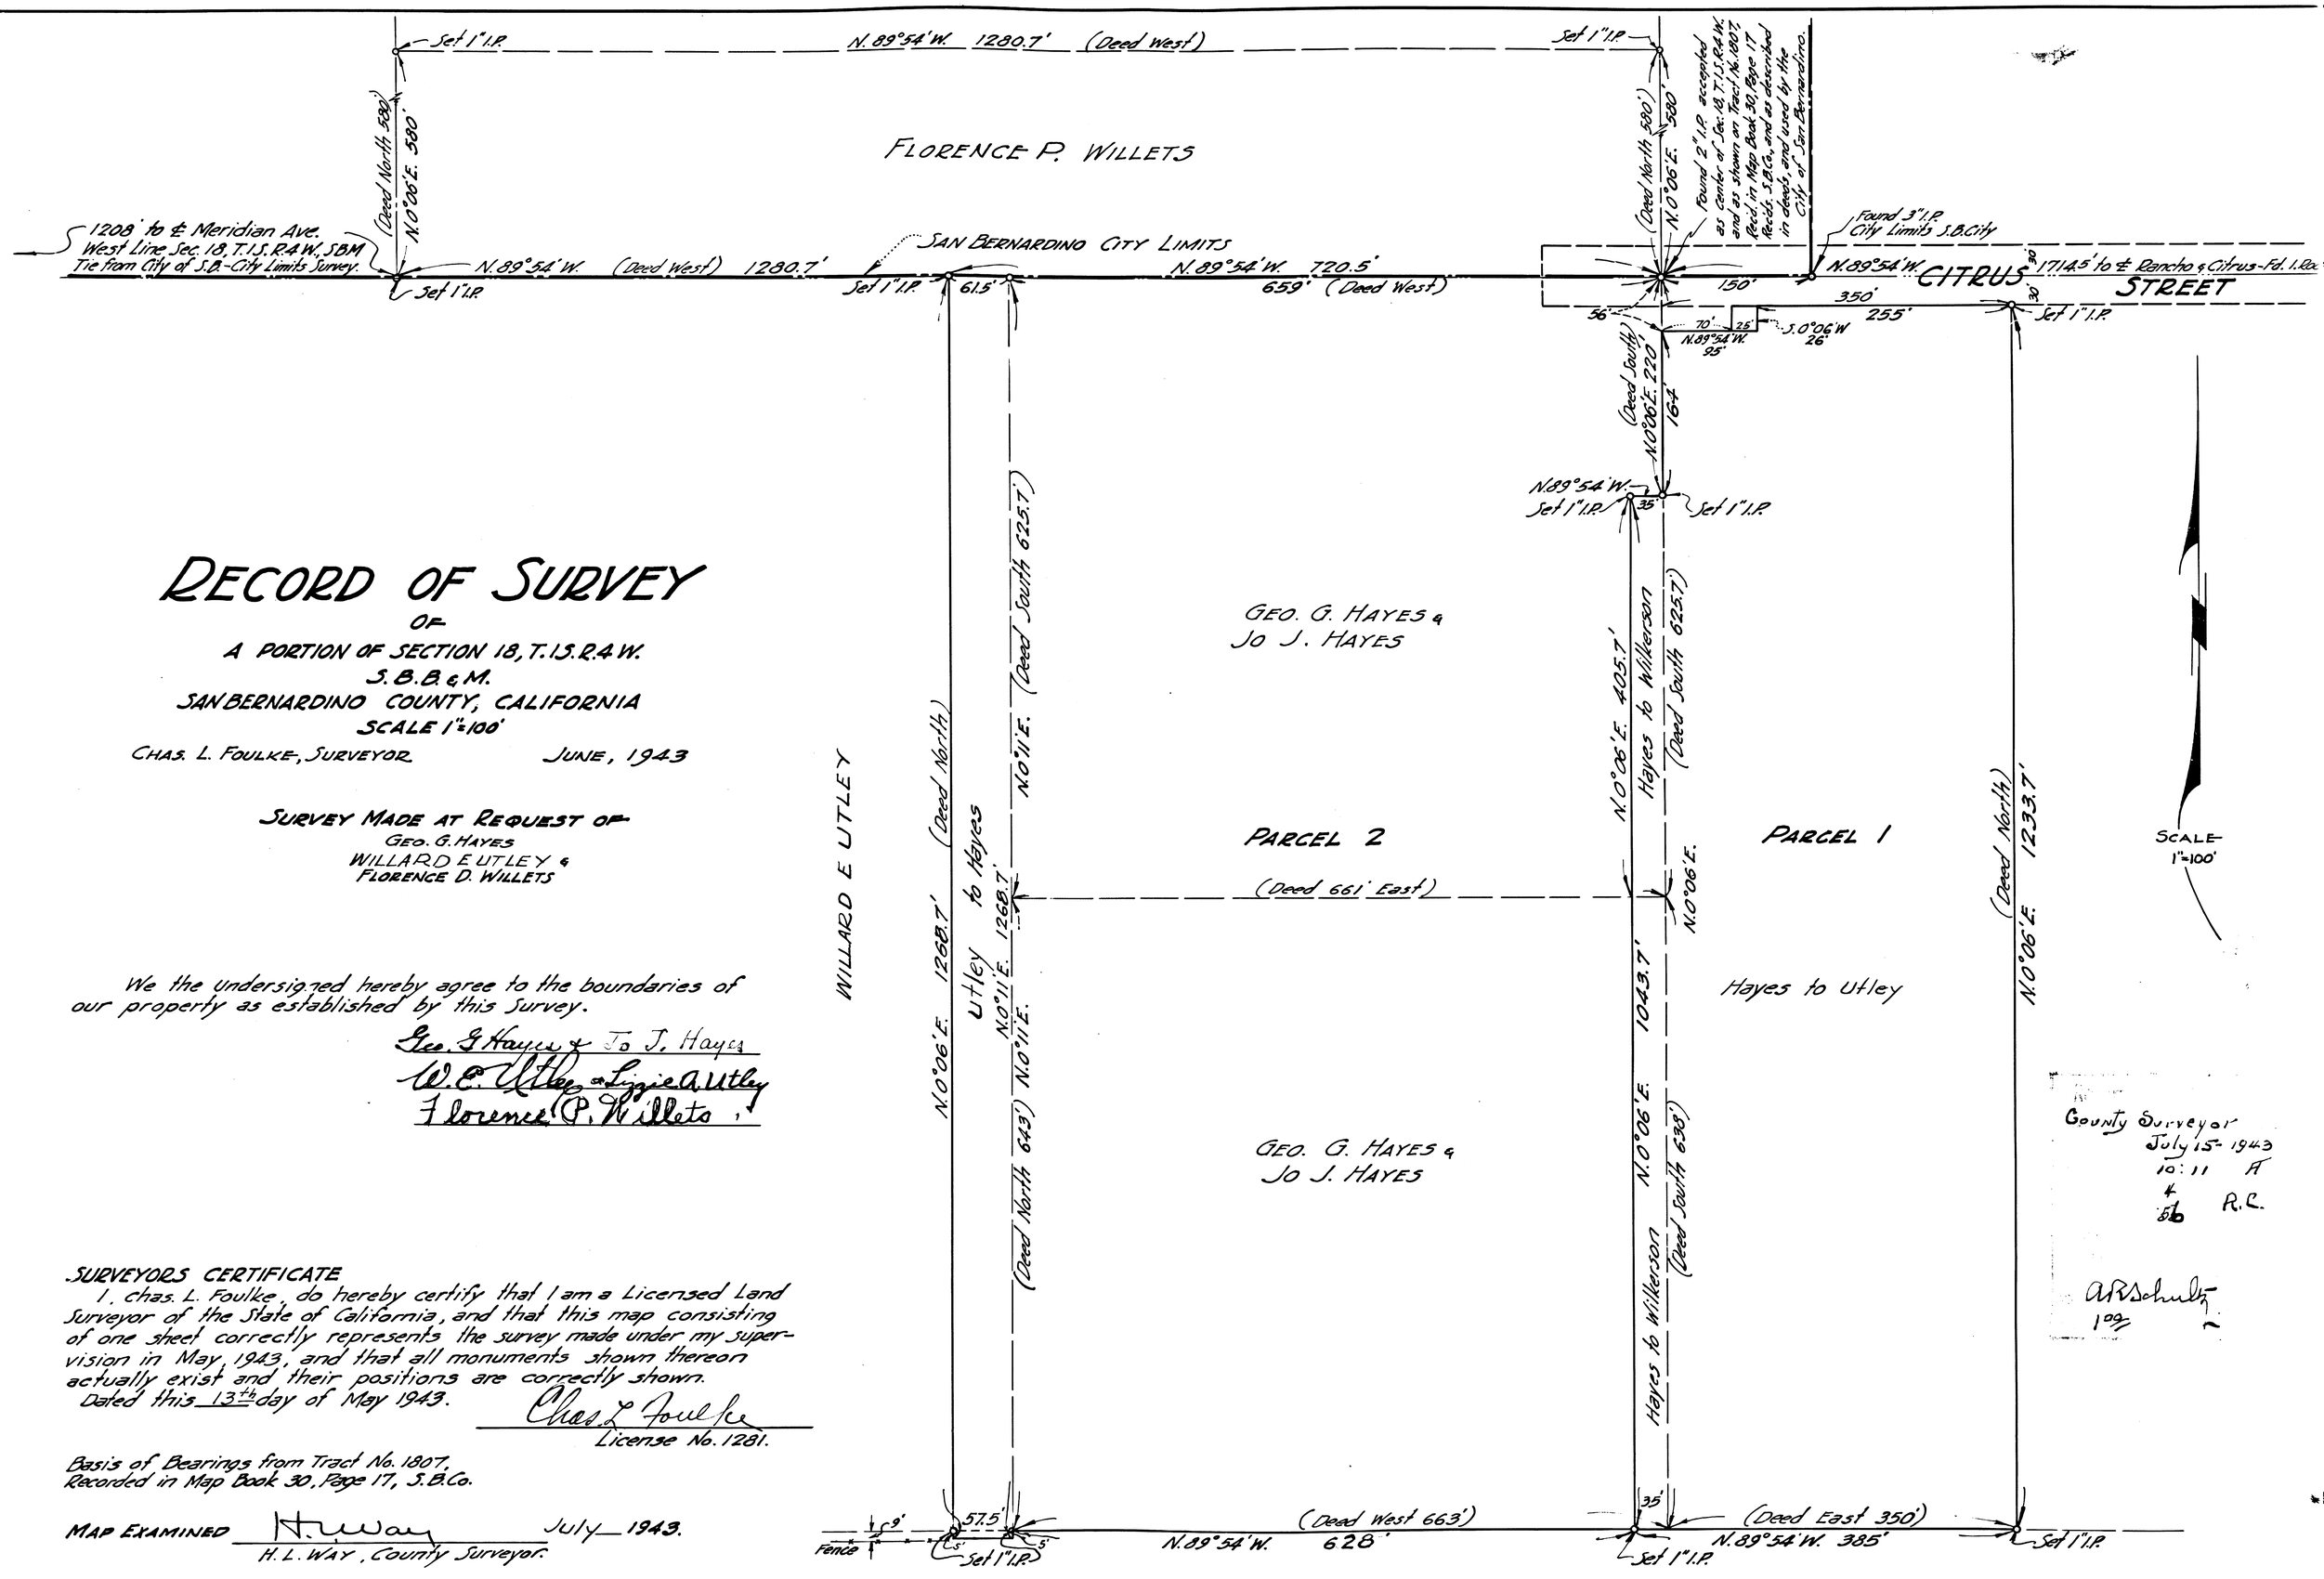

We the undersigned hereby agree to the boundaries of our property as established by this Survey.

Geo. G. Hayes & Jo J. Hayes
W. E. Utley & Lizzie A. Utley
Florence P. Willets

SURVEYORS CERTIFICATE

I, Chas. L. Foulke, do hereby certify that I am a Licensed Land Surveyor of the State of California, and that this map consisting of one sheet correctly represents the survey made under my supervision in May 1943, and that all monuments shown thereon actually exist and their positions are correctly shown.

Dated this 13th day of May 1943.

Chas. L. Foulke
License No. 1281.

Basis of Bearings from Tract No. 1807, Recorded in Map Book 30, Page 17, S.B.Co.

MAP EXAMINED H. L. Way July 1943.
H. L. WAY, County Surveyor.