6/52

PARCEL MAP No. 682

BEING A PORTION OF LOT 12 and Lot 13 TRACT 6168 PER BOOK 84 OF MAPS, PAGE 61, RECORDS OF SAN BERNARDINO COUNTY, CALIFORNIA.

COUNTY OF SAN BERNARDINO, CALIFORNIA
LOCKWOOD ENGINEERING AND SURVEYING Co. INC.

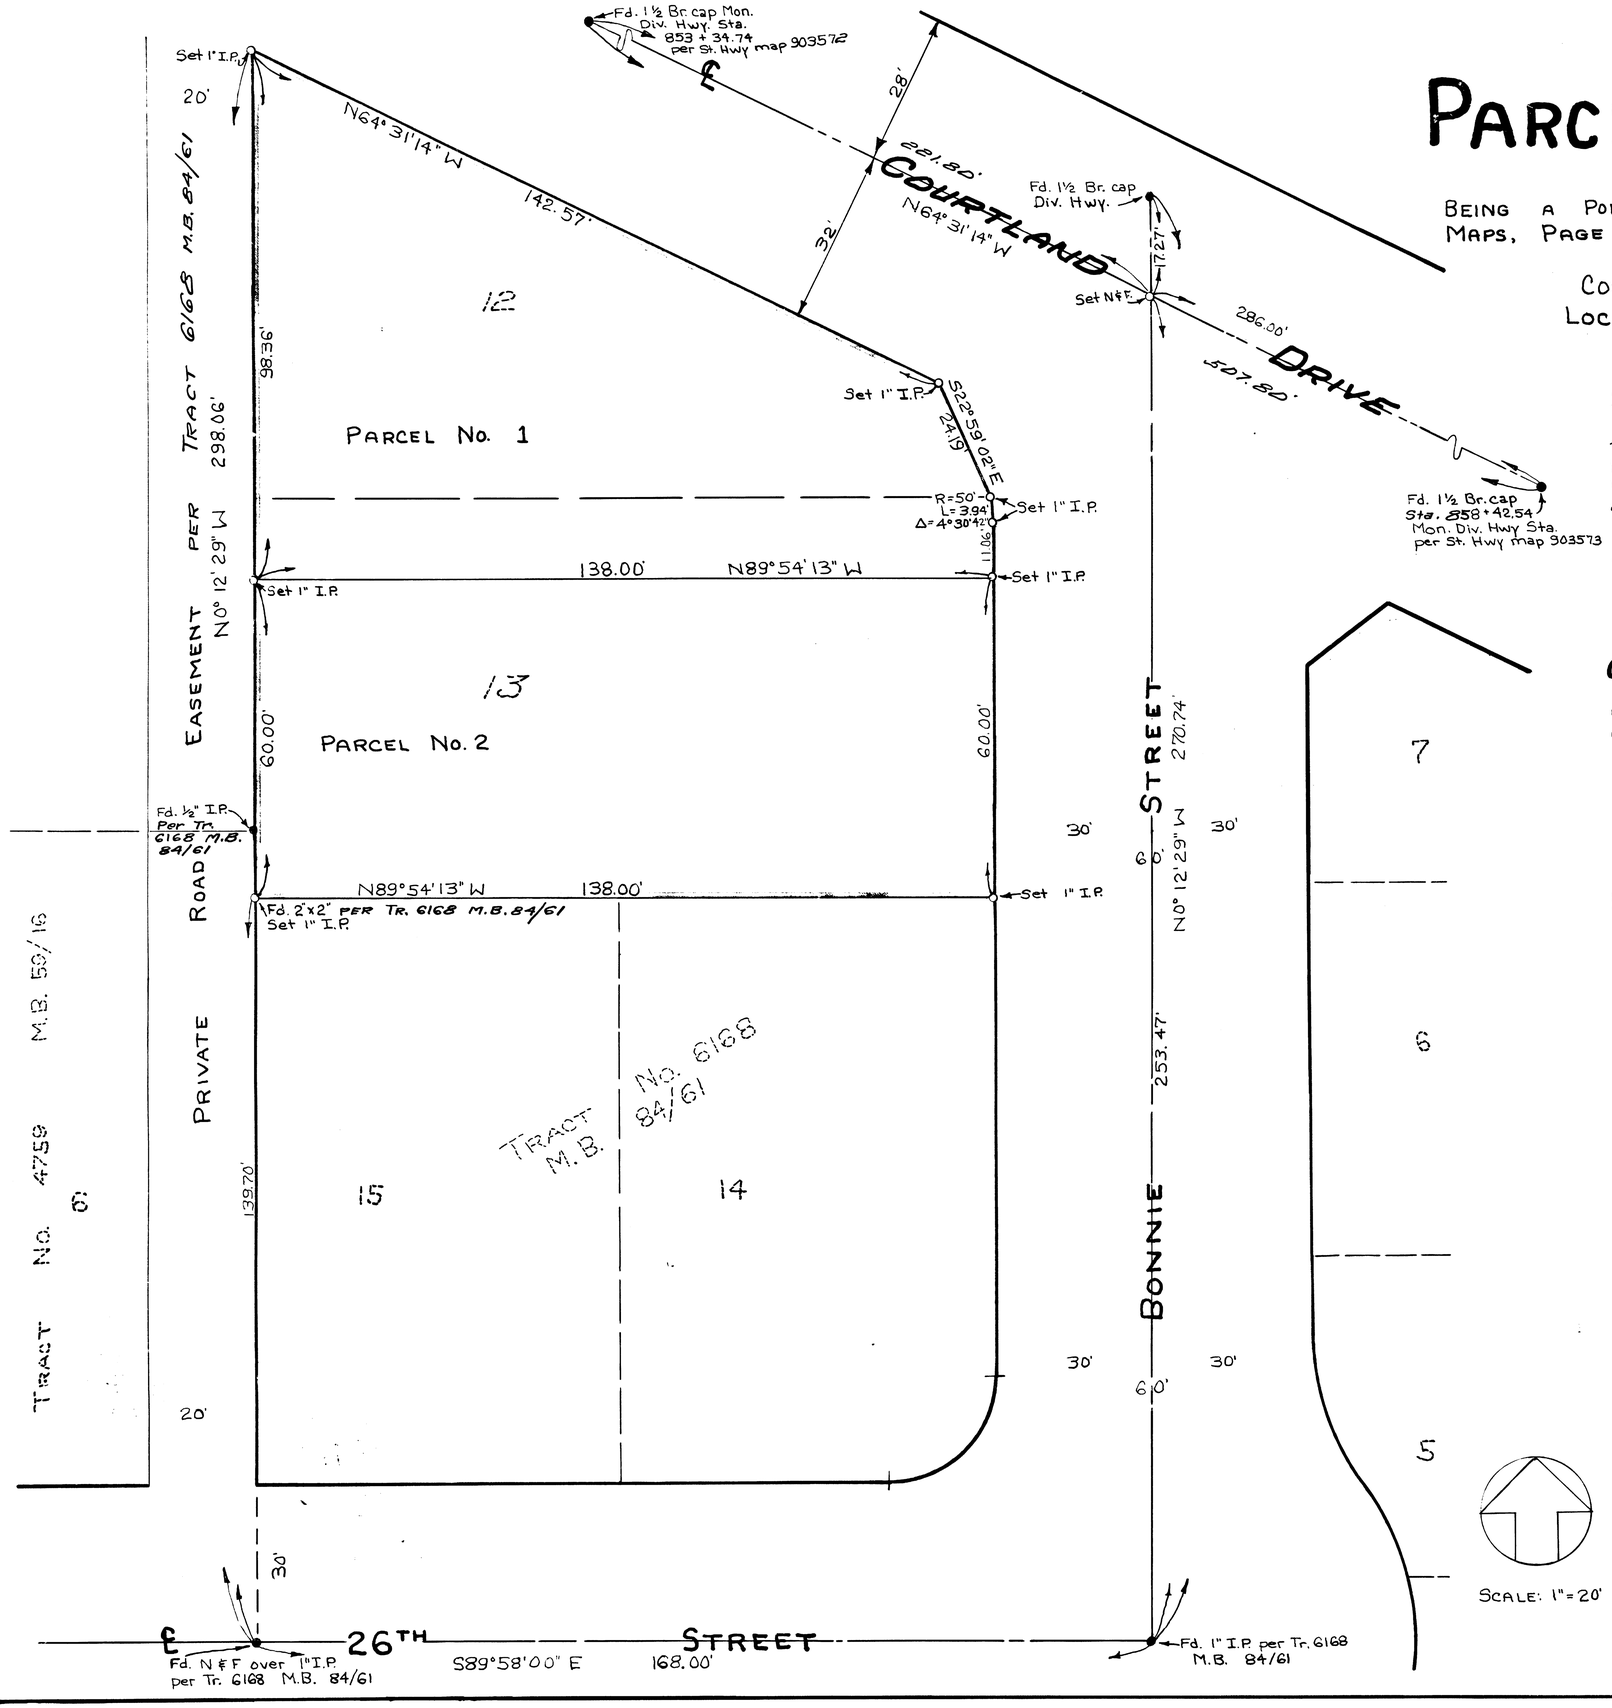

SURVEYOR'S CERTIFICATE

This map was prepared under my direction and is based upon a field survey in conformance with the requirements of the Subdivision Map Act at the request of Glen Cove Development Company in August 1971. I hereby certify that all provisions of applicable State Law and Local ordinances have been complied with.

Carleton W. Lockwood — Sept. 22, 1971
Carleton W. Lockwood — R.C.E. No. 9101

COUNTY SURVEYOR'S CERTIFICATE

This map has been examined for conformance with the requirements of Section 11575 of the Subdivision Map Act this 22nd day of September 1971.

By Conrad A. Nice Deputy
M. A. Nicholas County Surveyor
County of San Bernardino, California

NOTES:

Basis of Bearings: The centerline of 26TH Street per Tract No. 6168 M.B. 84/61 (S89°58'00" E).

● Indicates monuments found, type and size as shown.

o Indicates 1" Iron Pipe set, unless otherwise noted.

827
Filed this 30TH day of SEP. 1971 at 2:21 P.M. in Book 6 of PARCEL MAPS at Page 52
Records in the Office of GLEN COVE DEVELOPMENT Co.
TED R CAMPBELL
COUNTY RECORDER
FEE $5.00