PLAN No. 1334
FOR THE IMPROVEMENT OF GARNER AVENUE
FROM 11TH. ST. TO BASE LINE ST.
SAN BERNARNARDINO CALIFORNIA

JULY 1939

GORDON STEWART
City Engineer

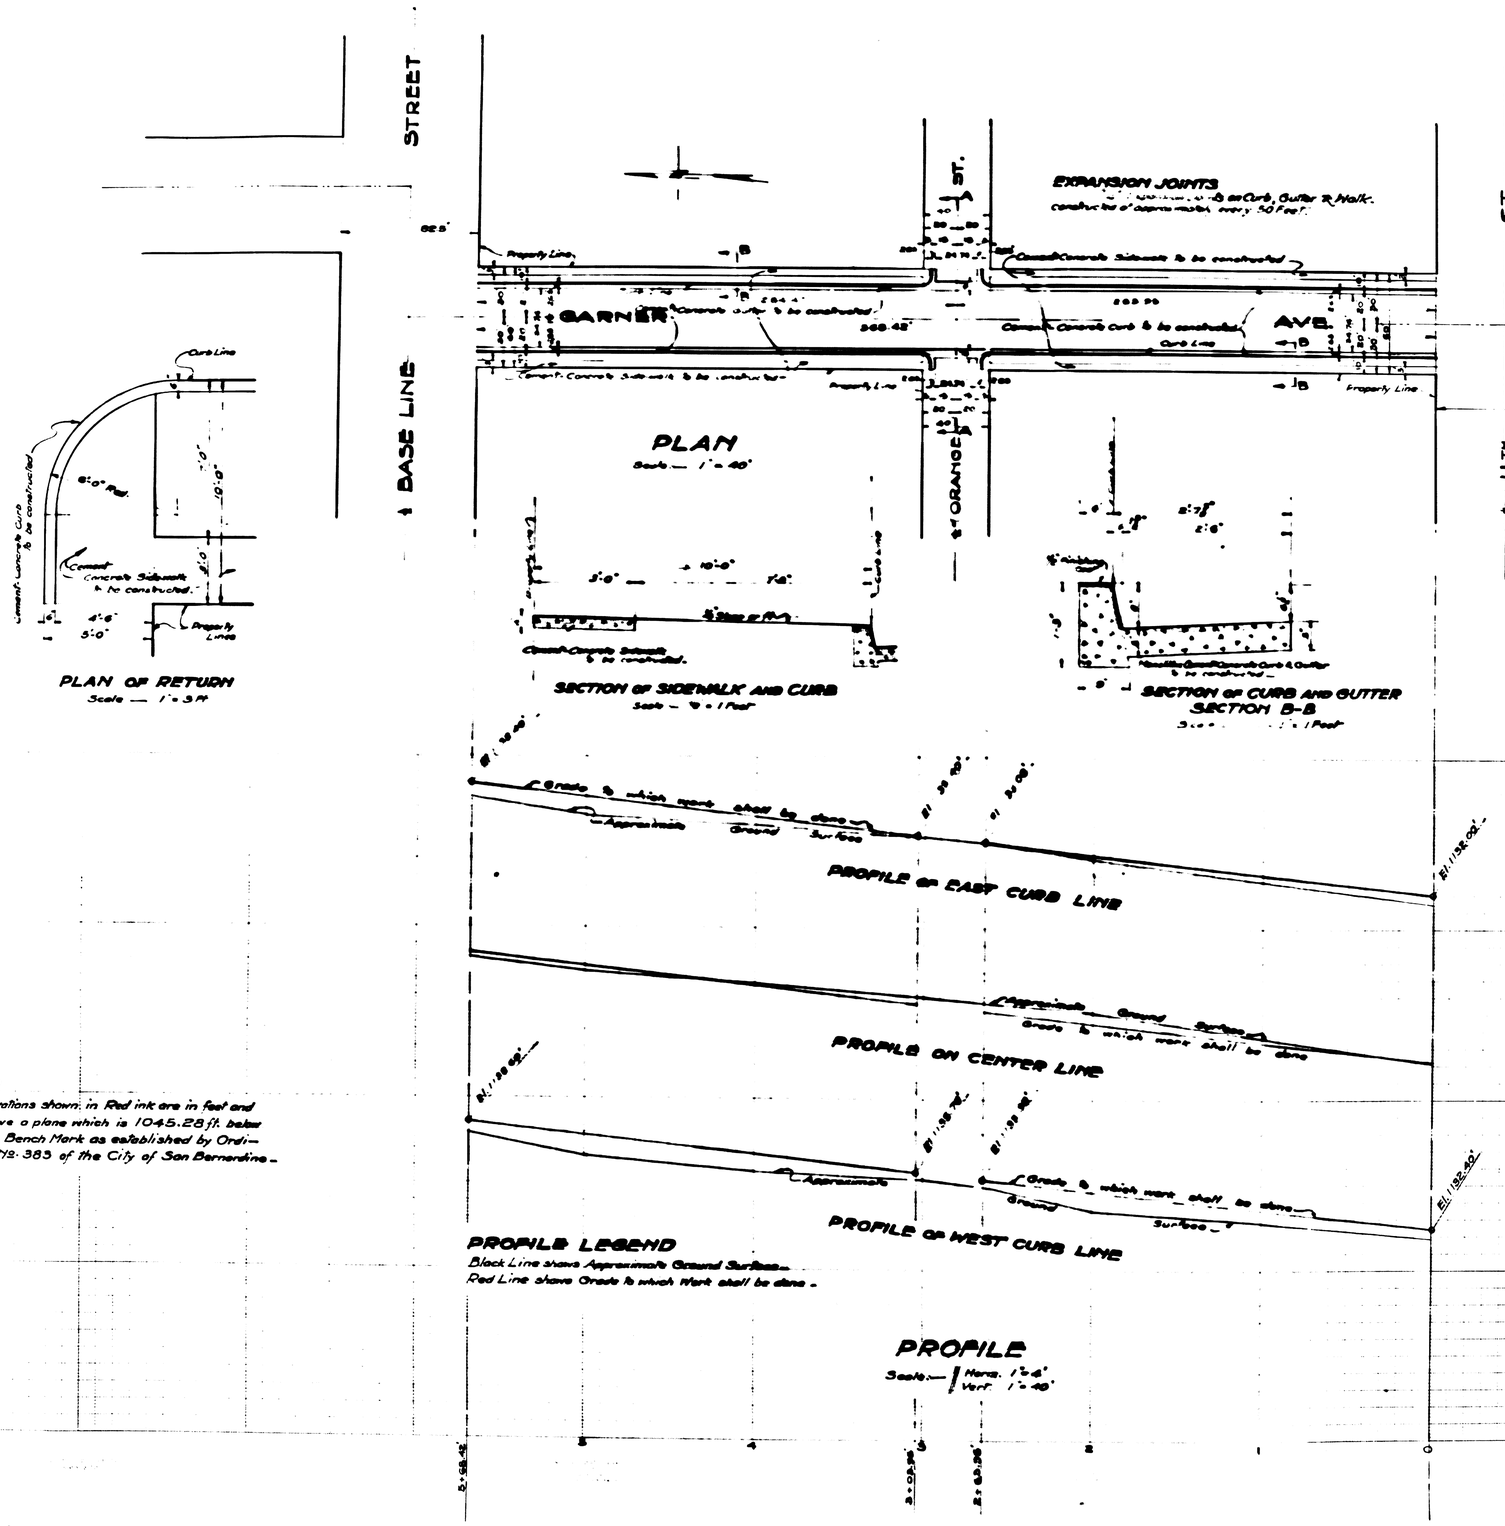

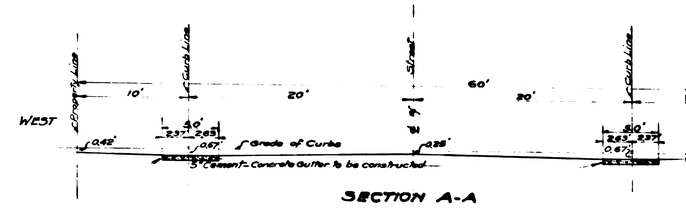

DATUM

All Elevations shown in Red ink are in feet and are above a plane which is 1045.28 ft. below the City Bench Mark as established by Ordinance No. 383 of the City of San Bernardino.

LEGEND

" or in. means inch or inches.
' or ft. means feet or feet.
El. means Elevation.
℄ means Center Line.
No. means Number.
St. means Street.
Ave. means Avenue.
Cement Concrete Sidewalk to be constructed, shown on Plan thus — in Section thus
Cement Concrete Curb --- To be constructed, shown on Plan thus — in Section thus
Cement Concrete Gutter, - To be constructed, shown on Plan thus — in Section thus

TITLE TO STREET

Garner Avenue dedicated by Hackadey's Subdivision No. 3.
Recorded Map Bk. 19 - Pg. 76.

GRADE ORDINANCE

Grade of Garner Ave. established by Resolution No. 147
Dated 7-31-1930

FILED
July 17, 1939.
Gordon Stewart
City Engineer

PLAN ADOPTED - AUGUST 7, 1939.

PLAN No. 1334
FOR THE IMPROVEMENT OF GARNER AVENUE
FROM 11TH. ST. TO BASE LINE ST.
SAN BERNARNARDINO CALIFORNIA

JULY 1939

GORDON STEWART
City Engineer

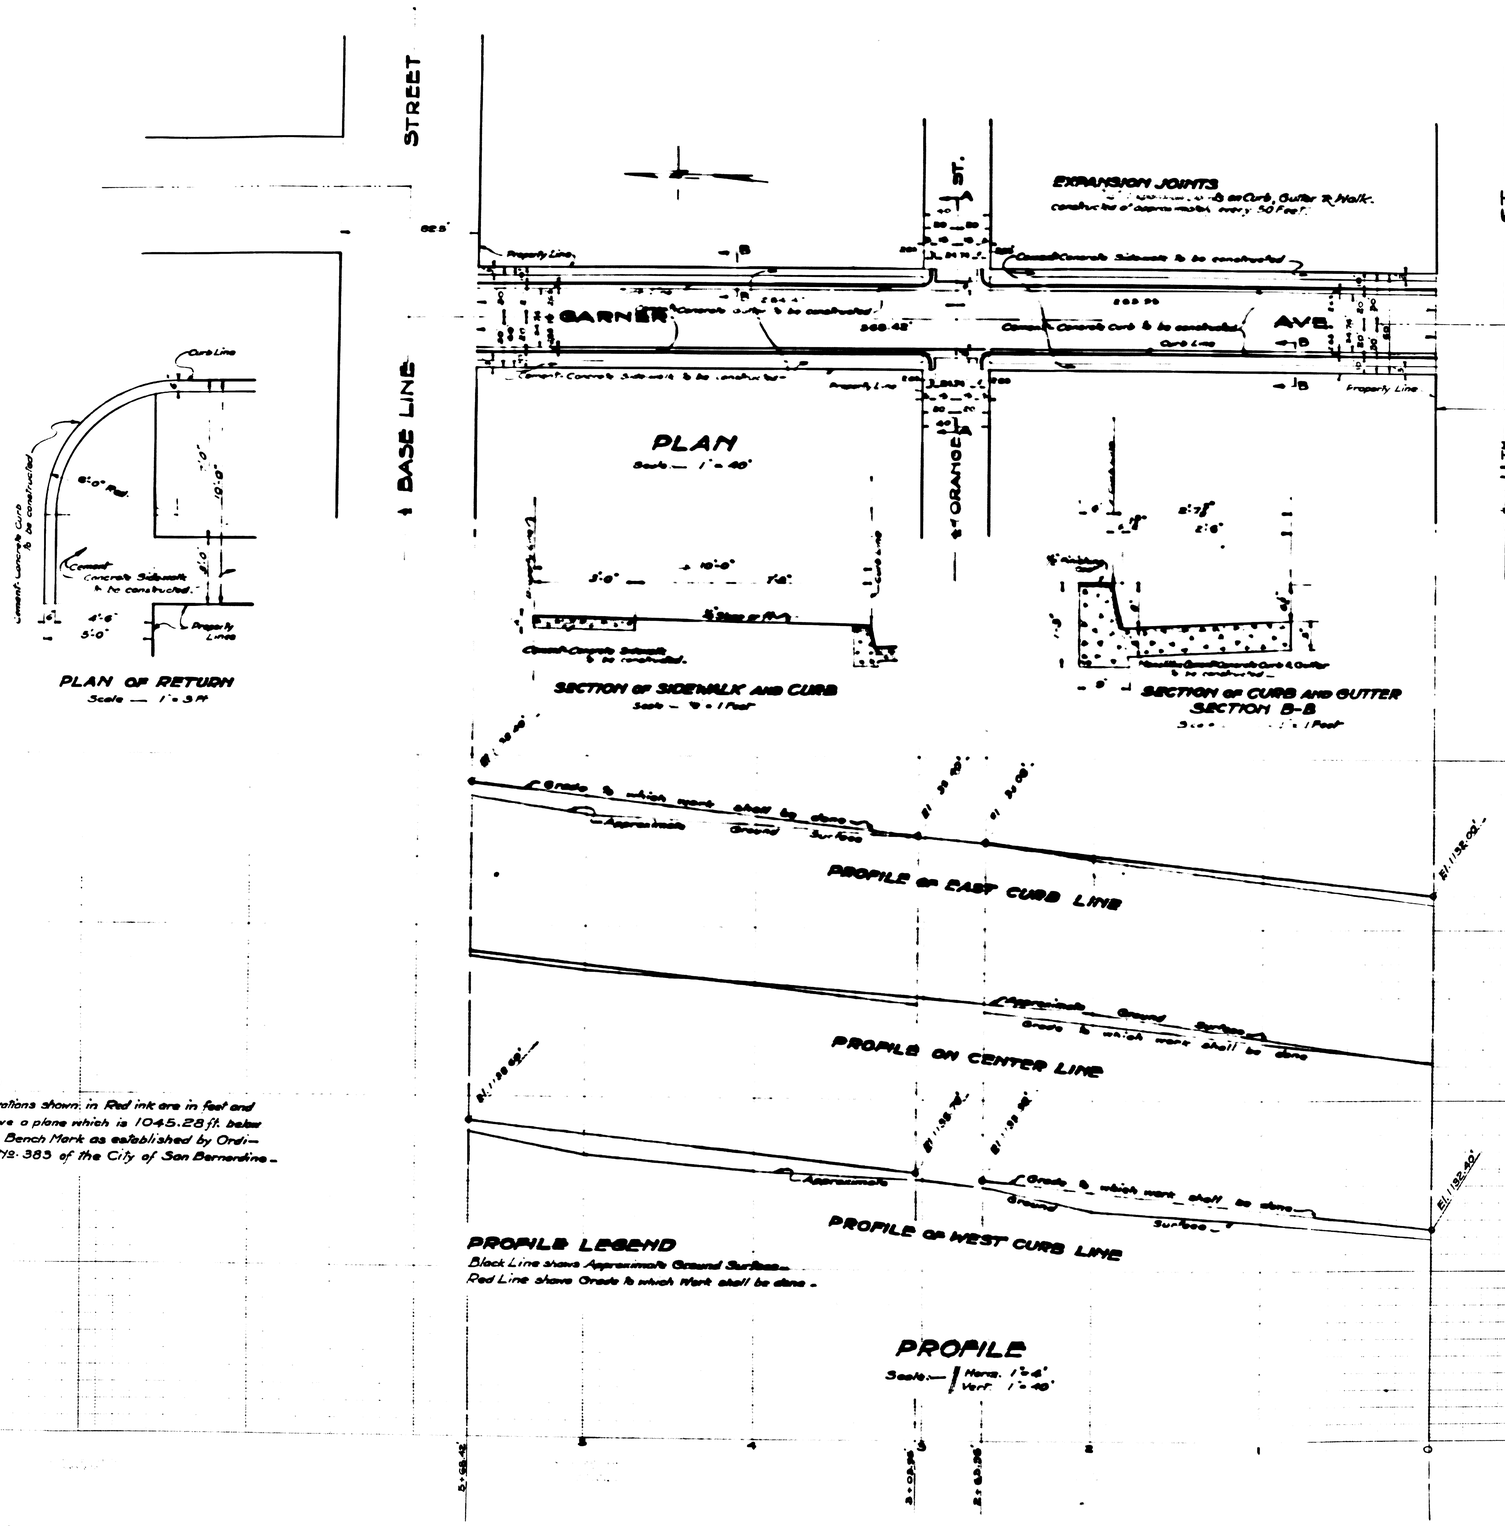

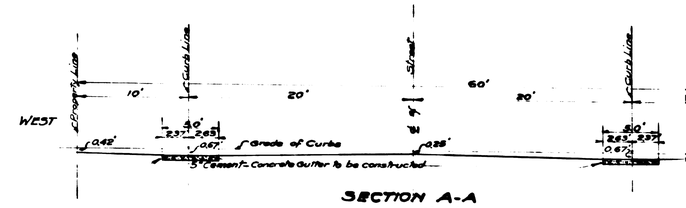

DATUM

All Elevations shown in Red ink are in feet and are above a plane which is 1045.28 ft. below the City Bench Mark as established by Ordinance No. 383 of the City of San Bernardino.

LEGEND

" or in. means inch or inches.
' or ft. means feet or feet.
El. means Elevation.
℄ means Center Line.
No. means Number.
St. means Street.
Ave. means Avenue.
Cement Concrete Sidewalk to be constructed, shown on Plan thus — in Section thus
Cement Concrete Curb --- To be constructed, shown on Plan thus — in Section thus
Cement Concrete Gutter, - To be constructed, shown on Plan thus — in Section thus

TITLE TO STREET

Garner Avenue dedicated by Hackadey's Subdivision No. 3.
Recorded Map Bk. 19 - Pg. 76.

GRADE ORDINANCE

Grade of Garner Ave. established by Resolution No. 147
Dated 7-31-1930

FILED
July 17, 1939.
Gordon Stewart
City Engineer

PLAN ADOPTED - AUGUST 7, 1939.