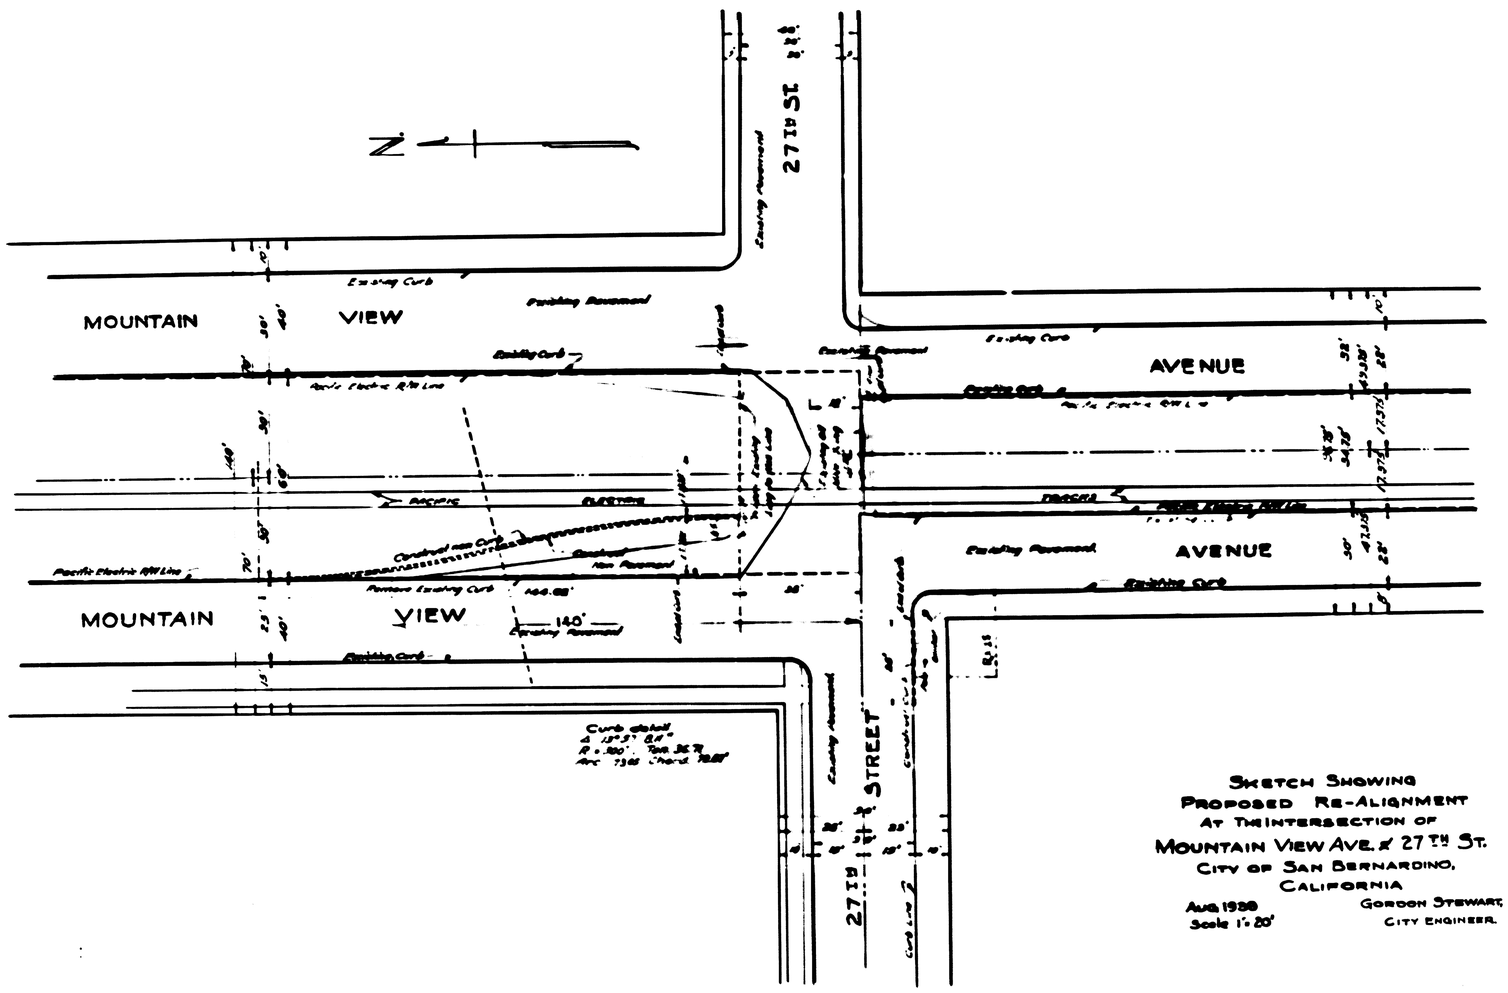
N
27TH ST
MOUNTAIN
VIEW
AVENUE
MOUNTAIN
VIEW
AVENUE
27TH STREET
140'
Existing Curb
Existing Pavement
Pacific Electric R/W Line
Curb Line
Curb detail
Sketch Showing
Proposed Re-Alignment
At The Intersection of
Mountain View Ave. & 27th St.
City of San Bernardino,
California
Aug. 1939
Scale 1" = 20'
Gordon Stewart,
City Engineer.

1050

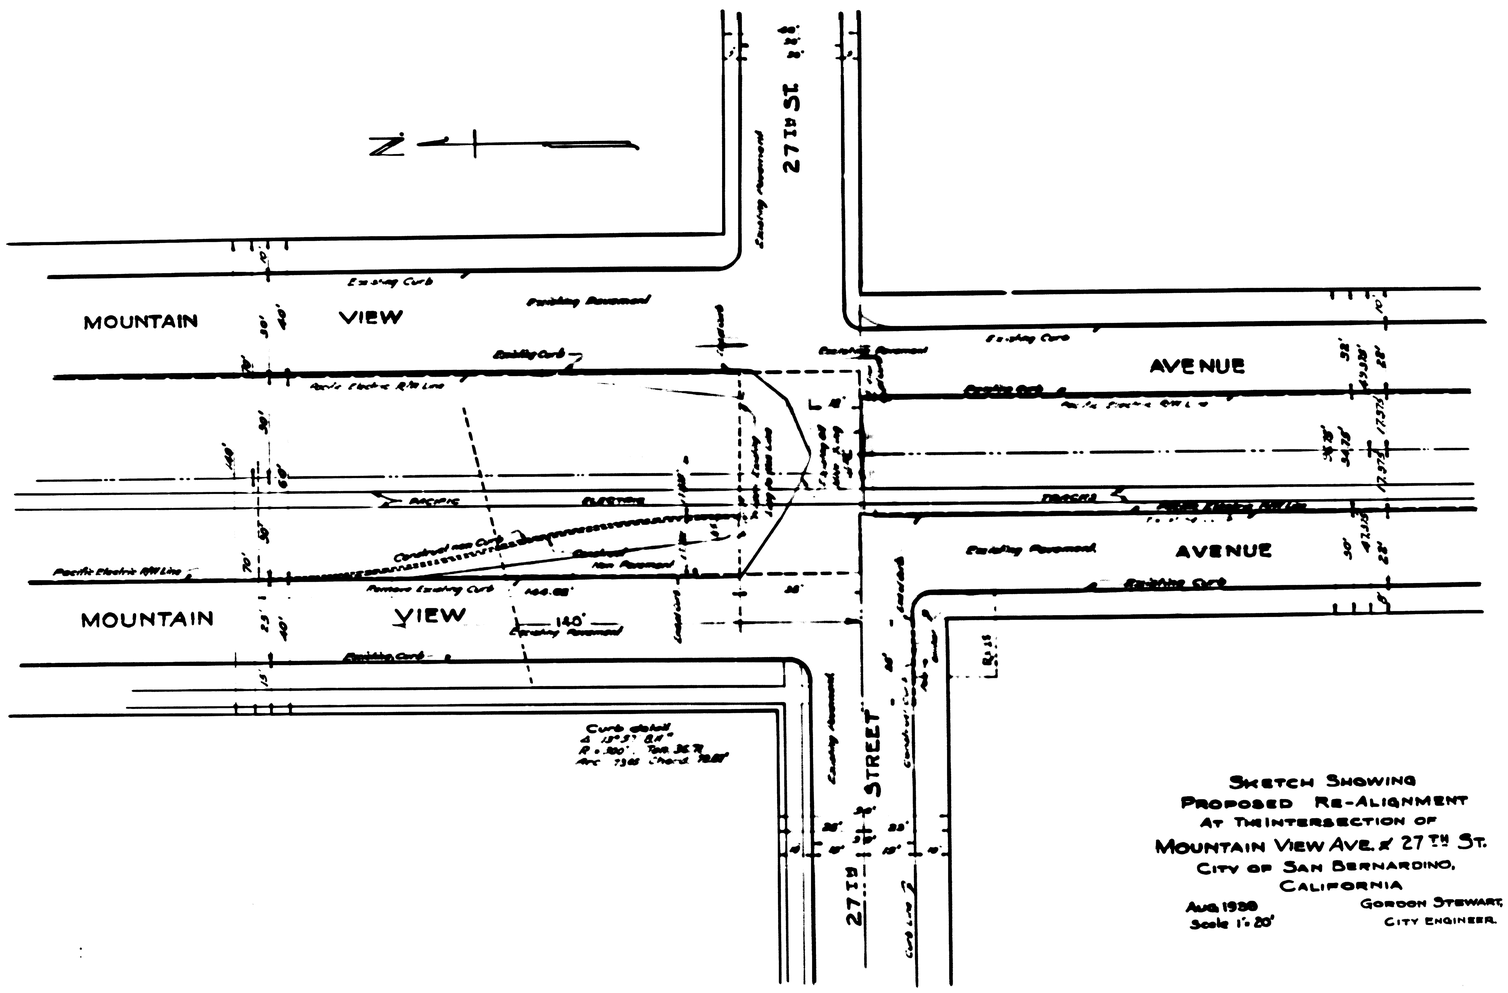
N
27TH ST
MOUNTAIN
VIEW
AVENUE
MOUNTAIN
VIEW
AVENUE
27TH STREET
140'
Existing Curb
Existing Pavement
Pacific Electric R/W Line
Curb Line
Curb detail
Sketch Showing
Proposed Re-Alignment
At The Intersection of
Mountain View Ave. & 27th St.
City of San Bernardino,
California
Aug. 1939
Scale 1" = 20'
Gordon Stewart,
City Engineer.

1050