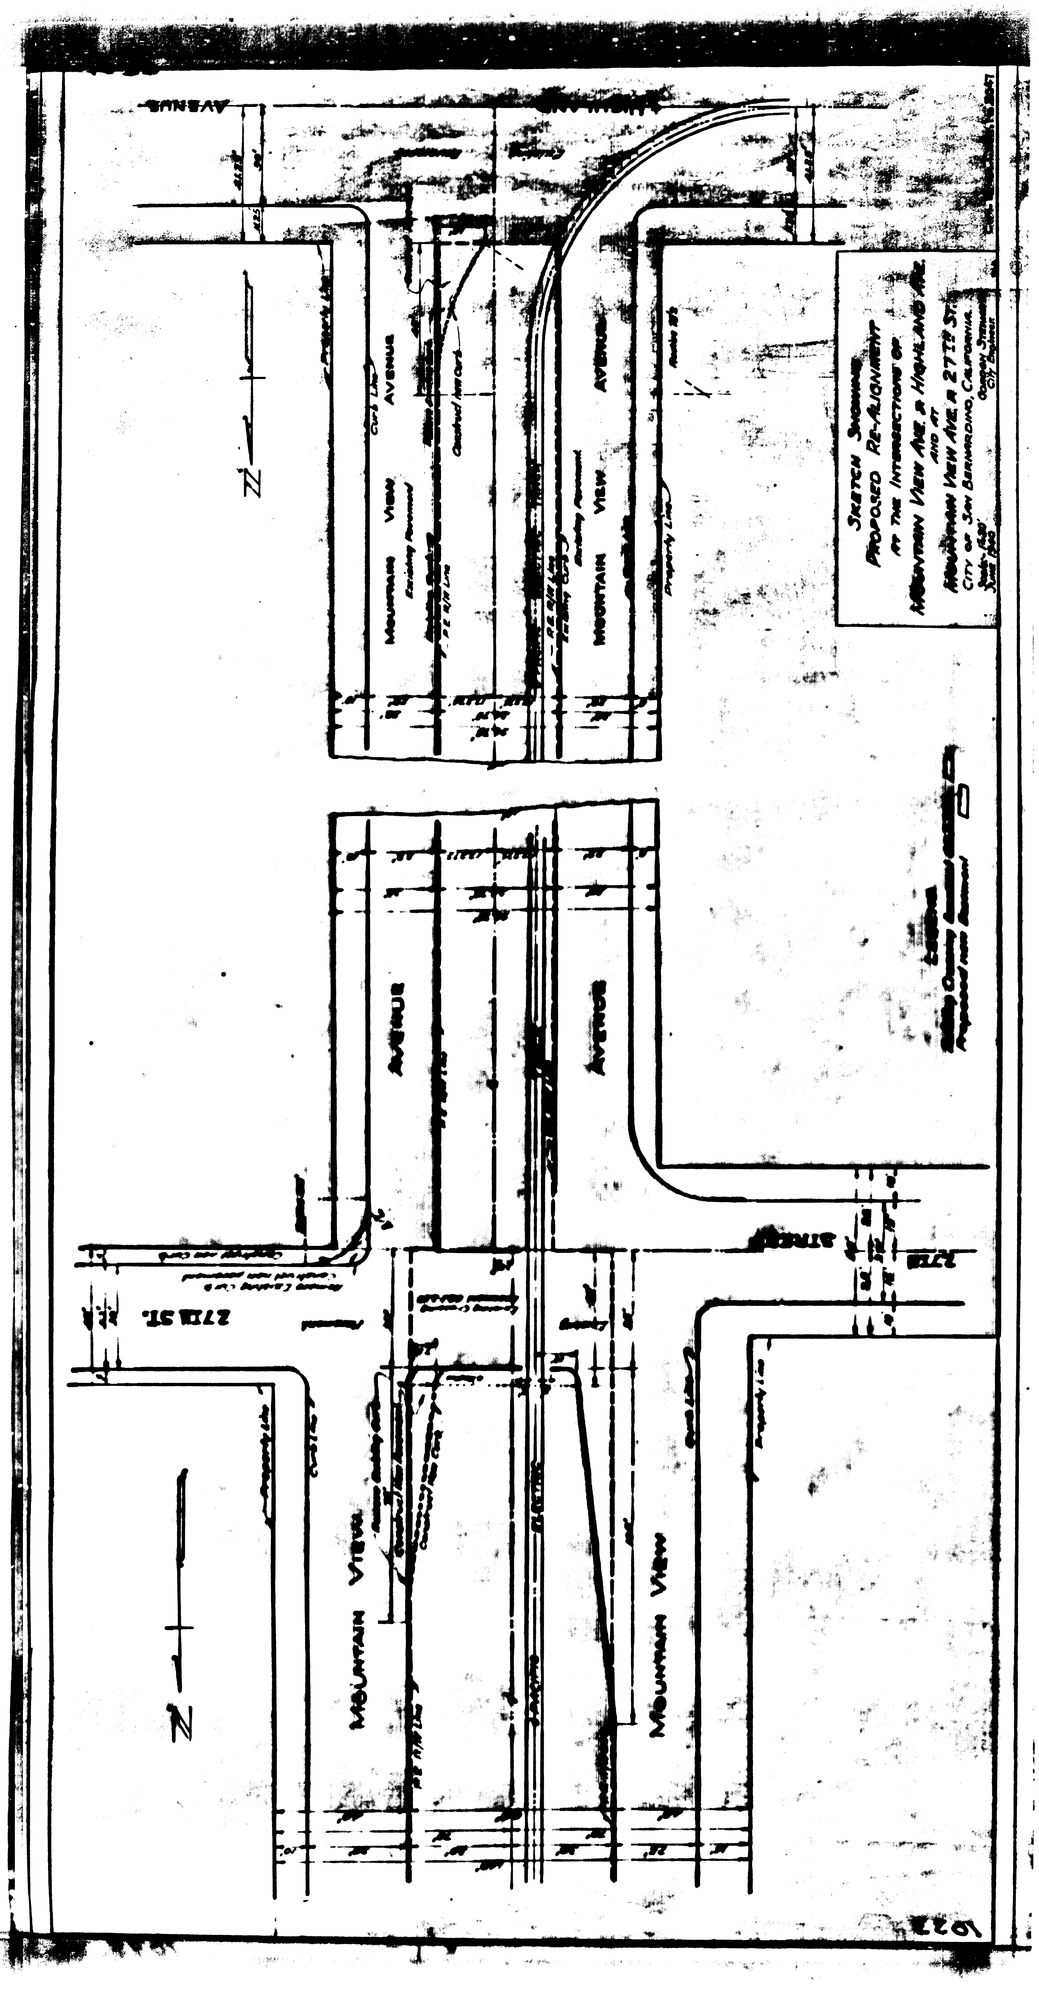
SKETCH SHOWING
PROPOSED RE-ALIGNMENT
AT THE INTERSECTIONS OF
MOUNTAIN VIEW AVE. & HIGHLAND AVE.
AND AT
MOUNTAIN VIEW AVE. & 27TH ST.
CITY OF SAN BERNARDINO, CALIFORNIA.
MOUNTAIN VIEW AVENUE
MOUNTAIN VIEW AVENUE
27TH ST.
27TH ST.
N
N