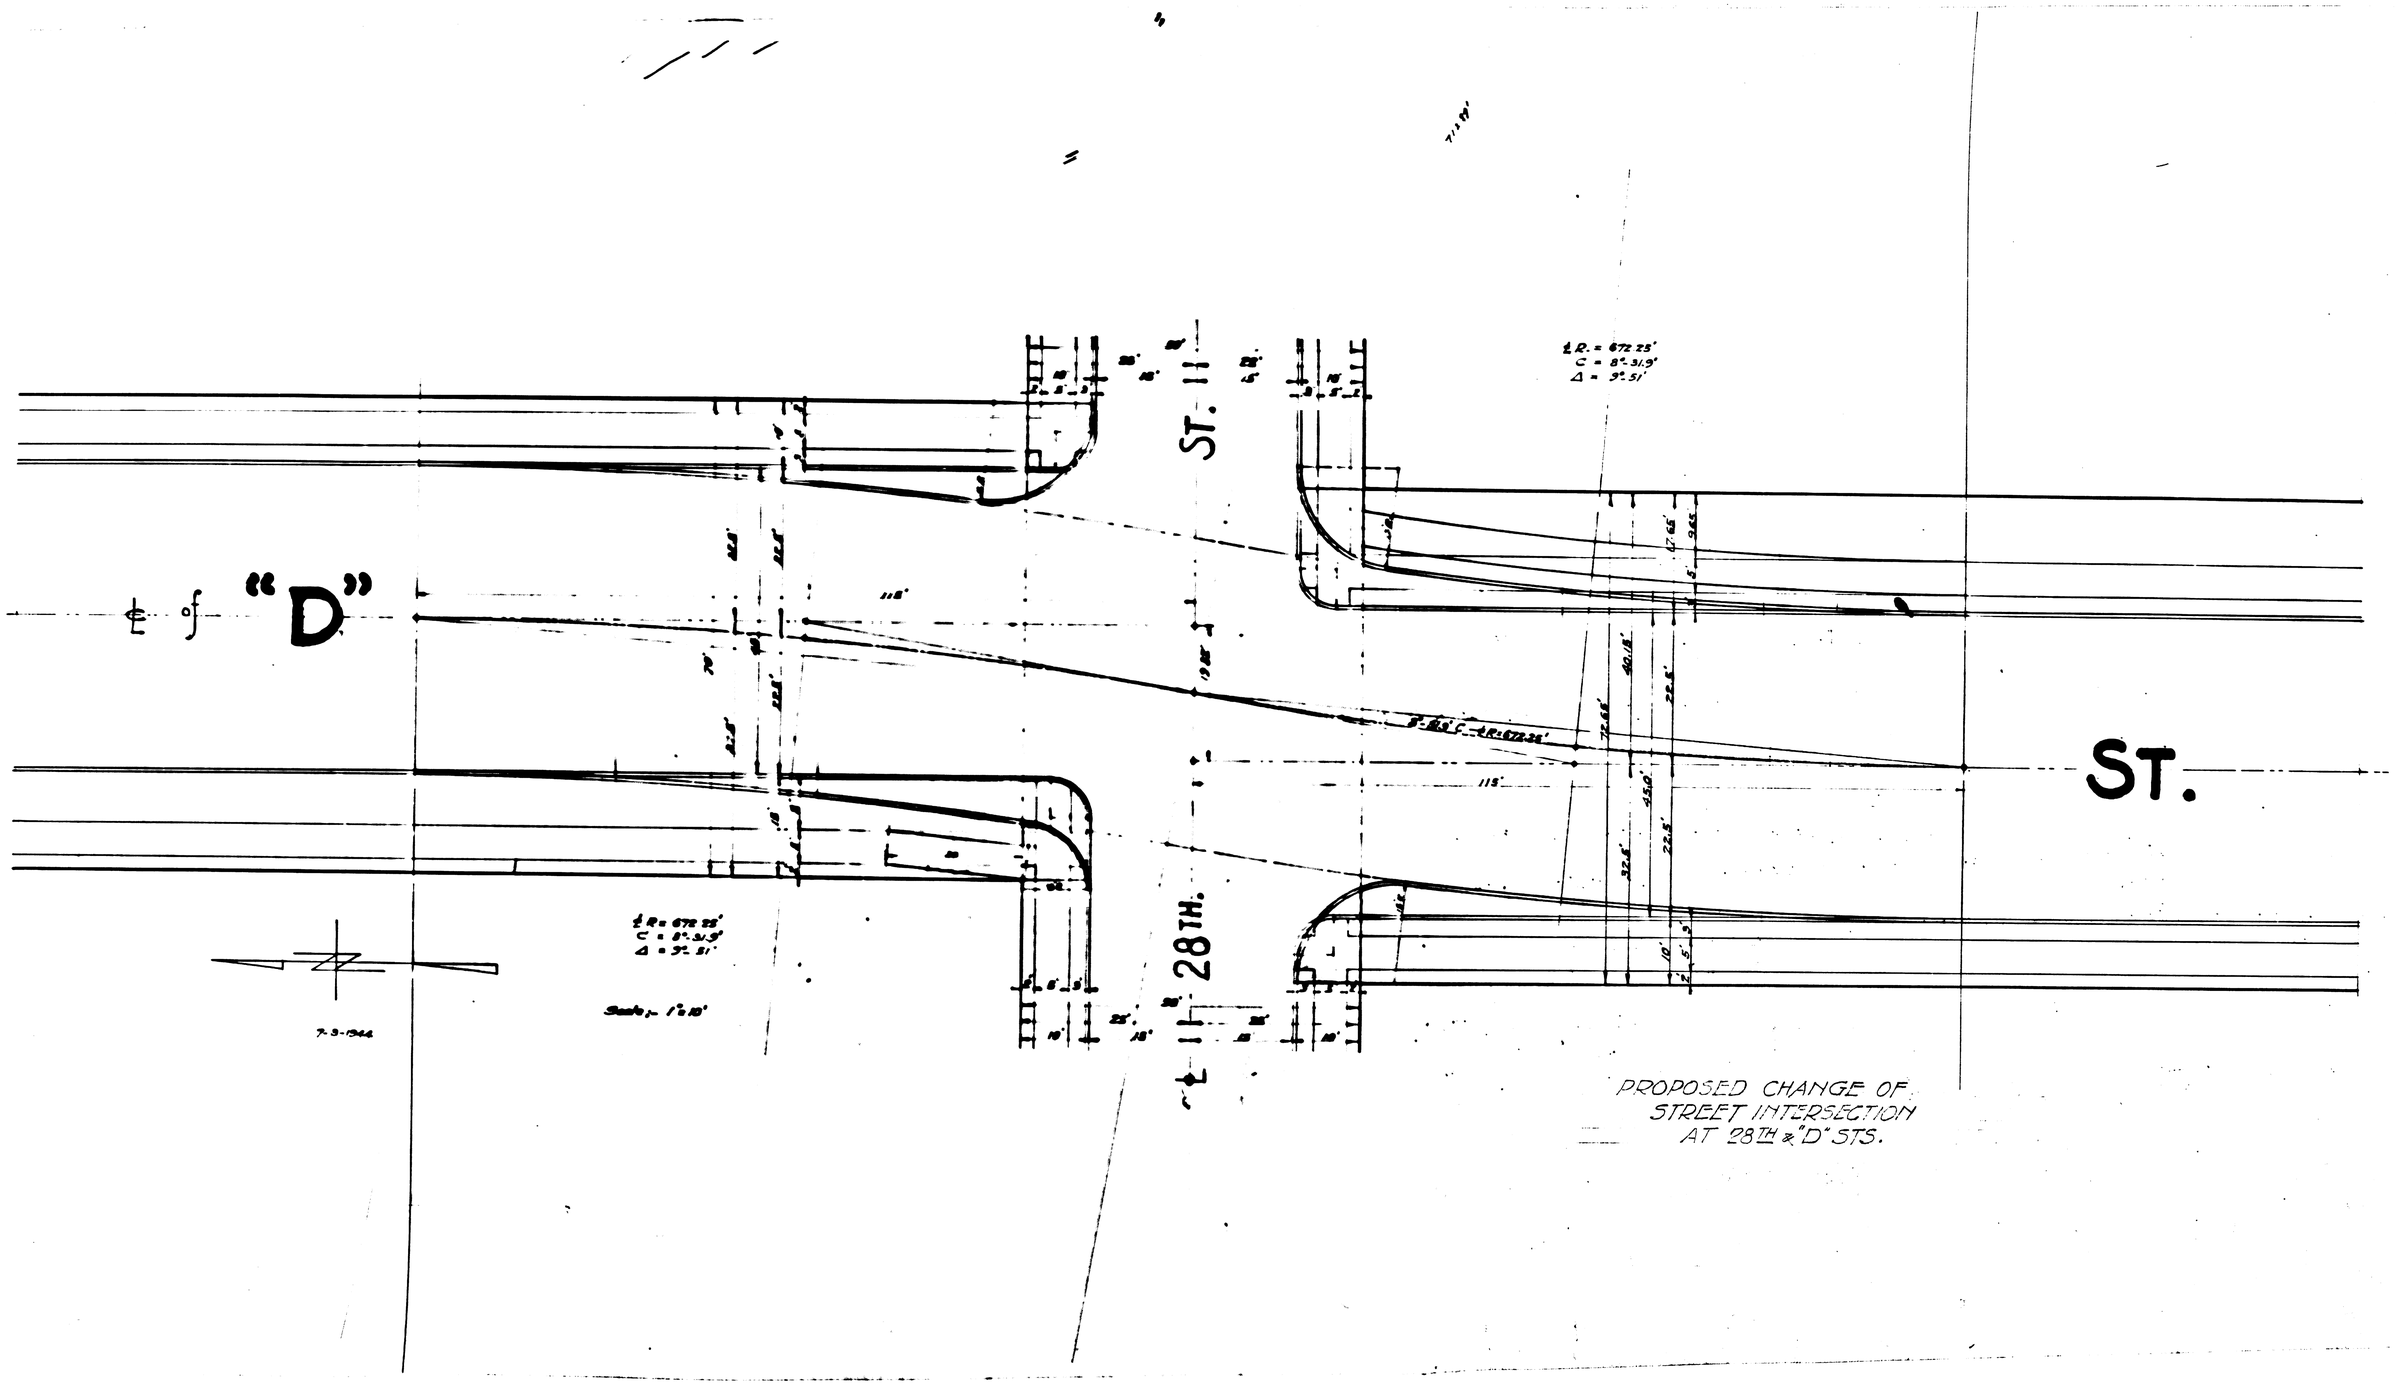
℄ of "D"
ST.
28TH.
ST.
PROPOSED CHANGE OF
STREET INTERSECTION
AT 28TH & "D" STS.

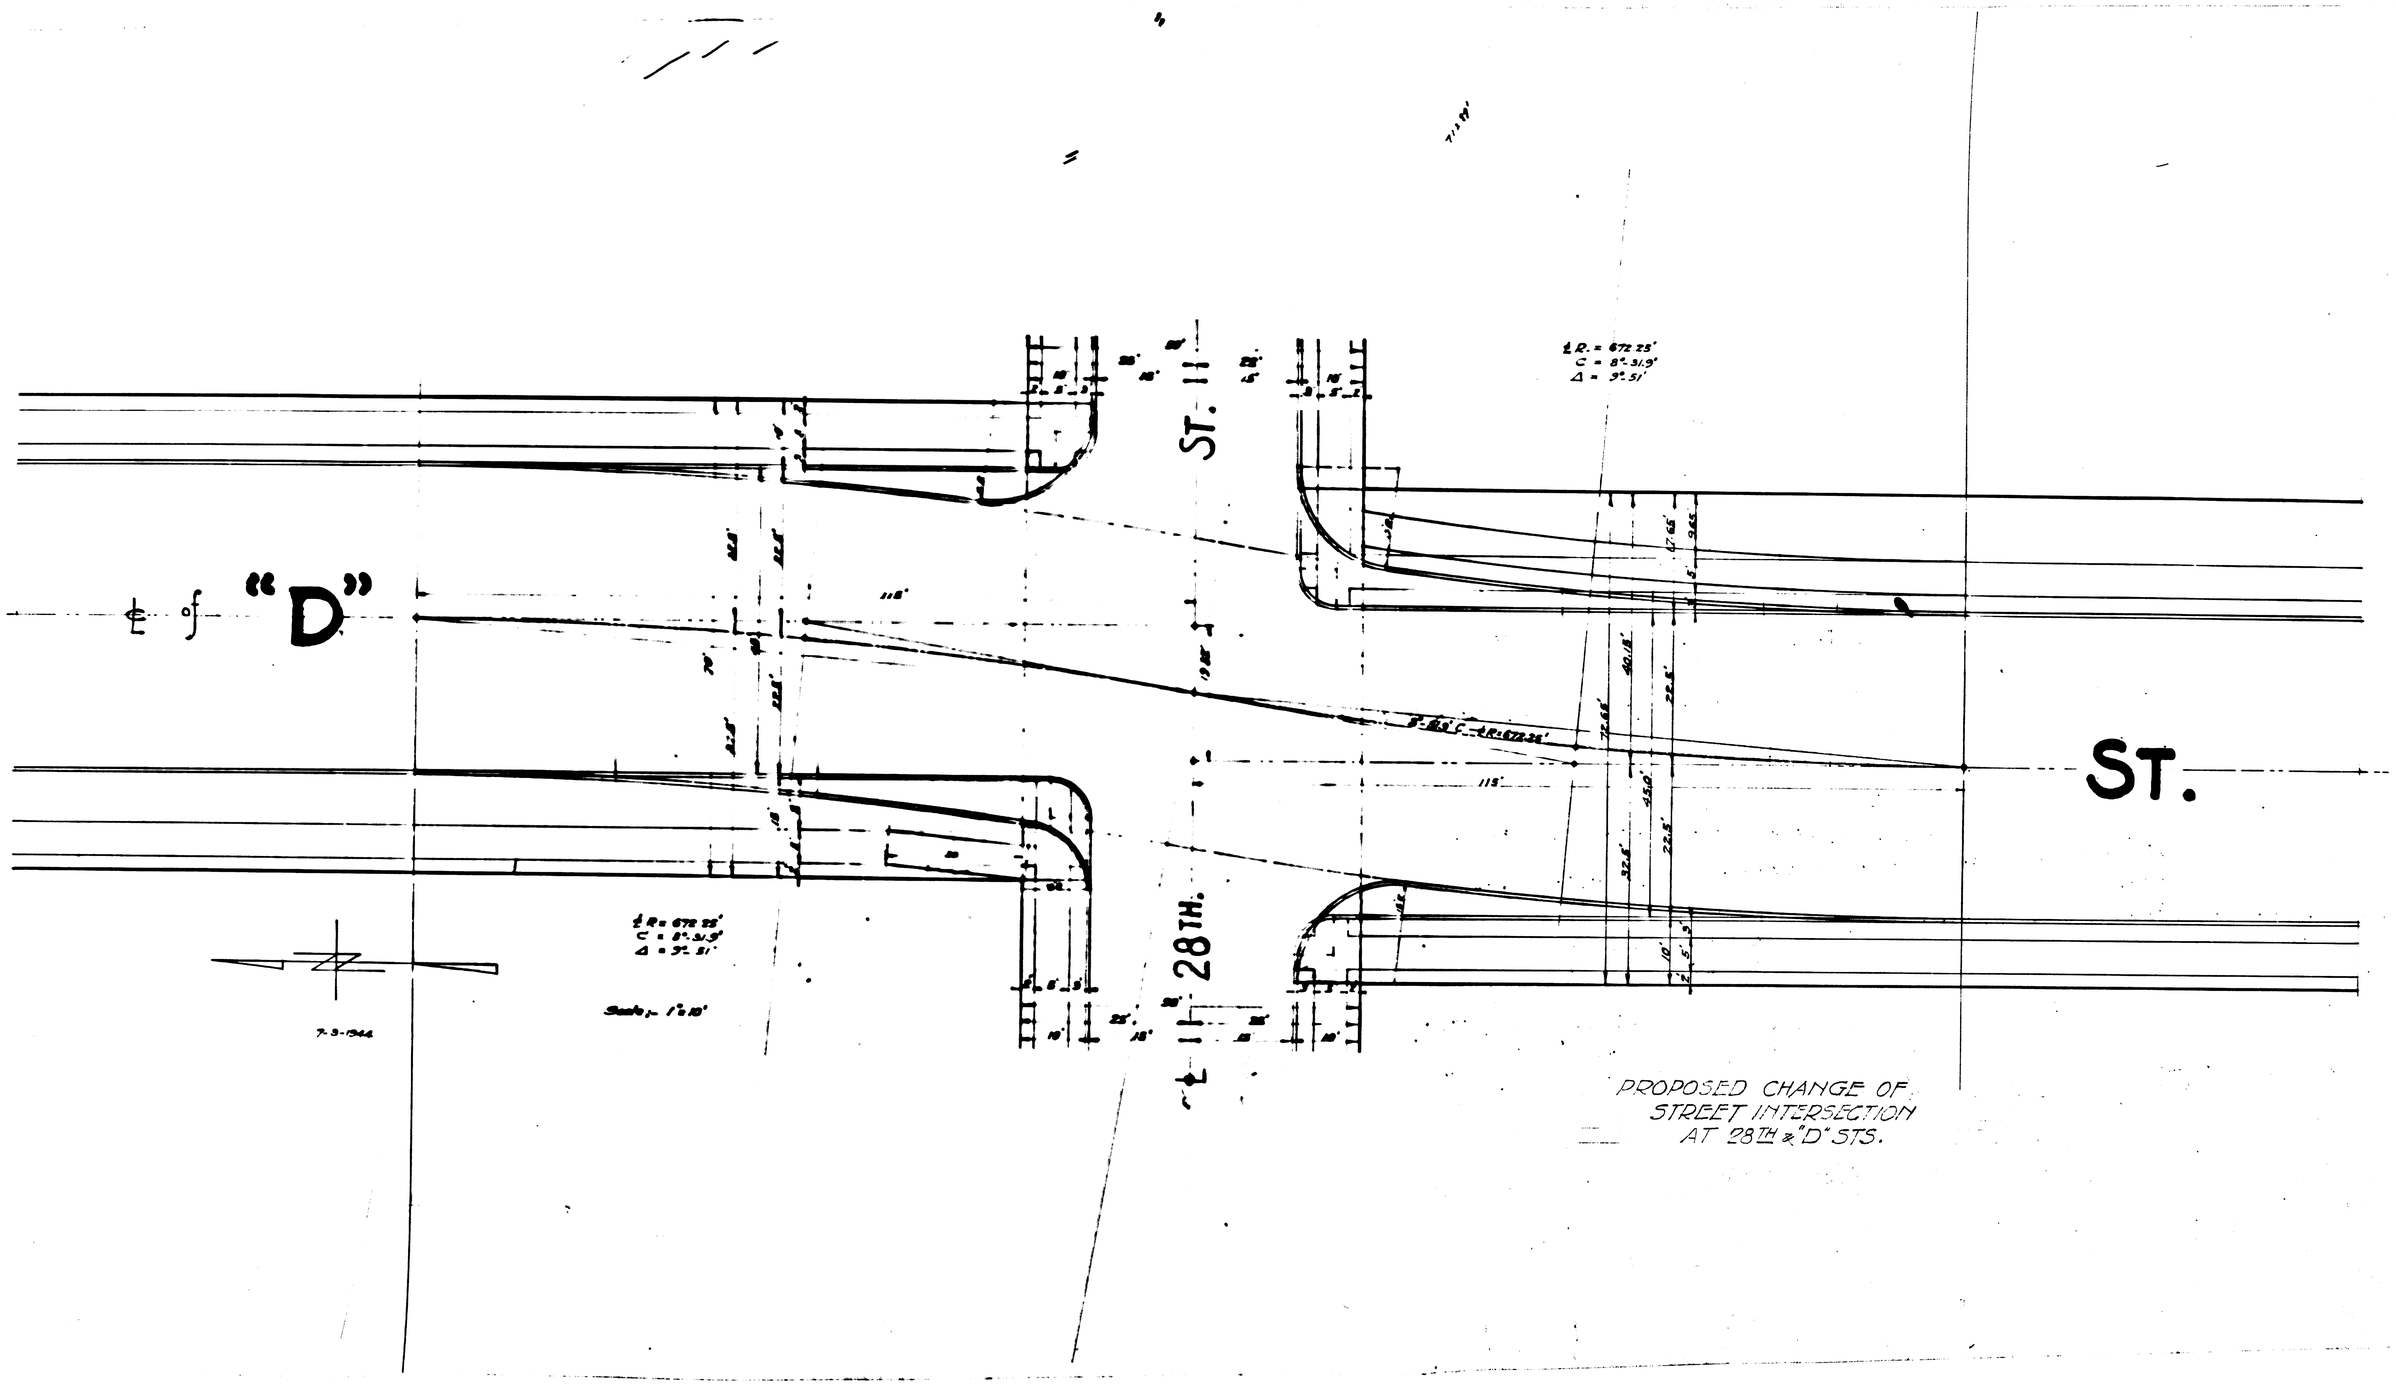
℄ of "D"
ST.
28TH.
ST.
PROPOSED CHANGE OF
STREET INTERSECTION
AT 28TH & "D" STS.