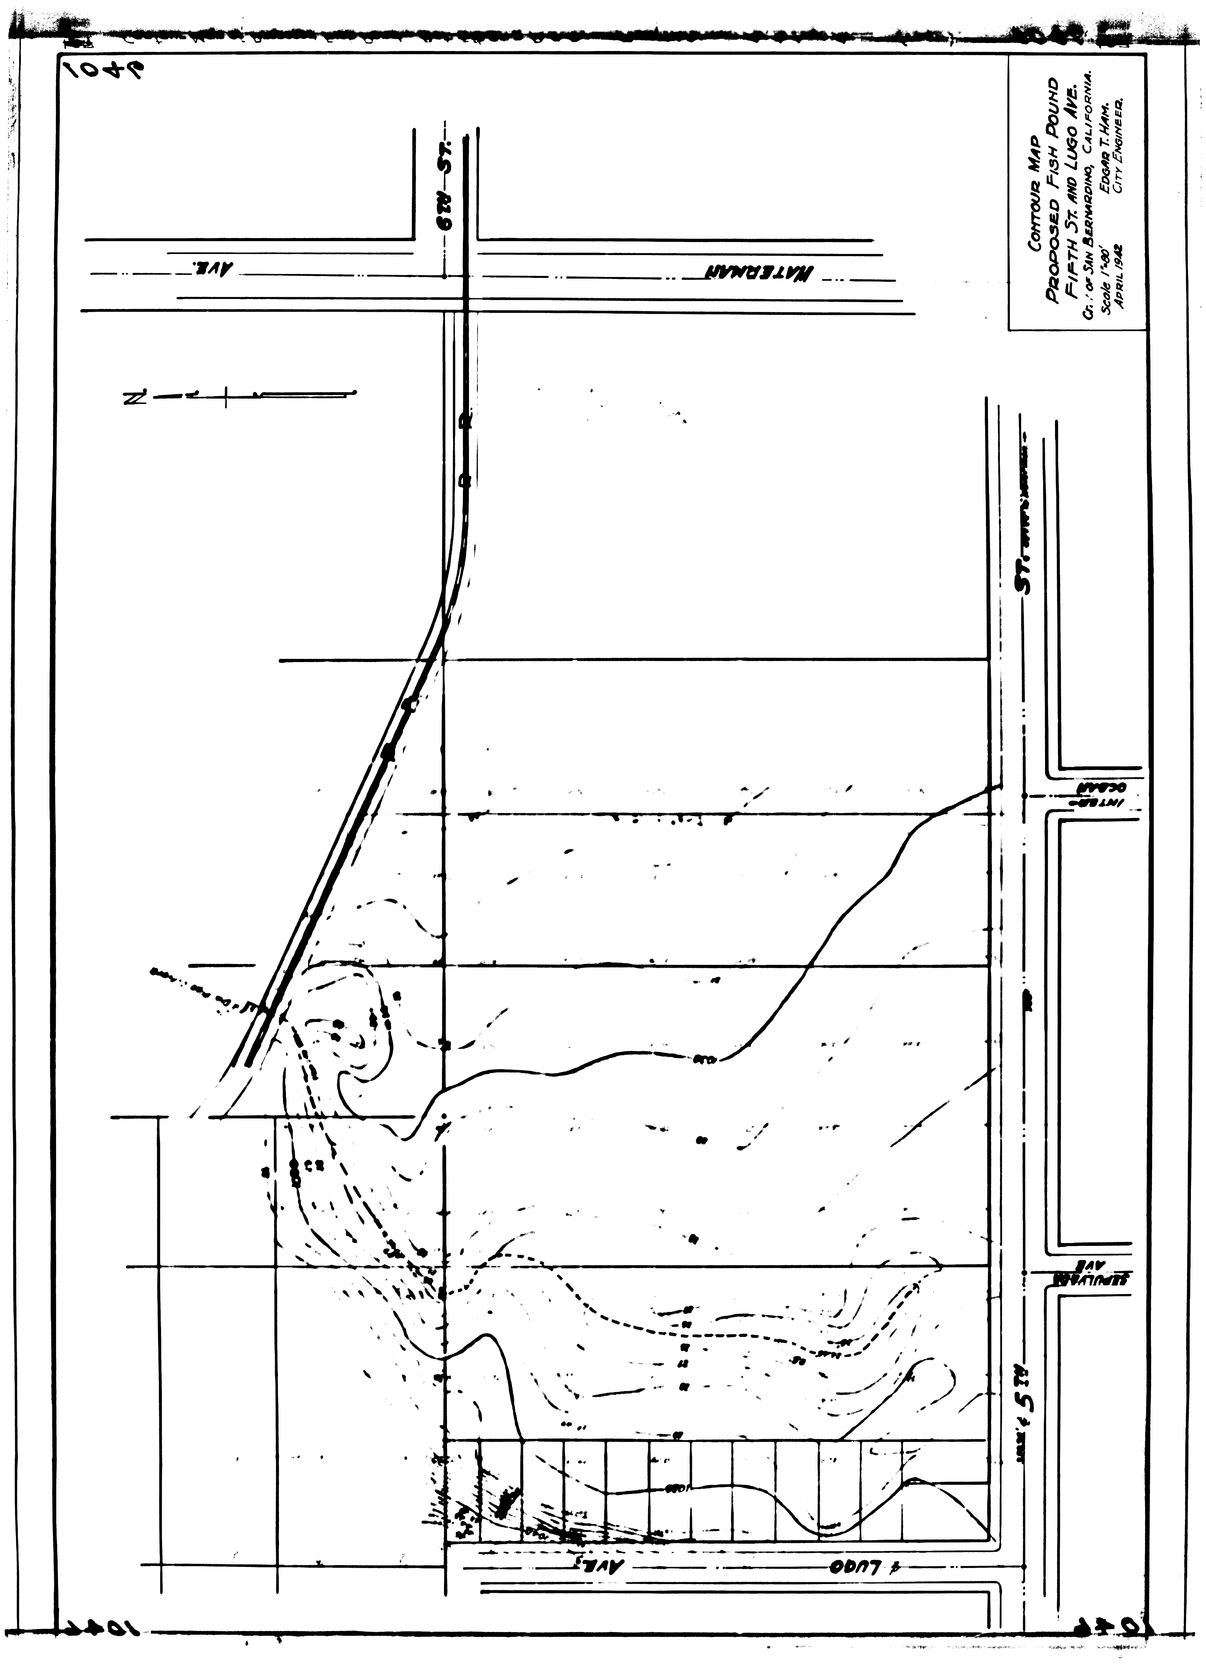
CONTOUR MAP
PROPOSED FISH POUND
FIFTH ST. AND LUGO AVE.
CO. OF SAN BERNARDINO, CALIFORNIA.
SCALE 1"=80'
APRIL 1942
EDGAR T. HAHN,
CITY ENGINEER.
WATERMAN AVE.
5TH ST.
N
5TH STREET
INTERSTATE OCEAN
SUNNYSIDE AVE.
5TH ST.
LUGO AVE.
1040
1040