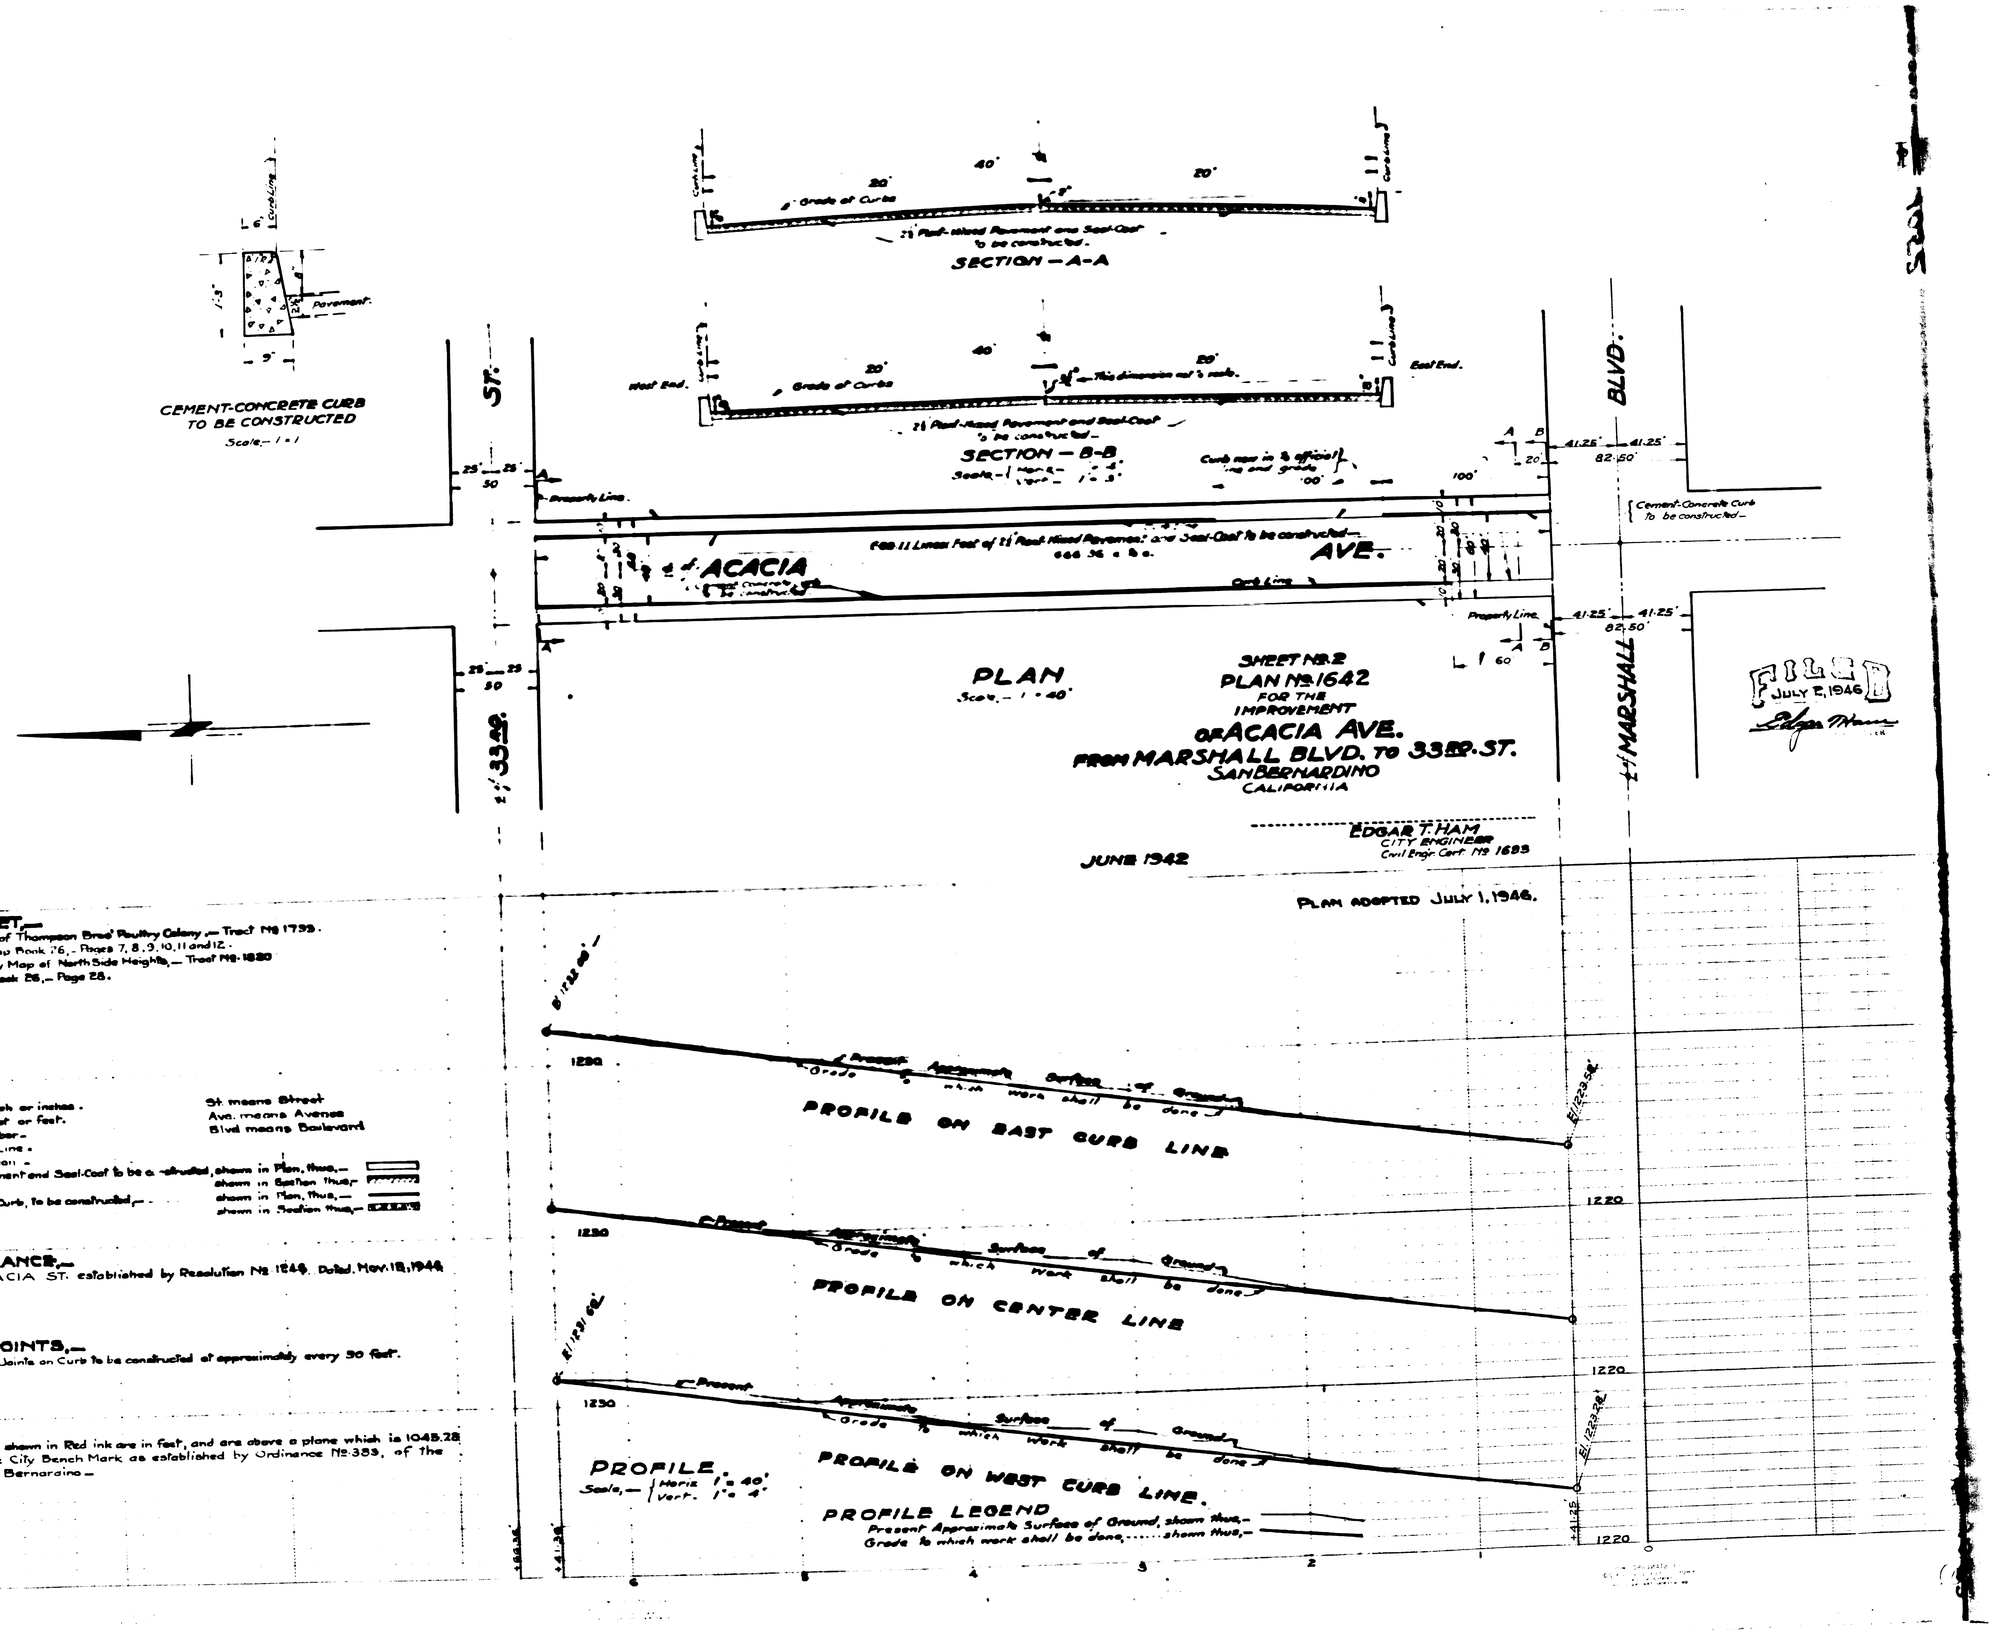

TITLE TO STREET,—
Dedicated by Map of Thompson Bros' Poultry Colony,— Tract No. 1739.
Recorded,— in Map Book 16,- Pages 7, 8, 9, 10, 11 and 12.
Also, Dedicated by Map of North Side Heights,— Tract No. 1820
Recorded in Map Book 26,— Page 28.

LEGEND,—
" or in. means inch or inches.
' or ft. means feet or feet.
No. means Number.
℄ means Center Line.
El. means Elevation.
St. means Street
Ave. means Avenue
Blvd. means Boulevard
Plant-Mixed Pavement and Seal-Coat to be constructed, shown in Plan, thus,— shown in Section thus,—
Cement-Concrete Curb, to be constructed,— shown in Plan, thus,— shown in Section thus,—

GRADE ORDINANCE,—
Grade of ACACIA ST. established by Resolution No. 1248, Dated, Nov. 18, 1946.

EXPANSION JOINTS,—
½" Expansion Joints on Curb to be constructed at approximately every 50 feet.

DATUM,—
All Elevations shown in Red ink are in feet, and are above a plane which is 1045.28 feet below the City Bench Mark as established by Ordinance No. 353, of the City of San Bernardino.

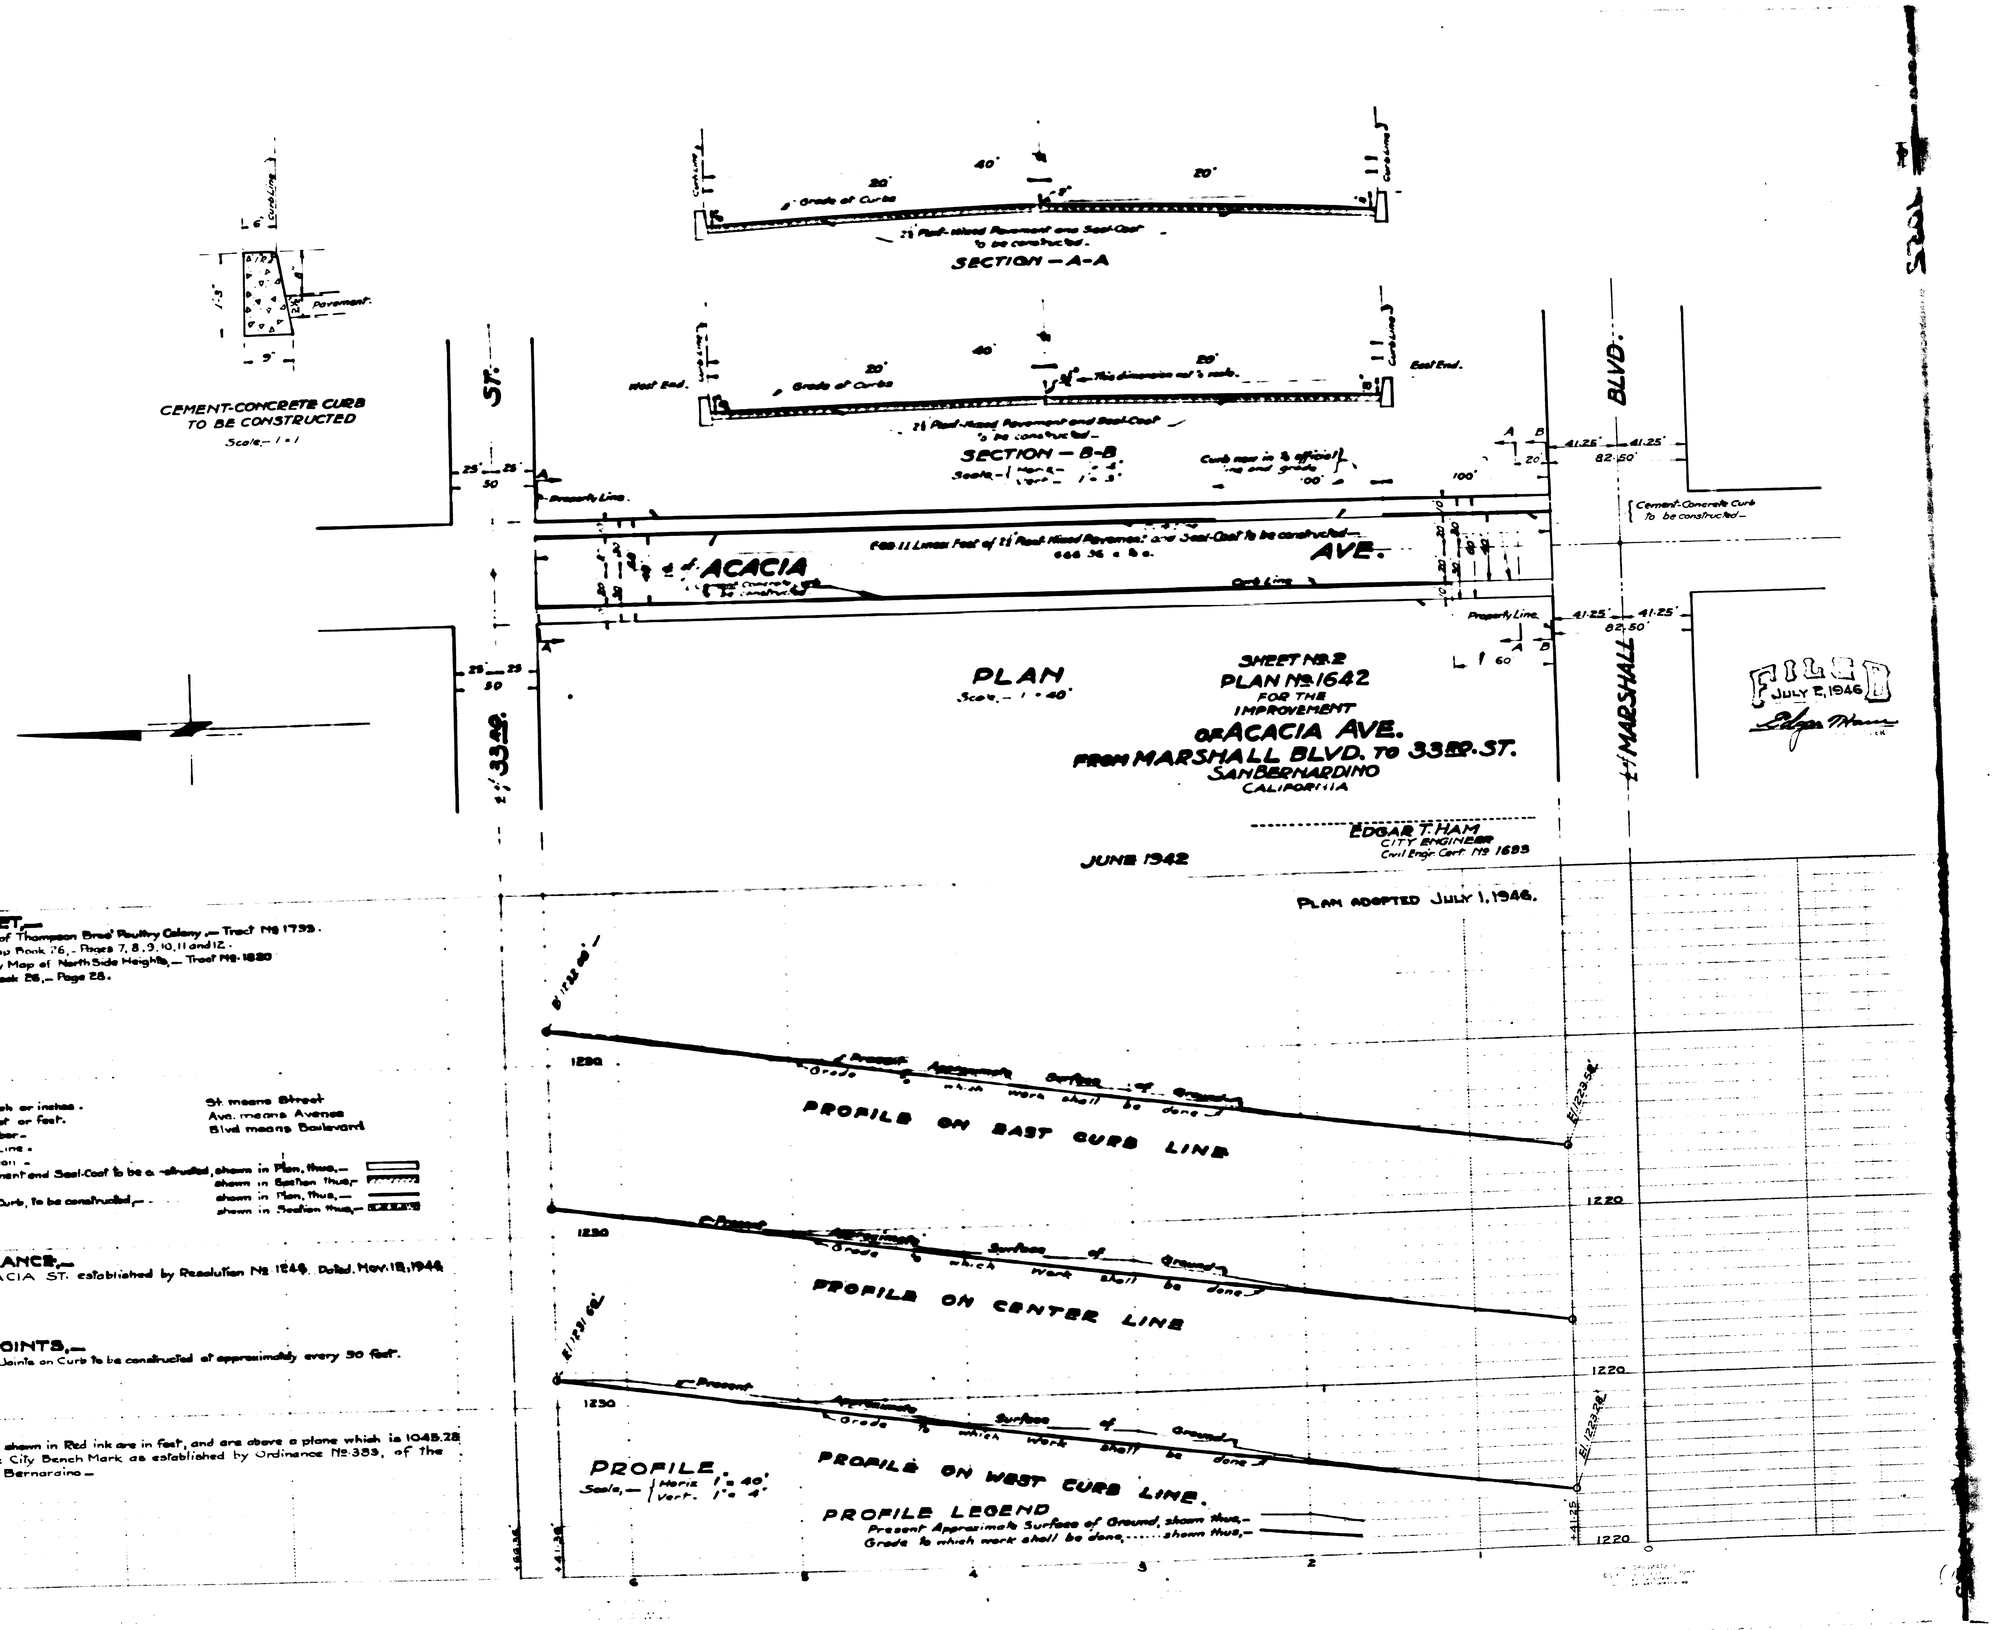

TITLE TO STREET,—
Dedicated by Map of Thompson Bros' Poultry Colony,— Tract No. 1739.
Recorded,— in Map Book 16,- Pages 7, 8, 9, 10, 11 and 12.
Also, Dedicated by Map of North Side Heights,— Tract No. 1820
Recorded in Map Book 26,— Page 28.

LEGEND,—
" or in. means inch or inches.
' or ft. means feet or feet.
No. means Number.
℄ means Center Line.
El. means Elevation.
St. means Street
Ave. means Avenue
Blvd. means Boulevard
Plant-Mixed Pavement and Seal-Coat to be constructed, shown in Plan, thus,— shown in Section thus,—
Cement-Concrete Curb, to be constructed,— shown in Plan, thus,— shown in Section thus,—

GRADE ORDINANCE,—
Grade of ACACIA ST. established by Resolution No. 1248, Dated, Nov. 18, 1946.

EXPANSION JOINTS,—
½" Expansion Joints on Curb to be constructed at approximately every 50 feet.

DATUM,—
All Elevations shown in Red ink are in feet, and are above a plane which is 1045.28 feet below the City Bench Mark as established by Ordinance No. 353, of the City of San Bernardino.