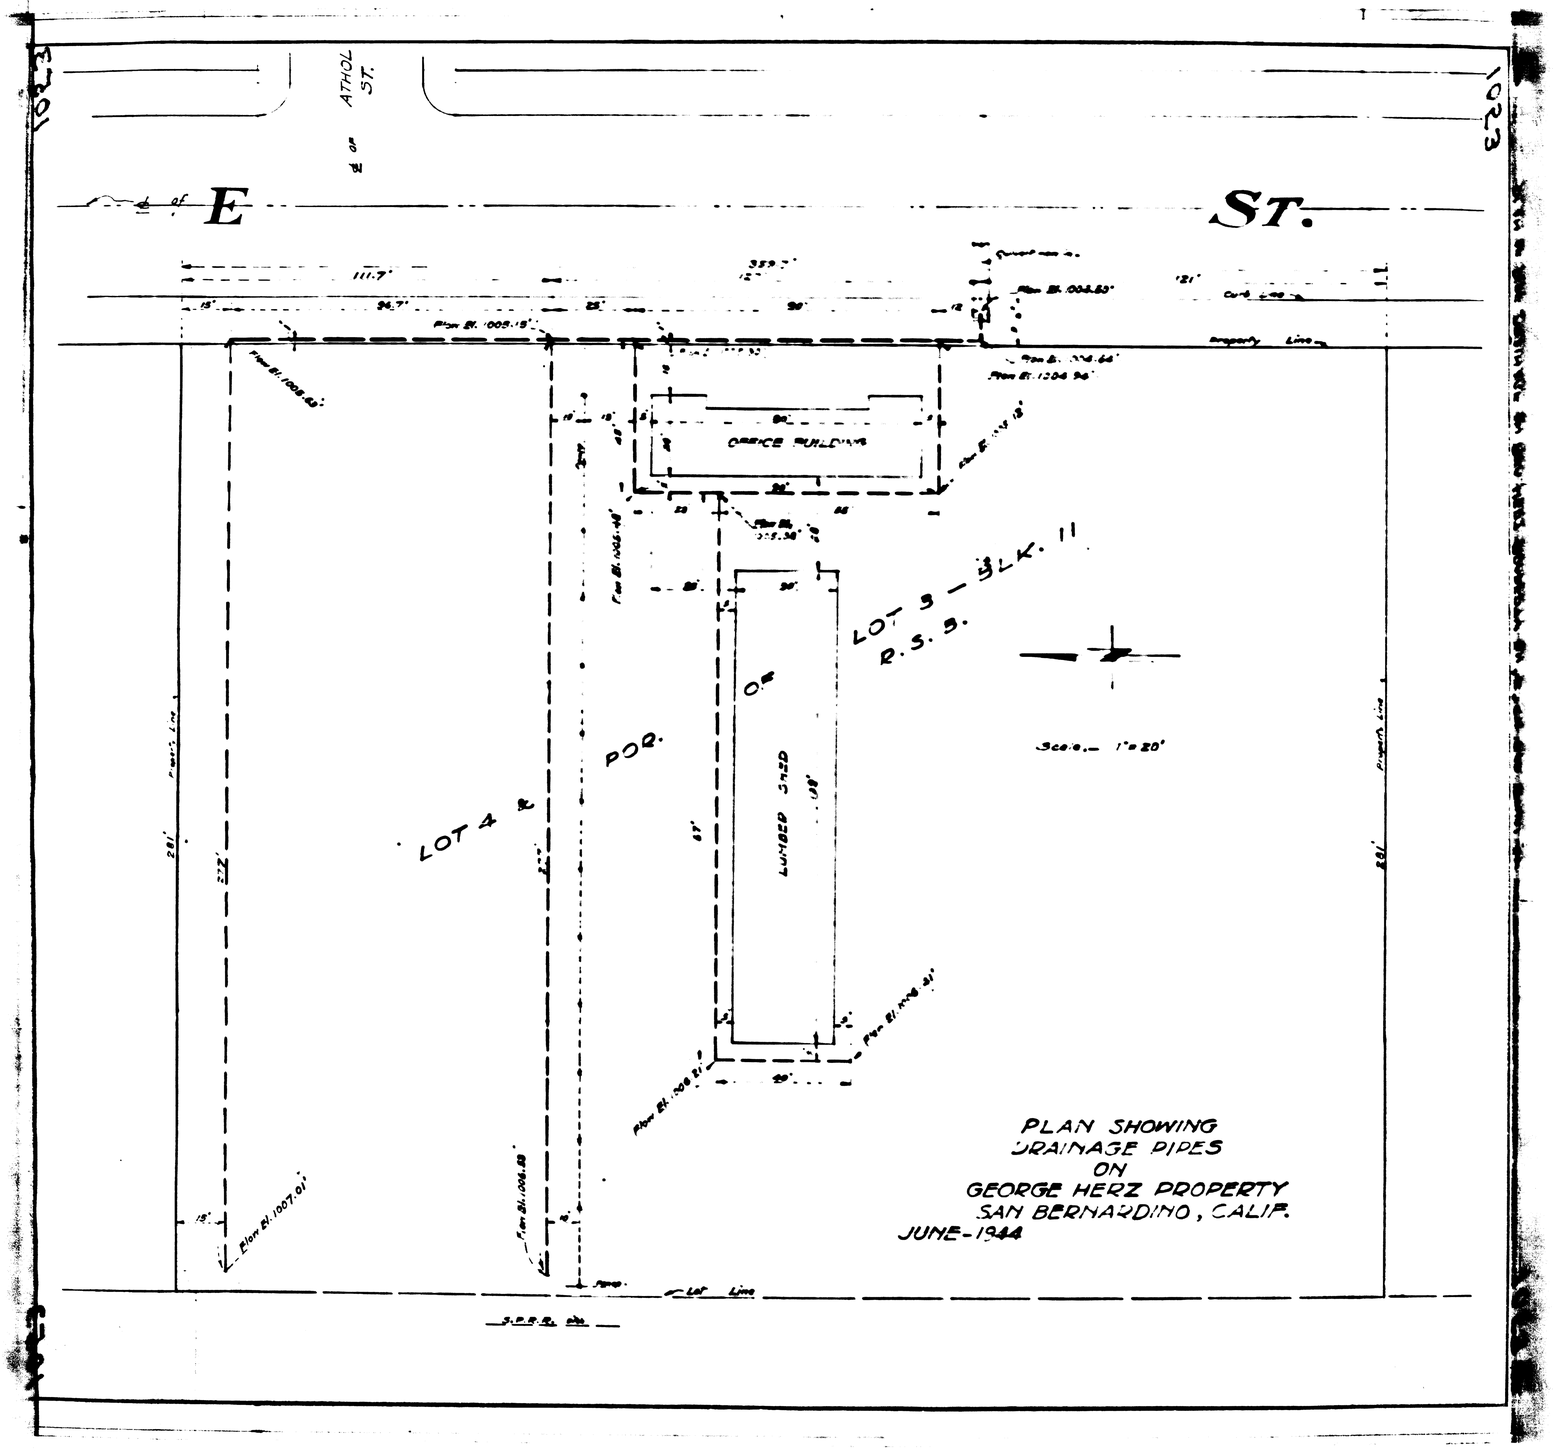
ATHOL ST.
E
ST.
OFFICE BUILDING
LOT 3 - BLK. 11
R.S.B.
LOT 4
POR.
LUMBER SHED
Scale 1" = 20'
PLAN SHOWING
DRAINAGE PIPES
ON
GEORGE HERZ PROPERTY
SAN BERNARDINO, CALIF.
JUNE-1944

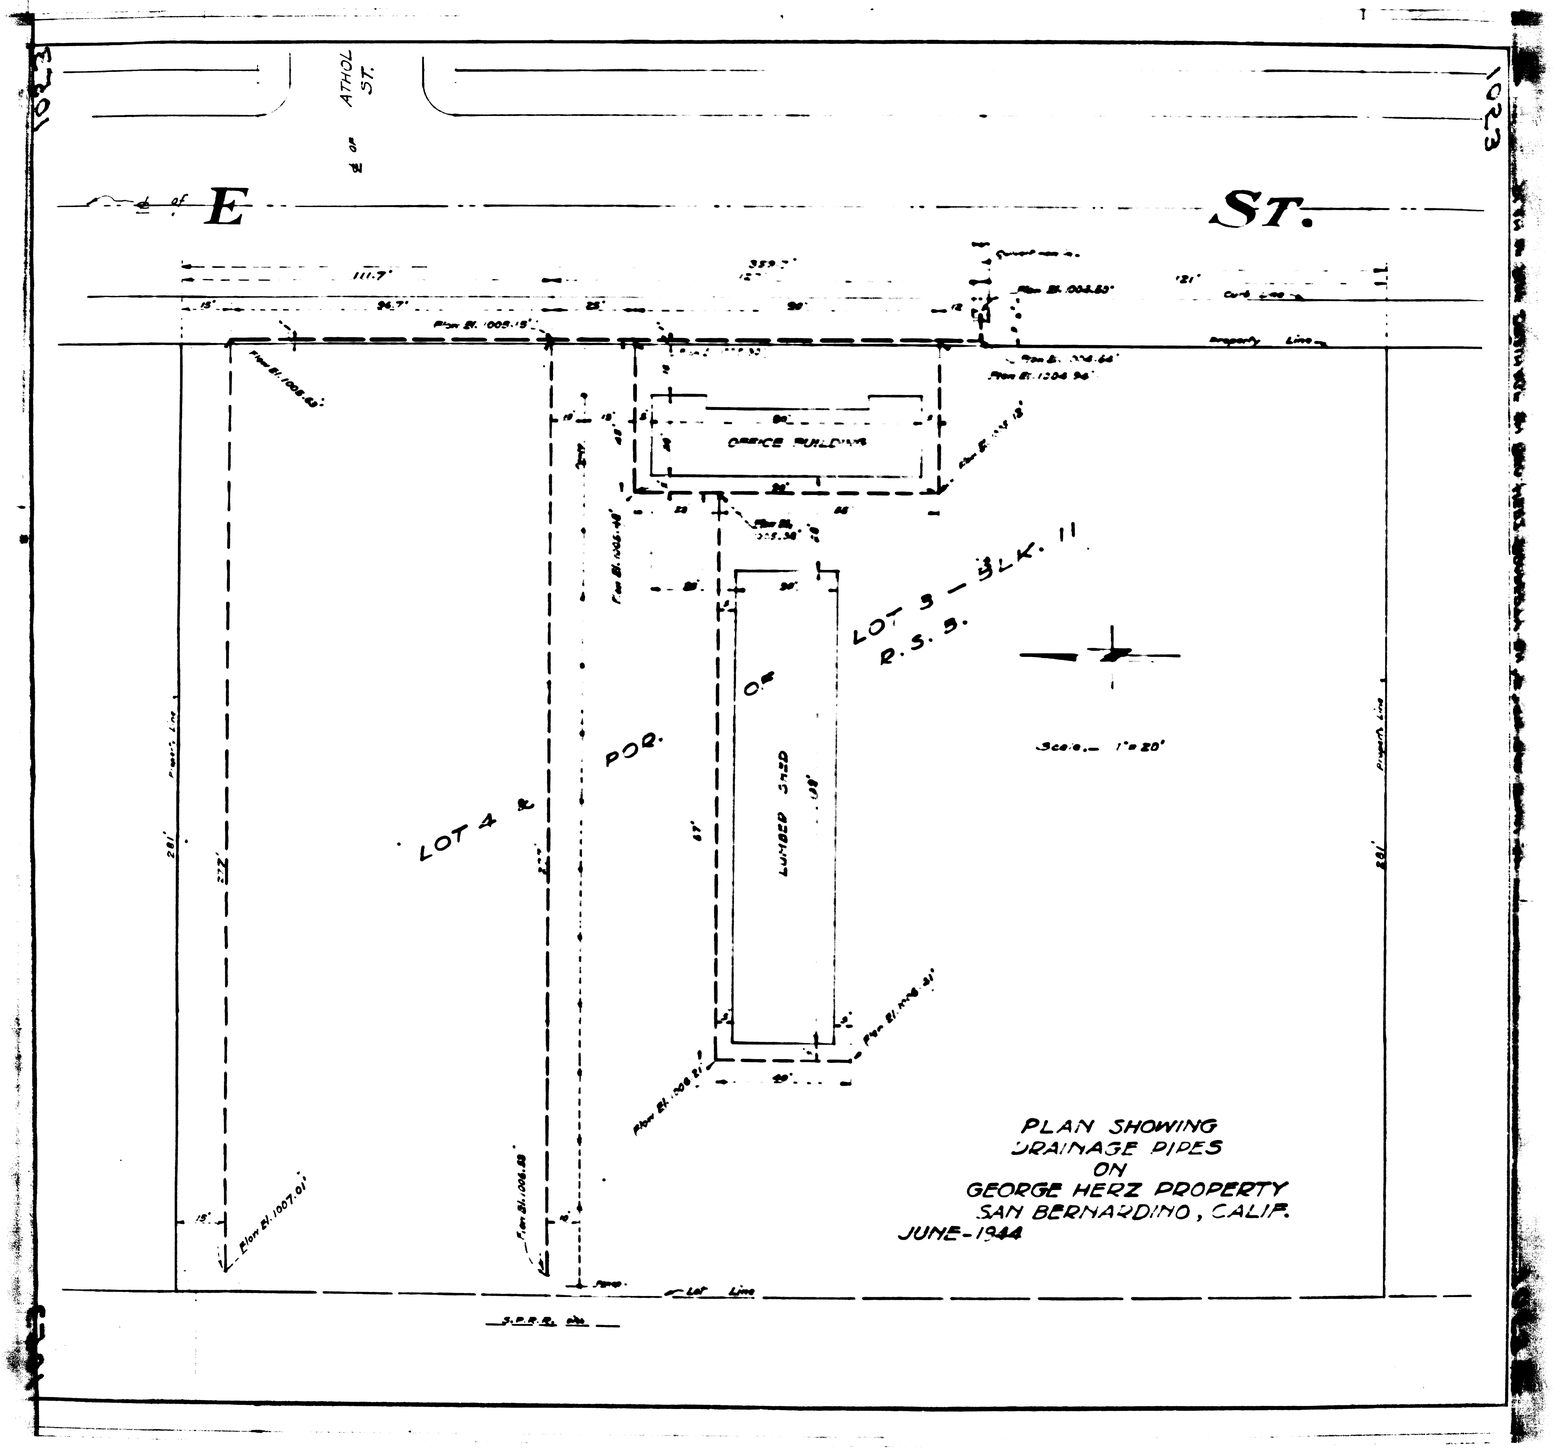
ATHOL ST.
E
ST.
OFFICE BUILDING
LOT 3 - BLK. 11
R.S.B.
LOT 4
POR.
LUMBER SHED
Scale 1" = 20'
PLAN SHOWING
DRAINAGE PIPES
ON
GEORGE HERZ PROPERTY
SAN BERNARDINO, CALIF.
JUNE-1944