SHEET Nº 5

PLAN Nº 1954

FOR

COUNTRY CLUB LANE SEWER

BETWEEN

FREMONTIA DRIVE

AND

A point 665' West of the ℄ of Fremontia Drive

IN THE

City of San Bernardino, California.

March 1952

R.D. FORSYTHE
City Engineer

PLAN ADOPTED April 7, 1952

April 7, 1952

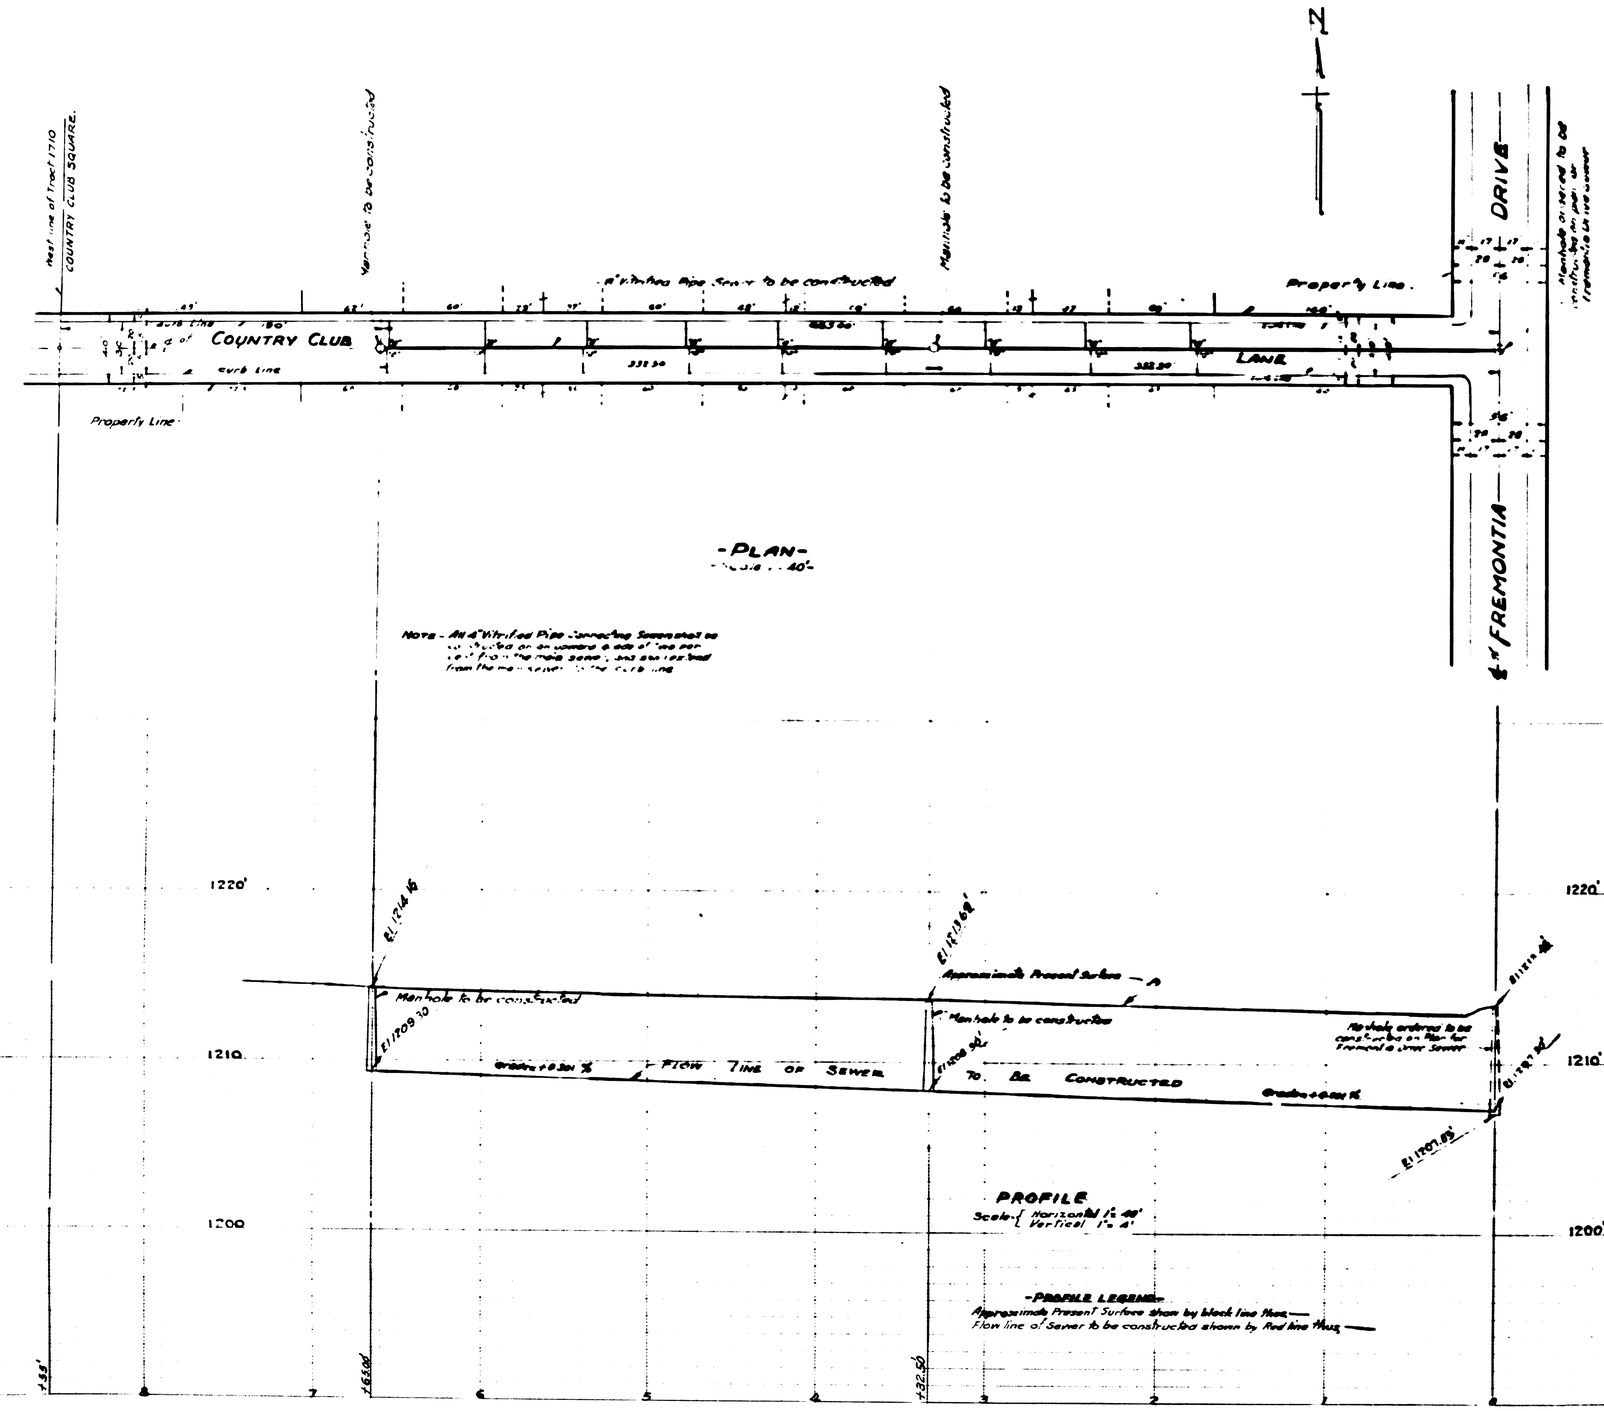

-LEGEND-

"or in means inch or inches
'or ft means feet or feet.
℄ means center Line.
Nº means number
El. means elevation
8" Vitrified Pipe Sewer to be constructed shown thus, - - - - - - - - - -
8"x4" Wyes with 4" connecting Sewers to be constructed shown thus, 13"
Manhole to be constructed shown thus, - - - - - - - - - - - - - - O
Manhole ordered to be constructed on an other sheet of this plan shown thus, - - - - - - O

SEWER DETAIL

Lineal feet of 8" Vitrified Pipe Sewer to be constructed	665
Lineal feet of 4" Vitrified Pipe Sewer to be constructed	270
Nº of 8"x4" Wyes with 4" connecting Sewers to be installed	18
Nº of Manholes To be constructed	2

-TITLE TO STREETS-

Title to COUNTRY CLUB LANE was given by deeds recorded in Book 2051, page 285 Official Records and Book 1047, page 110 Official Records, records of the County Recorder of San Bernardino, California.

GRADE RESOLUTION

Grade of COUNTRY CLUB LANE was established by Resolution Nº 2300 of the City of San Bernardino, California.

DATUM

All elevations shown in Red ink are in feet and are above a plane which is 1045.28' below the City Bench Mark as established by Ordinance Nº 383 of the City of San Bernardino, California.

Sheet Nº 5
Plan Nº 1954
COUNTRY CLUB LANE - SEWER
Filed in Vol. 10 of Sewer Plans, page 228