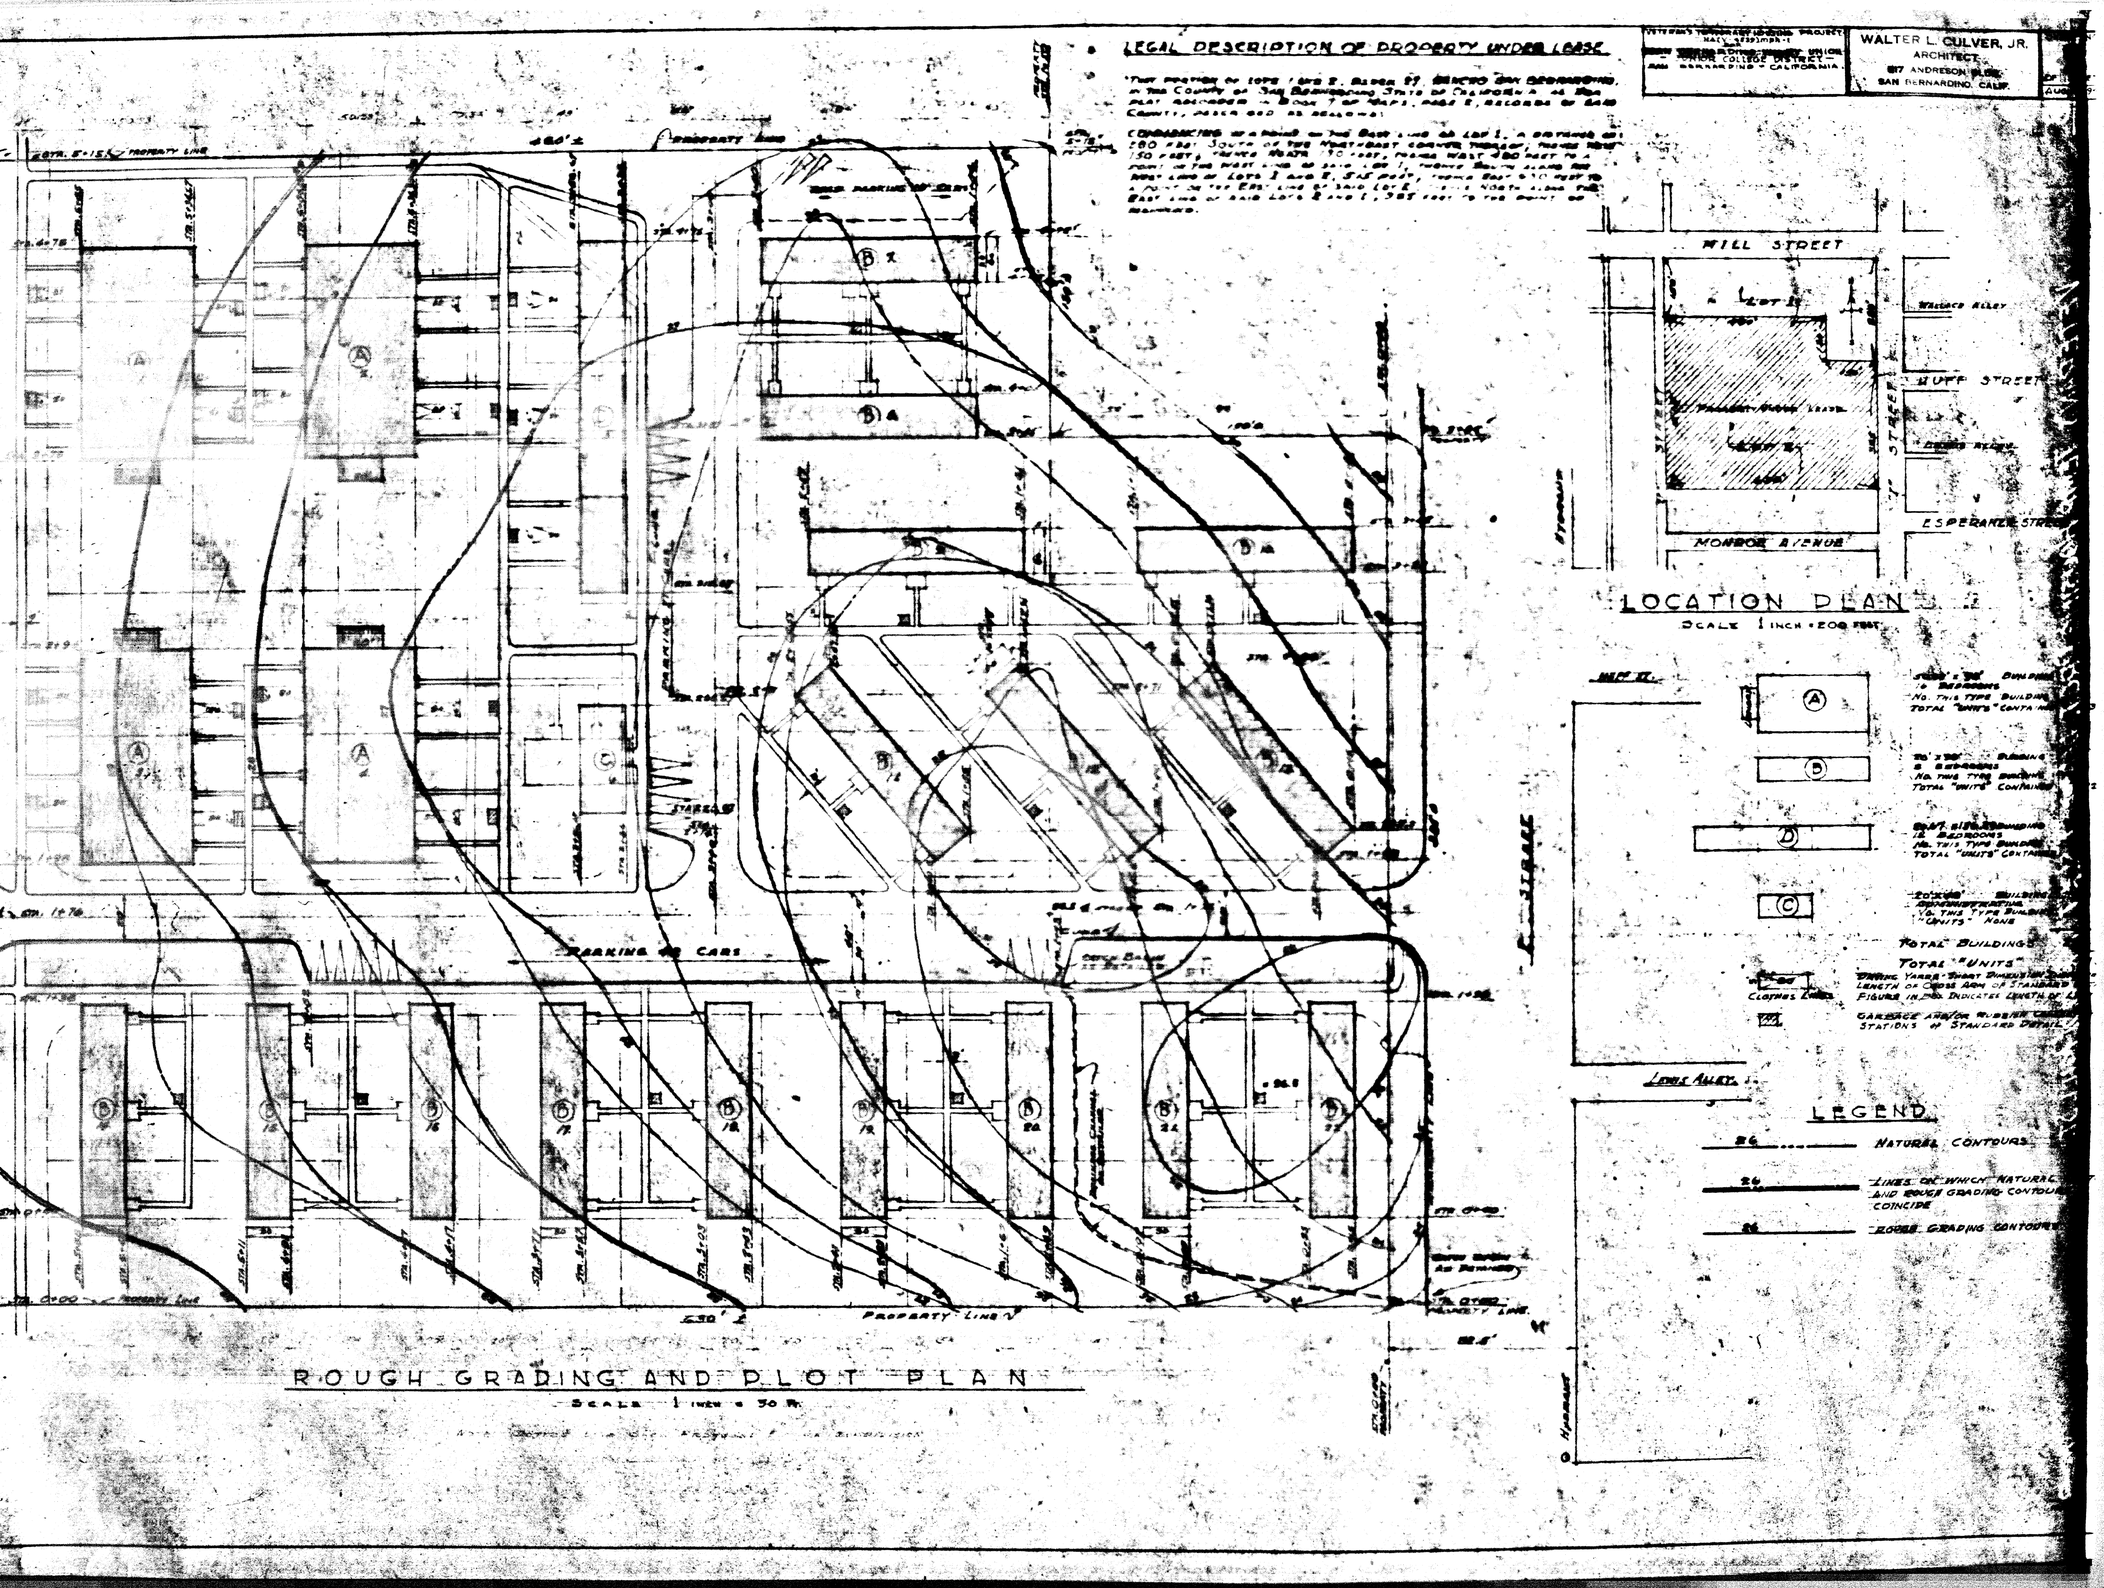
LEGAL DESCRIPTION OF PROPERTY UNDER LEASE
WALTER L. CULVER, JR.
ARCHITECT
617 ANDRESON BLDG.
SAN BERNARDINO, CALIF.
WILL STREET
WALLACE ALLEY
HUFF STREET
ESPERANZA STREET
MONROE AVENUE
LOCATION PLAN
SCALE 1 INCH = 200 FEET
LEWIS ALLEY
LEGEND
NATURAL CONTOURS
PROPERTY LINE
PARKING FOR CARS
ROUGH GRADING AND PLOT PLAN
SCALE 1 INCH = 30 FT.