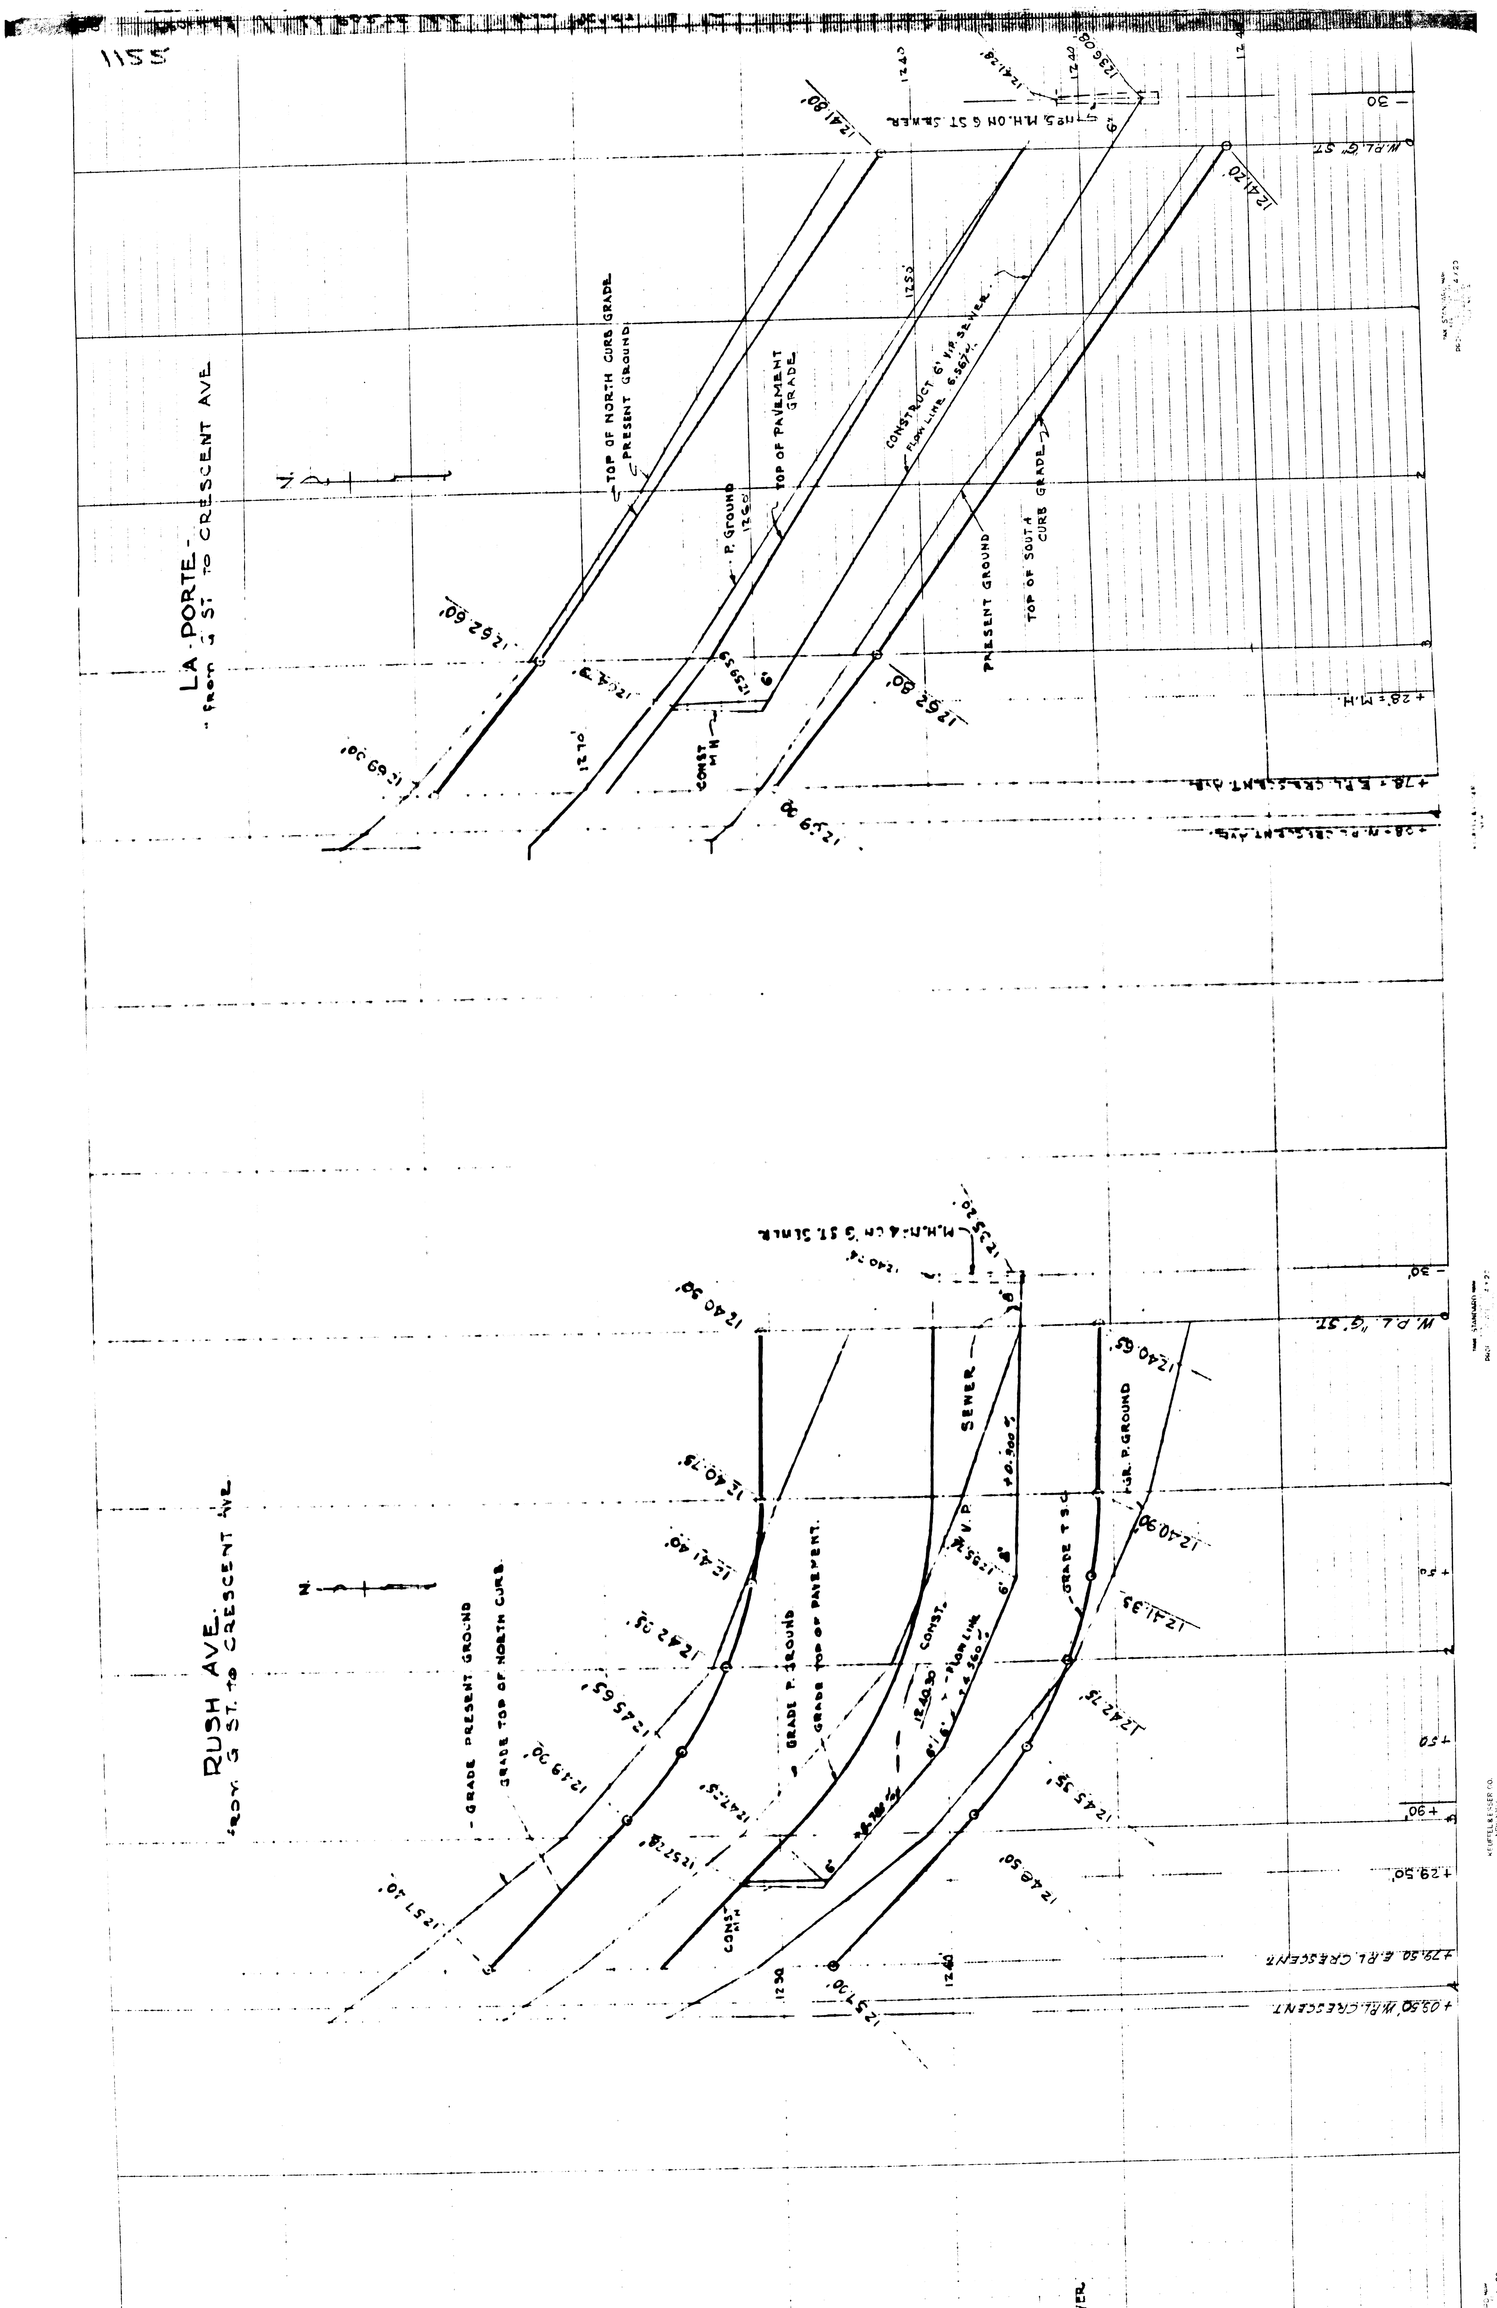
1155
LA PORTE
from G ST. to CRESCENT AVE.
TOP OF NORTH CURB GRADE
PRESENT GROUND
P. GROUND
TOP OF PAVEMENT GRADE
CONSTRUCT 6" V.P. SEWER
FLOW LINE 6.56%
PRESENT GROUND
TOP OF SOUTH CURB GRADE
CONST. M.H.
6" V.P. M.H. ON G ST. SEWER
W. PLEASANT ST.
+28± M.H.
+78± E.R.L. CRESCENT AVE.
+28± E.R.L. CRESCENT AVE.
RUSH AVE.
from G ST. to CRESCENT AVE.
GRADE PRESENT GROUND
GRADE TOP OF NORTH CURB
GRADE P. GROUND
GRADE TOP OF PAVEMENT
CONST. M.H.
SEWER
FLOW LINE
GRADE T.S.C.
P.GR. P.GROUND
M.H. ON G ST. SEWER
W. PLEASANT ST.
+79.50 E.R.L. CRESCENT
+09.50 W.R.L. CRESCENT