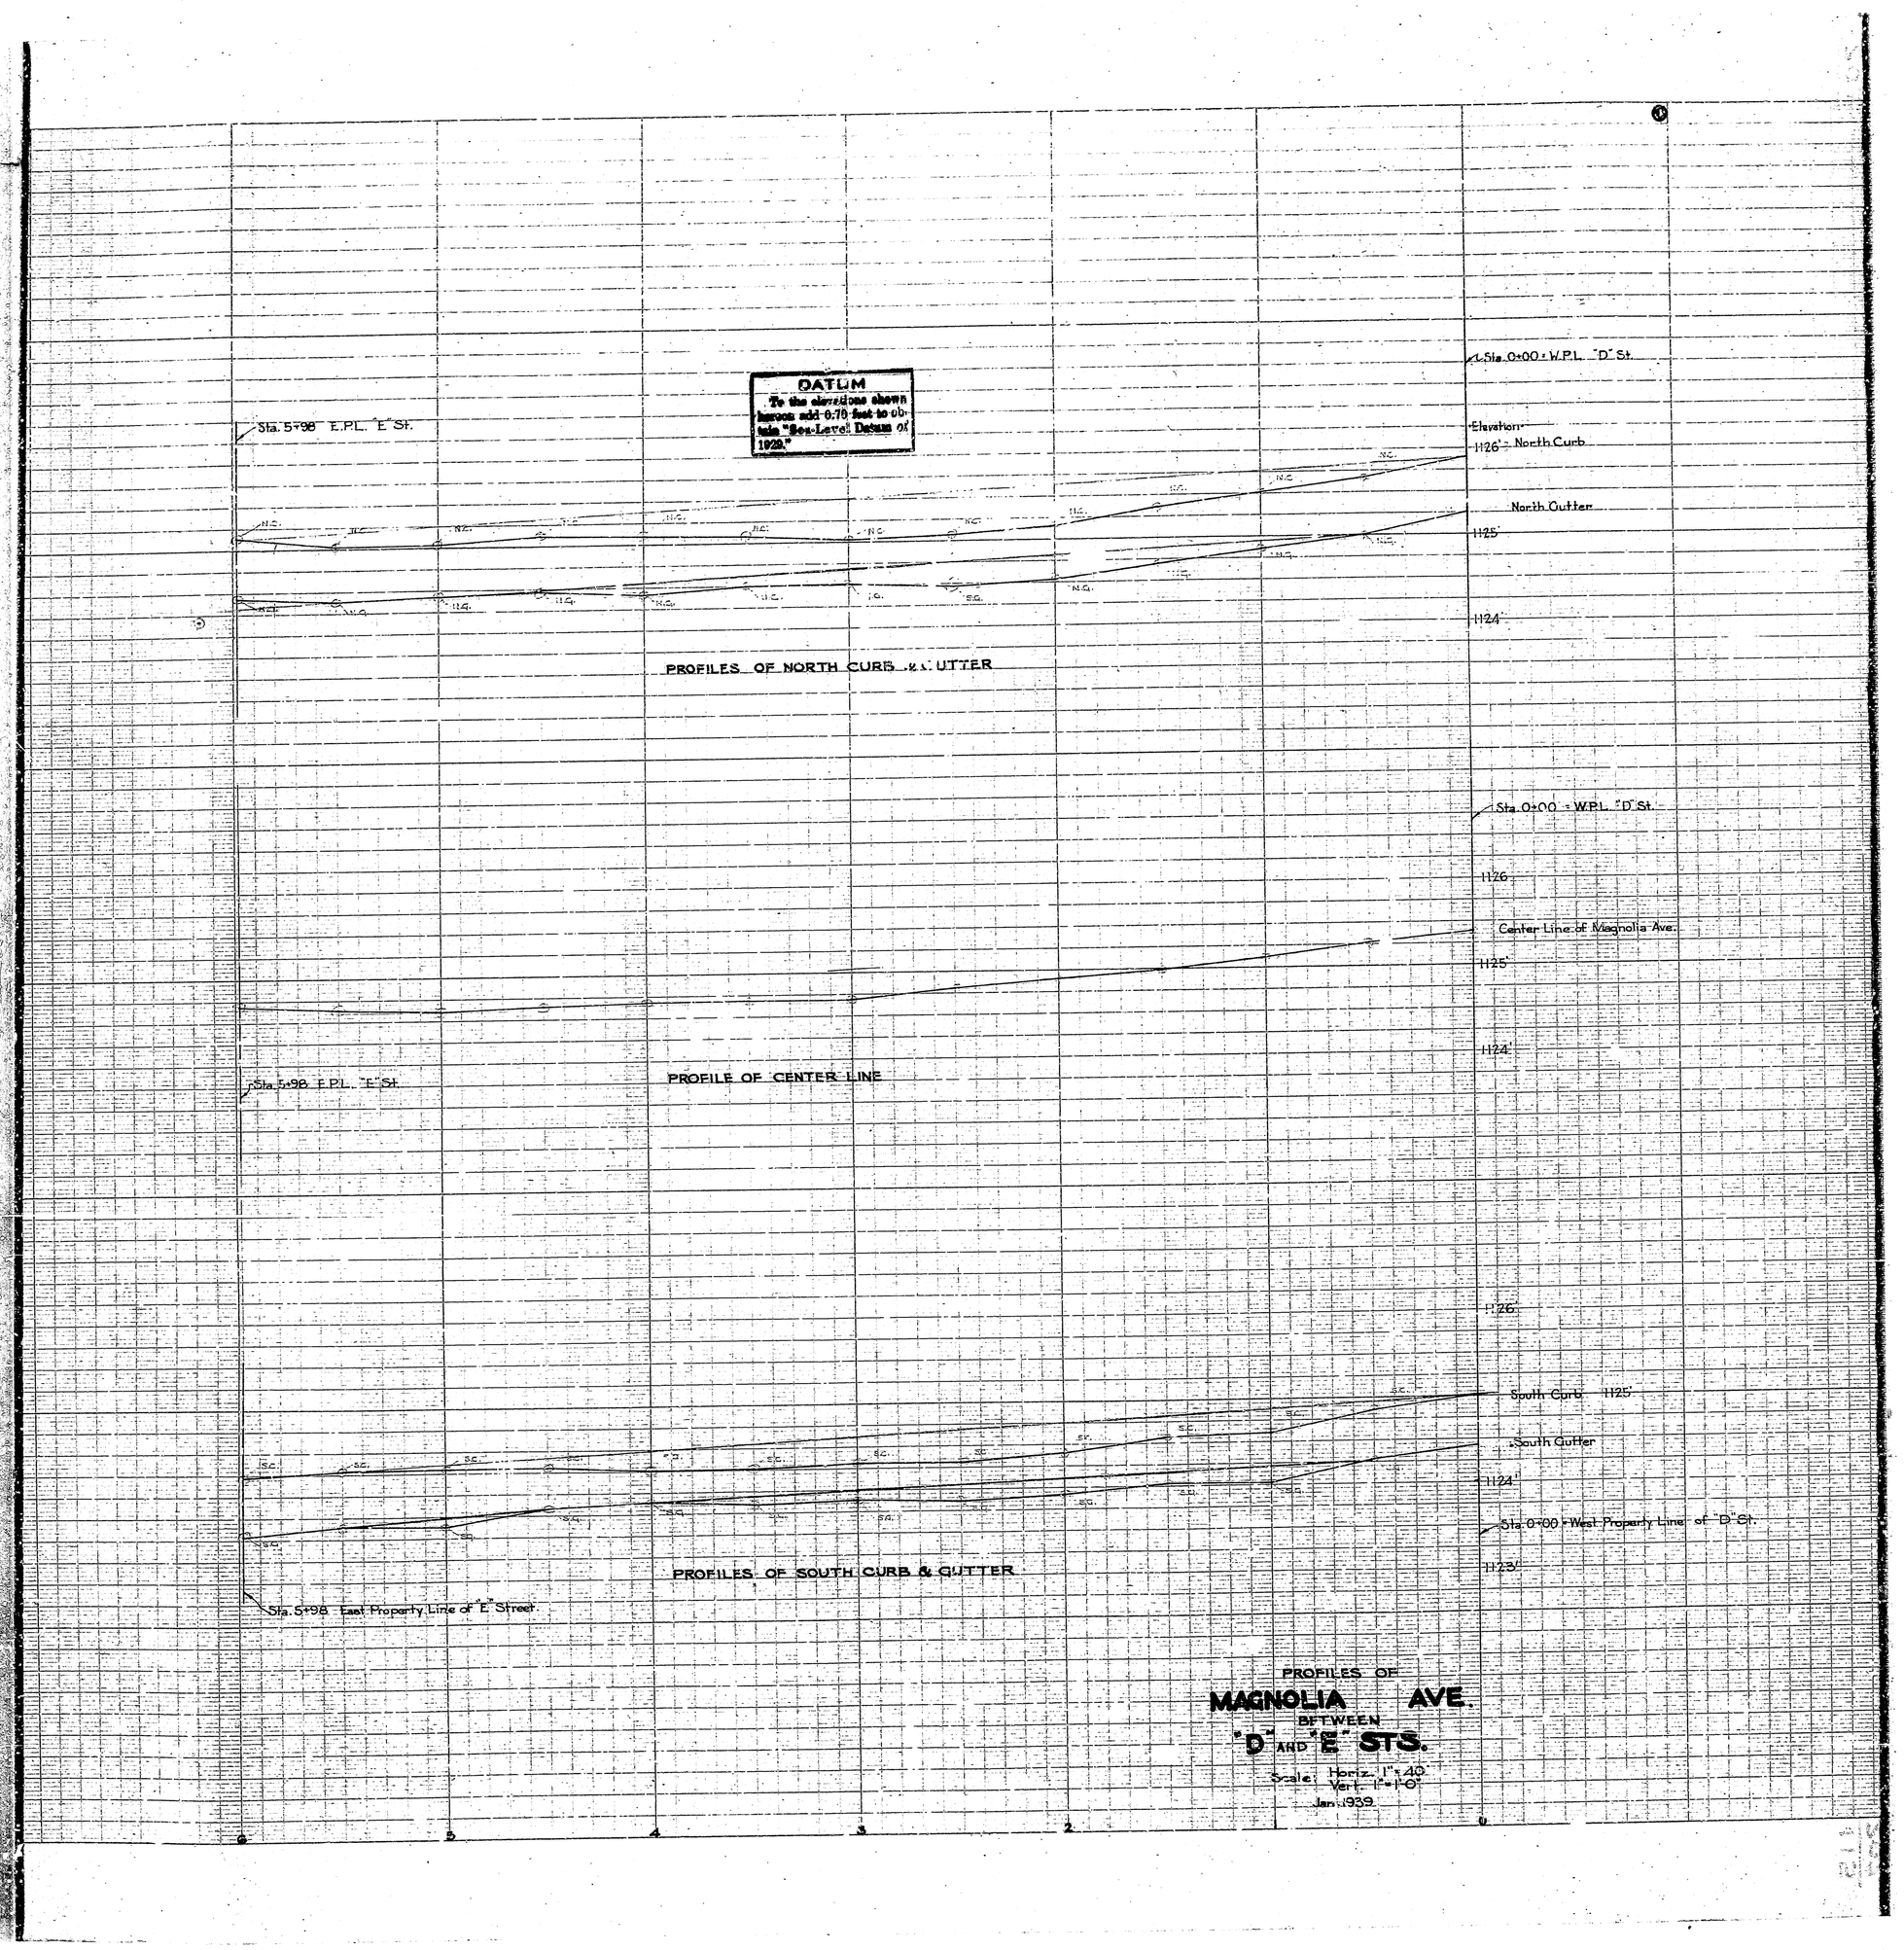
DATUM
To the elevations shown hereon add 0.70 feet to obtain "Sea Level Datum of 1929."
Sta. 5+98 E.P.L. "E" St.
L Sta. 0+00 = W.P.L. "D" St.
"Elevation"
1126' = North Curb
North Gutter
1125'
1124'
PROFILES OF NORTH CURB & GUTTER
Sta. 0+00 = W.P.L. "D" St.
1126'
Center Line of Magnolia Ave.
1125'
1124'
Sta. 5+98 E.P.L. "E" St.
PROFILE OF CENTER LINE
1126'
South Curb 1125'
South Gutter
1124'
Sta. 0+00 = West Property Line of "D" St.
1123'
PROFILES OF SOUTH CURB & GUTTER
Sta. 5+98 East Property Line of "E" Street
PROFILES OF
MAGNOLIA AVE.
BETWEEN
"D" AND "E" STS.
Scale: Horiz. 1" = 40'
Vert. 1" = 1'-0"
Jan. 1939