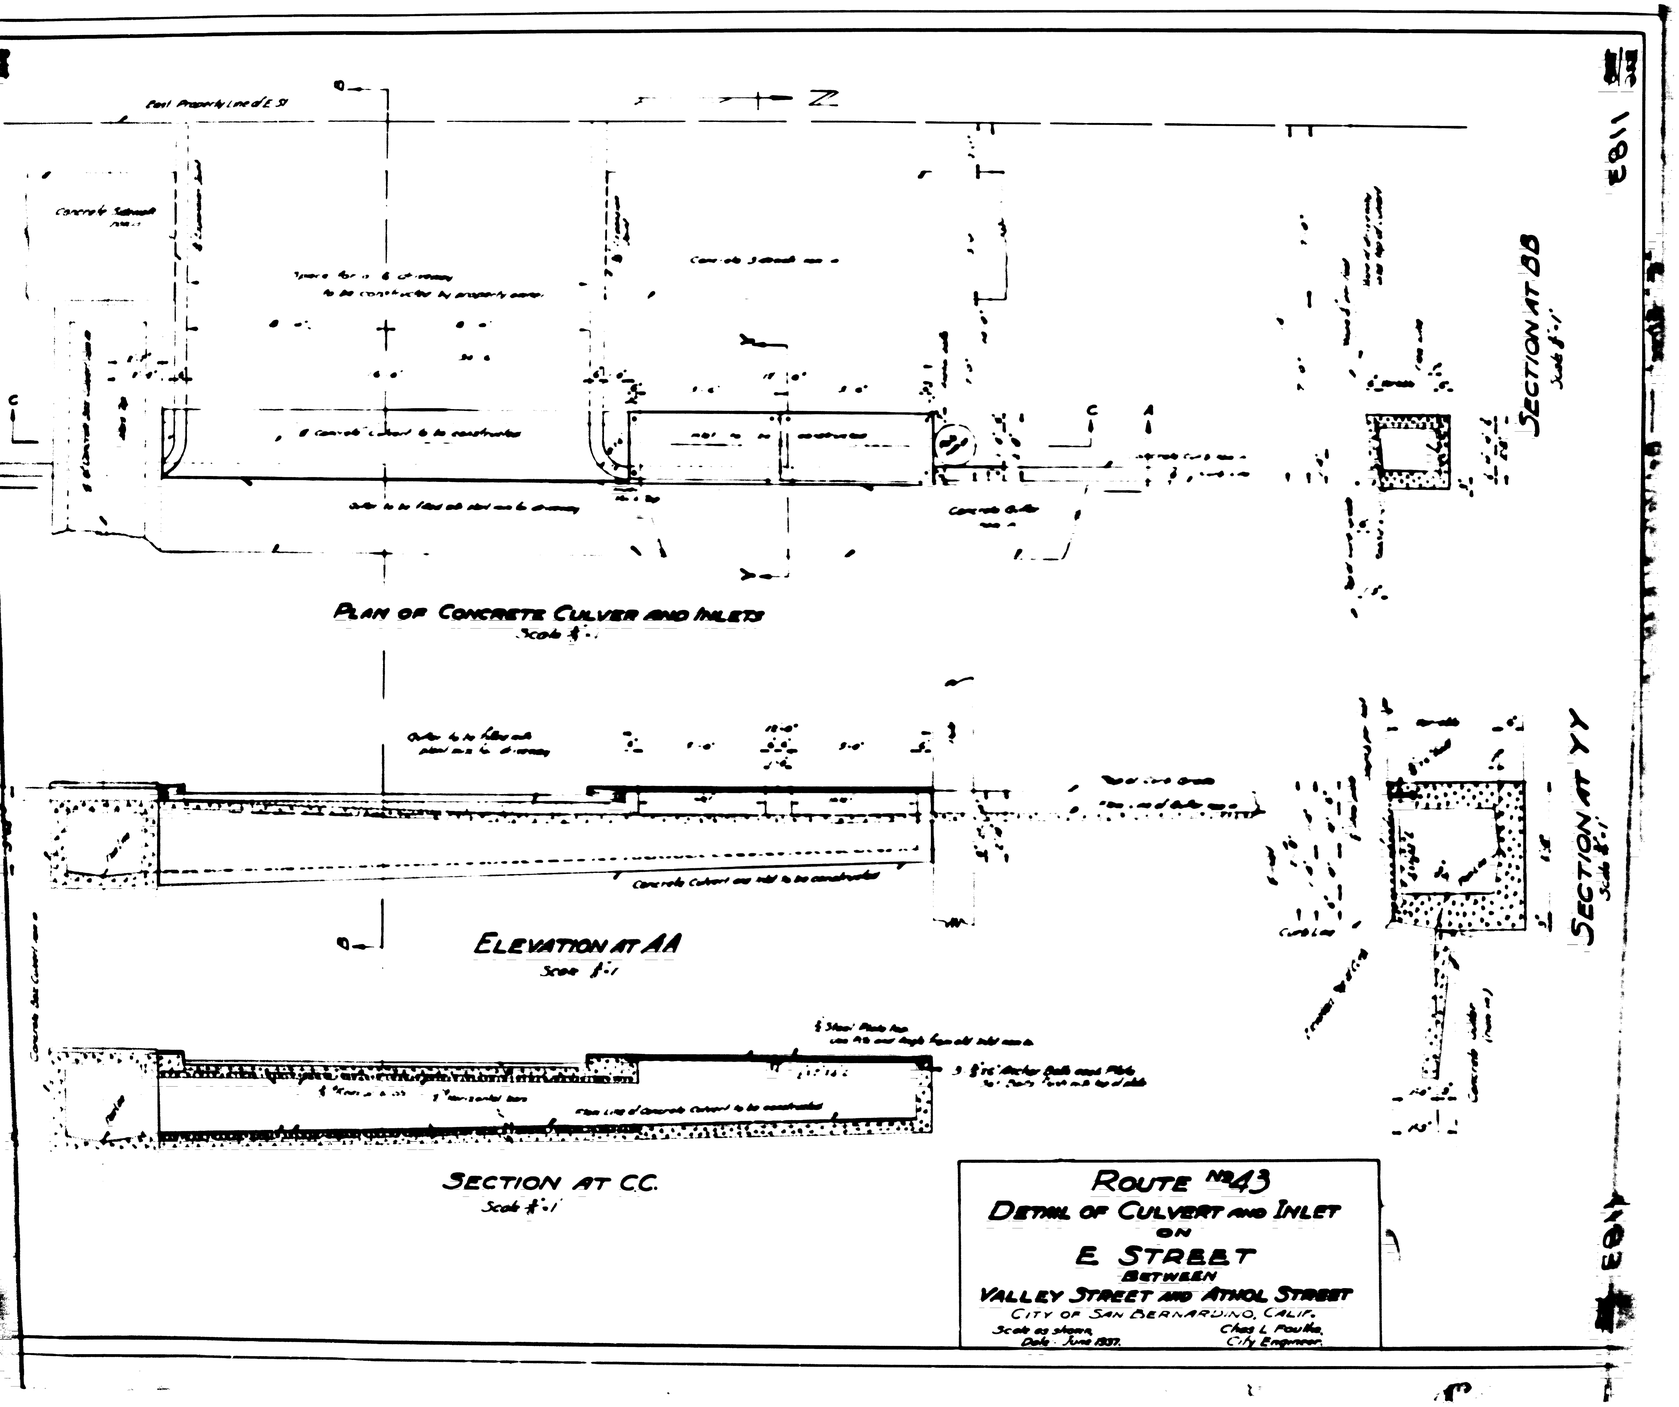


Route No. 43
Detail of Culvert and Inlet
on
E. Street
Between
Valley Street and Athol Street
City of San Bernardino, Calif.
Scale as shown.
Date: June 1937.
Chas. L. Poulle,
City Engineer.

E811

E814