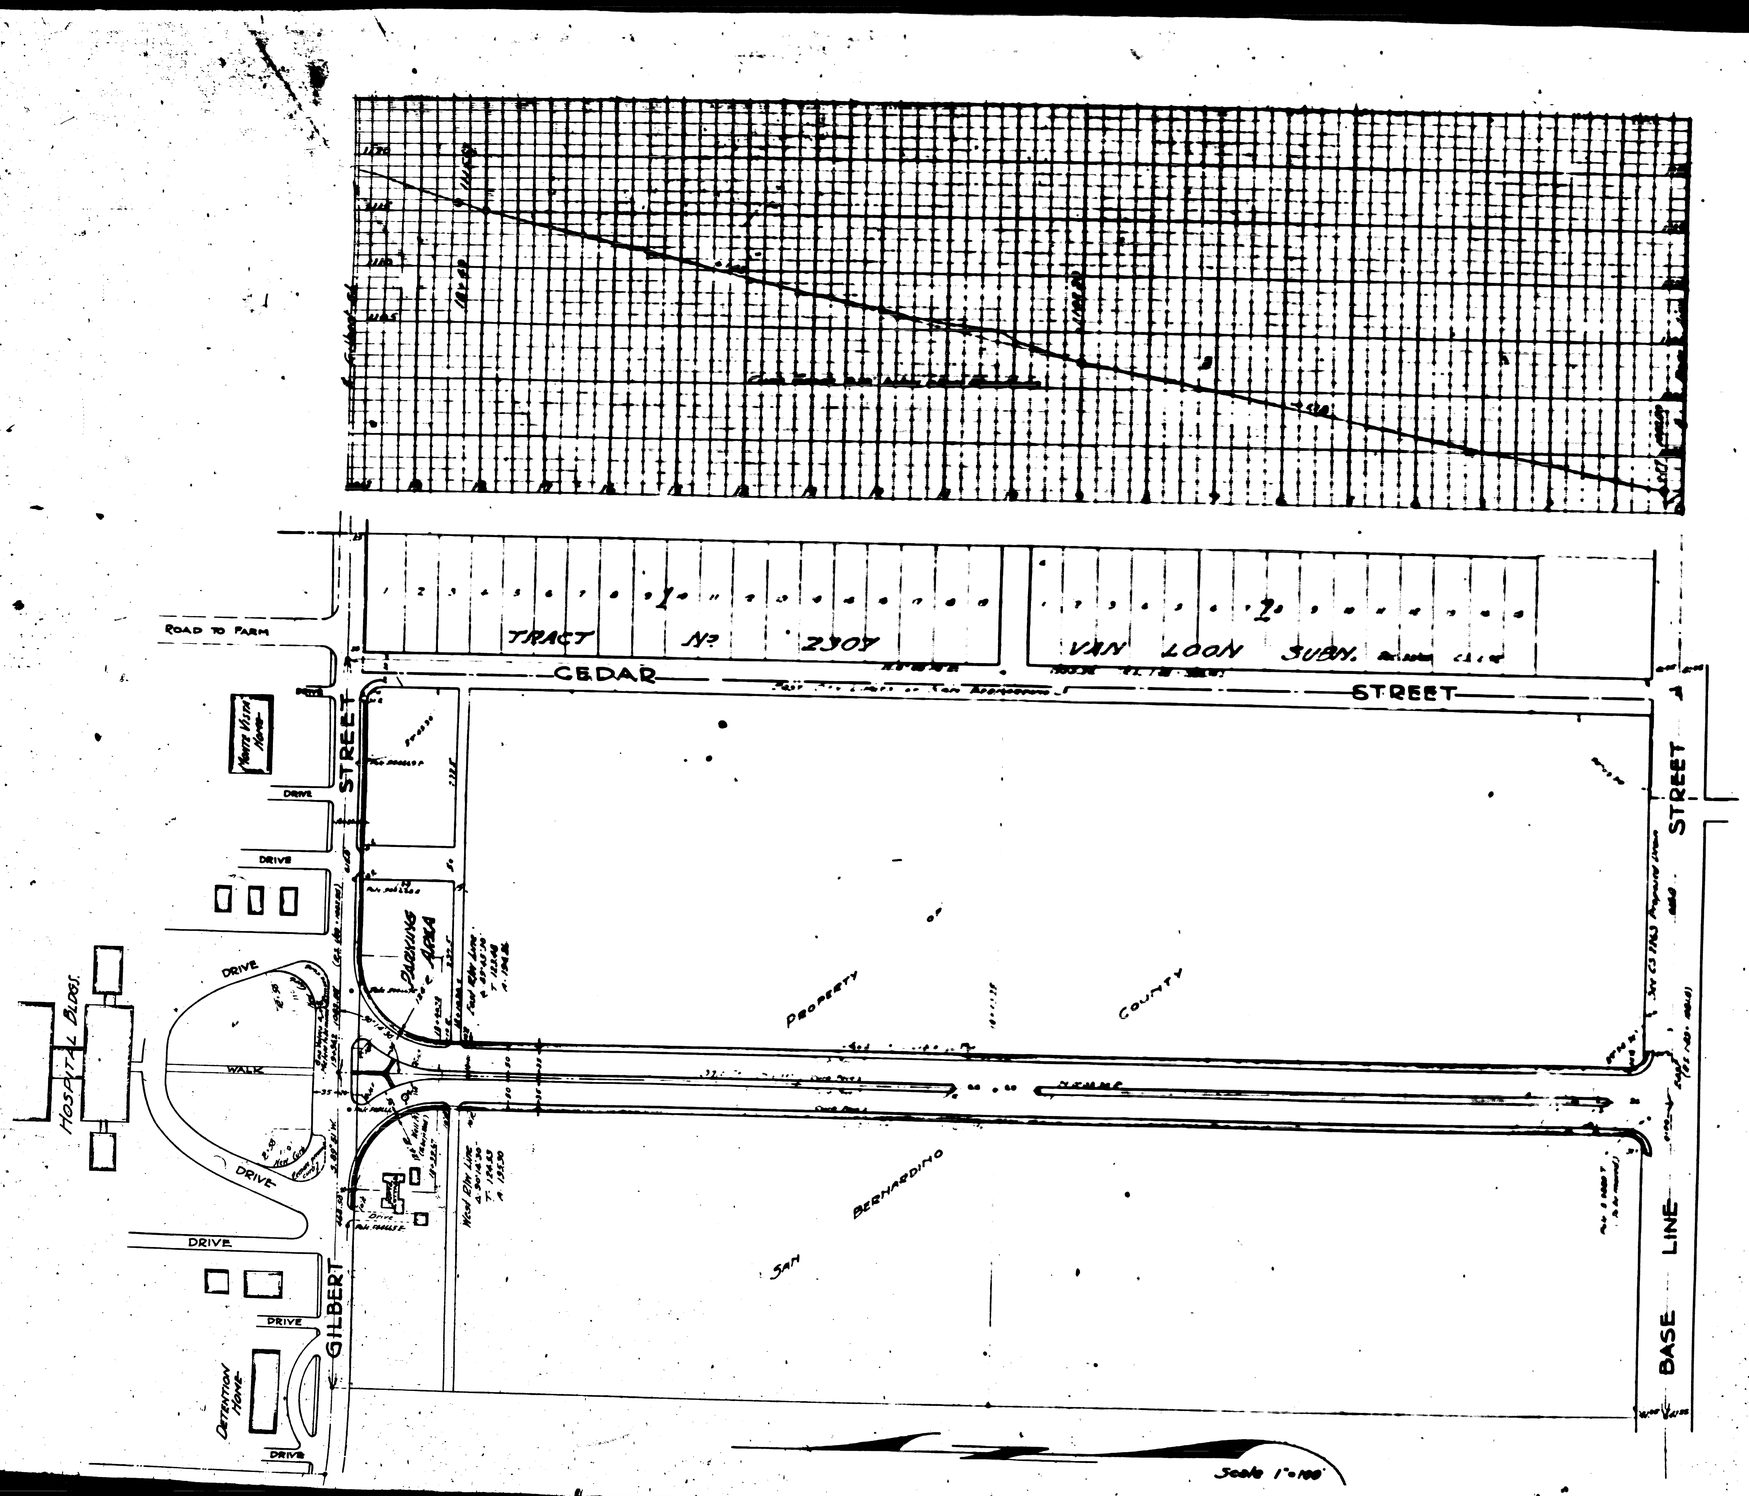

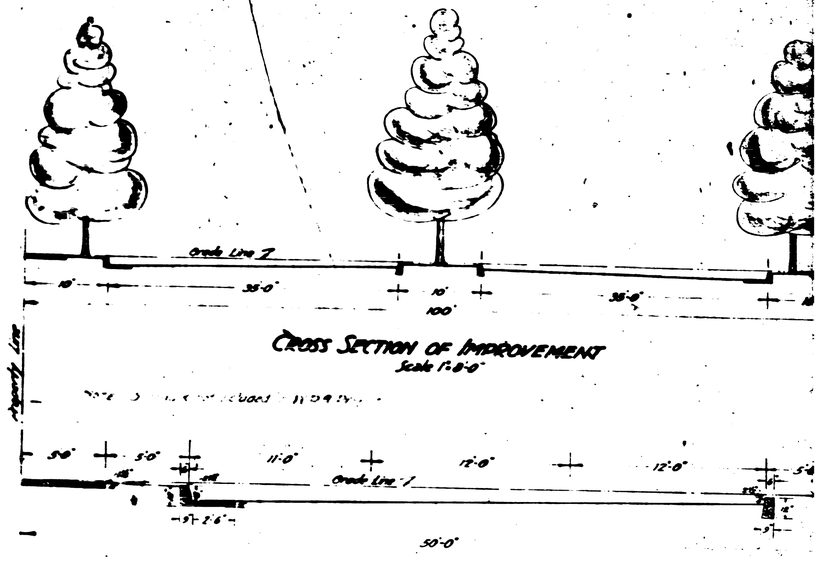

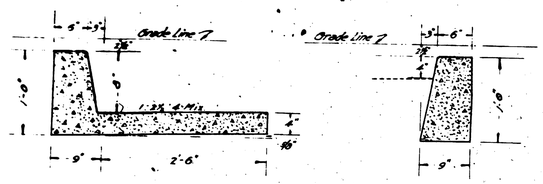

CURB & GUTTER SECTION
4580 Lin Ft.

CURB SECTION
3930 Lin Ft.

PROPOSED
PUBLIC HIGHWAY IMPROVEMENT
COUNTY HOSPITAL
SAN BERNARDINO COUNTY
CALIFORNIA
Scale: 1 in.=100 ft.
County Surveyor's Office - San Bernardino - June 1939
F.B. 256-2

REVISED PLANS - JAN. 2, 1940.