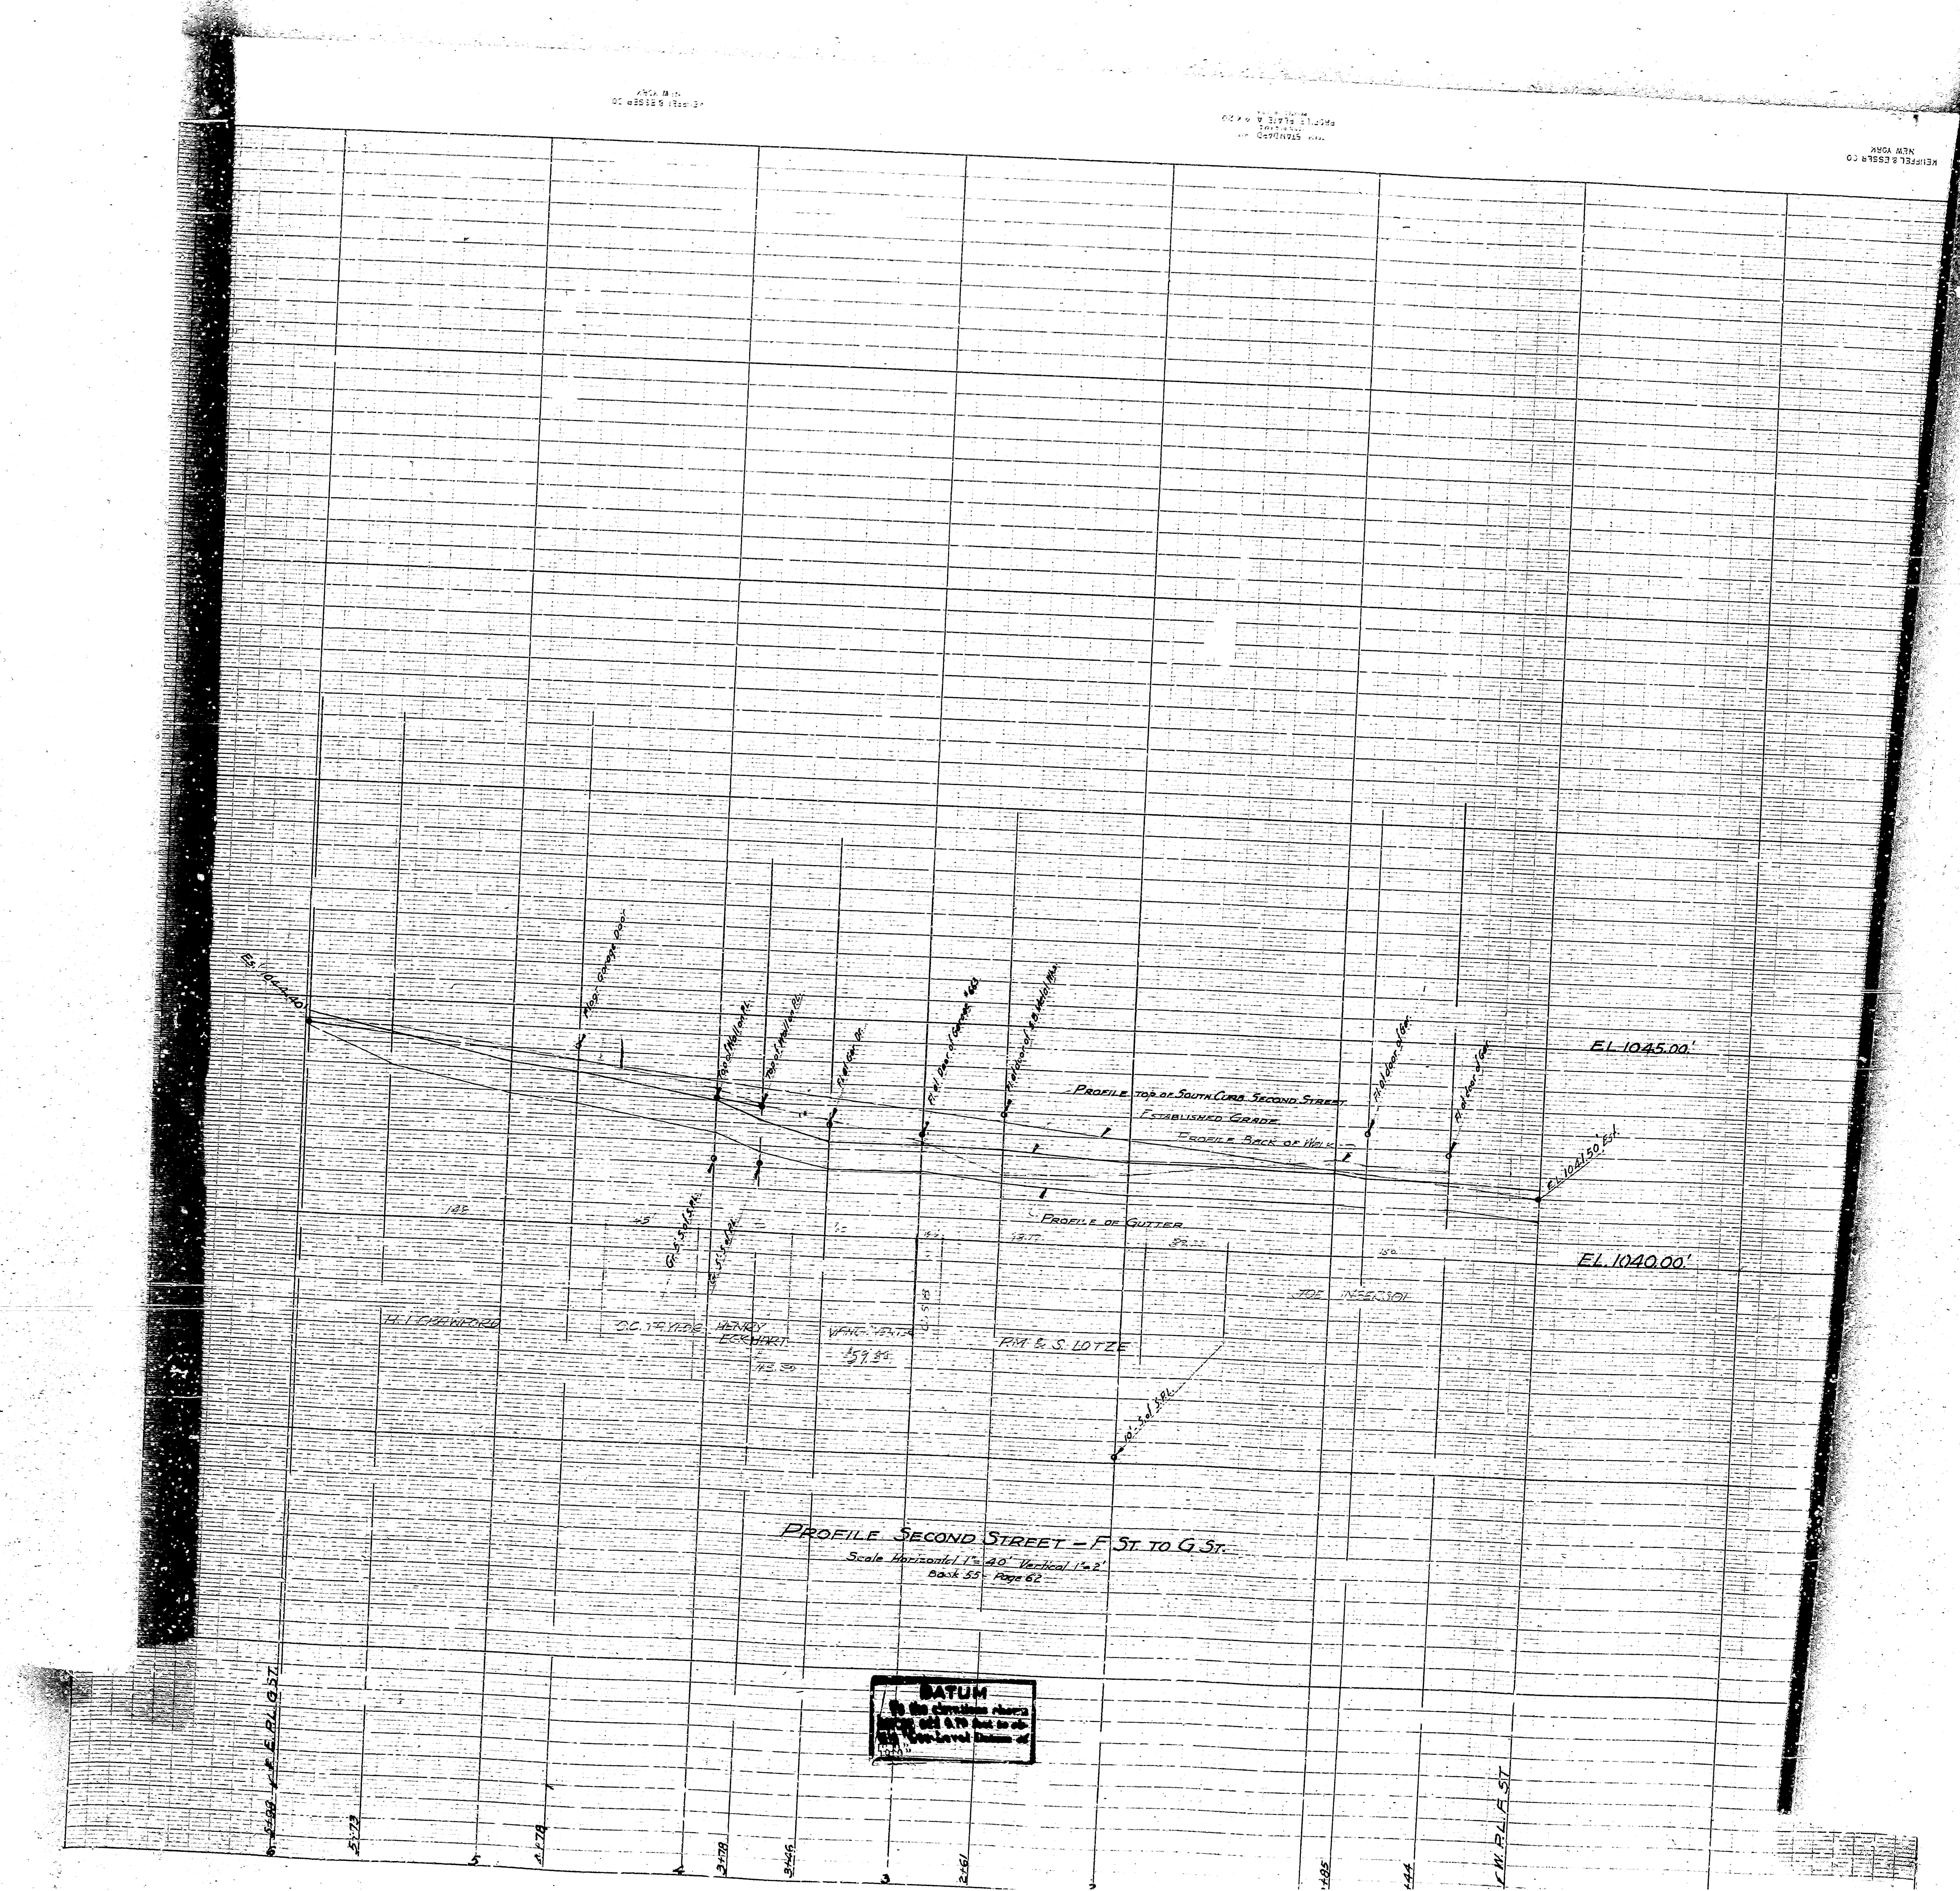
PROFILE SECOND STREET – F ST. TO G ST.
Scale Horizontal 1" = 40' Vertical 1" = 2'
Book 55 – Page 62
PROFILE TOP OF SOUTH CURB SECOND STREET
ESTABLISHED GRADE
PROFILE BACK OF WALK
PROFILE OF GUTTER
EL. 1045.00'
EL. 1040.00'
RM & S LOTZE
BATUM
5+98 P.E.R.L. G ST.
5+73
4+78
3+78
3+46
2+61
+85
+44
W.P.L. F ST.
KEUFFEL & ESSER CO. NEW YORK