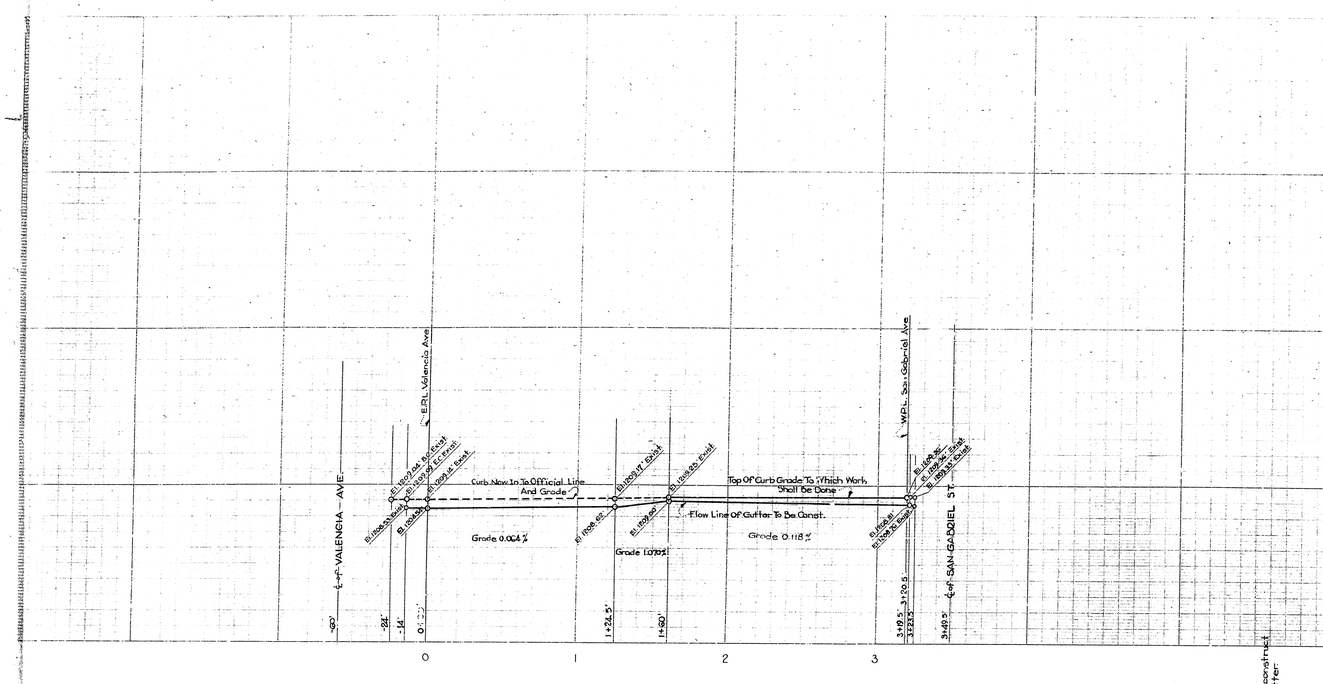

PROFILE - SOUTH CURB LINE

Scale - Horiz. 1" = 40'
Vert. 1" = 4'

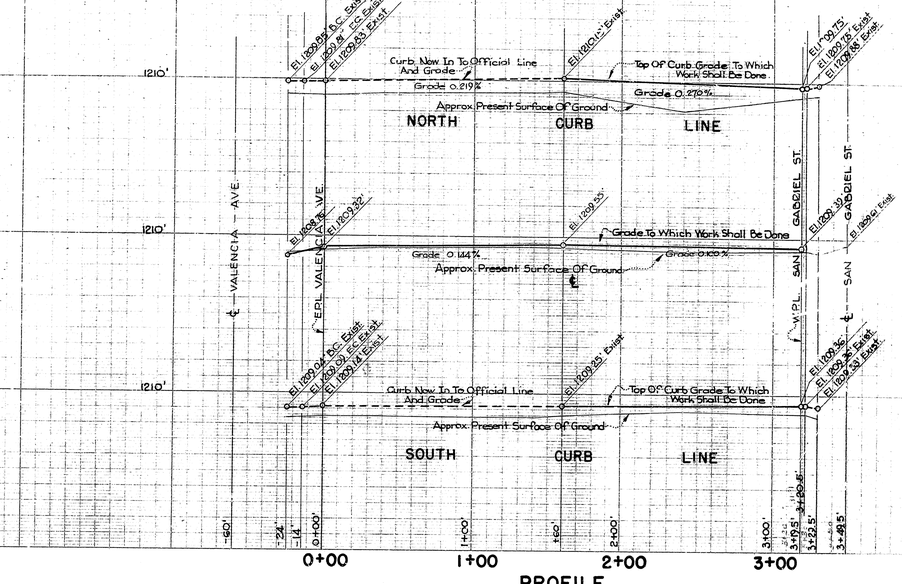

PROFILE

SCALE - Horiz. - 1" = 40'
Vert. - 1" = 4'

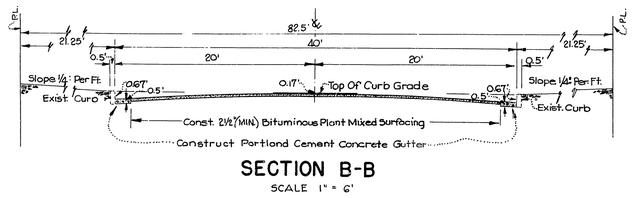

SECTION B-B

SCALE 1" = 6'

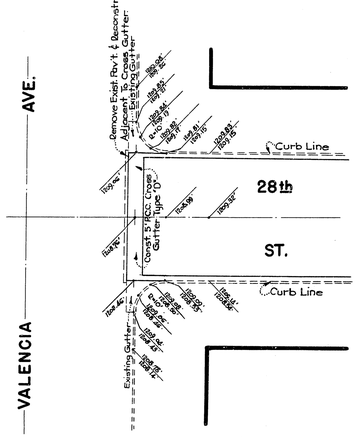

INTERSECTION LEVELS

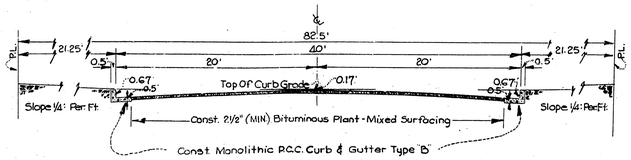

SECTION A-A

SCALE 1" = 6'

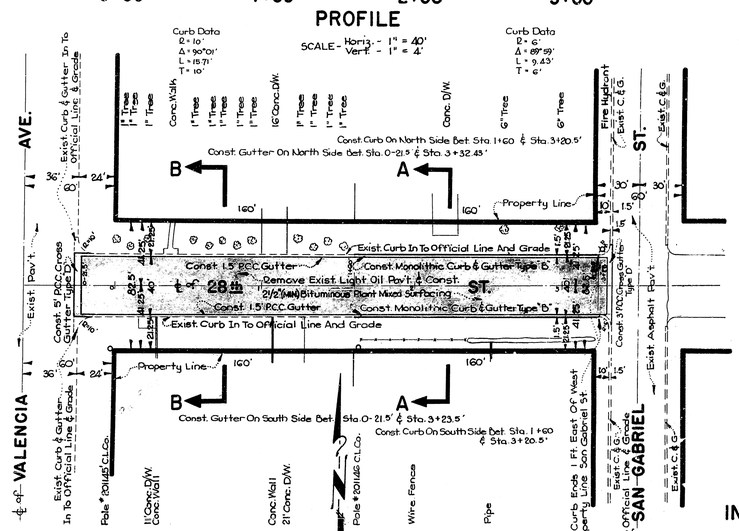

PLAN

SCALE 1" = 40'

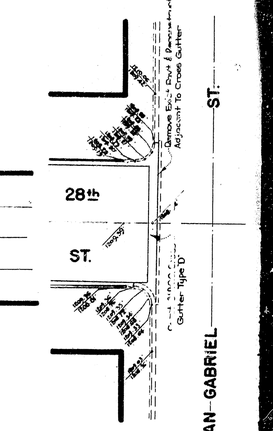

INTERSECTION LEVELS

SCALE 1" = 20'

NOTE: All Work Embodied On These Plans Shall Be Done In Conformity With Applicable Provisions Of Specifications No. 2126

DEPARTMENT OF ENGINEERING
CITY OF SAN BERNARDINO

28th STREET

BETWEEN VALENCIA AVE. & SAN GABRIEL ST.

CURB, GUTTER & PAVING

SUBMITTED BY	REFERENCE
APPROVED Jan. 8, 1954	DRAWN BY J.G.L.
CITY ENGINEER	CHECKED BY E.E.
REGISTERED CIVIL ENGINEER NO. 7065	

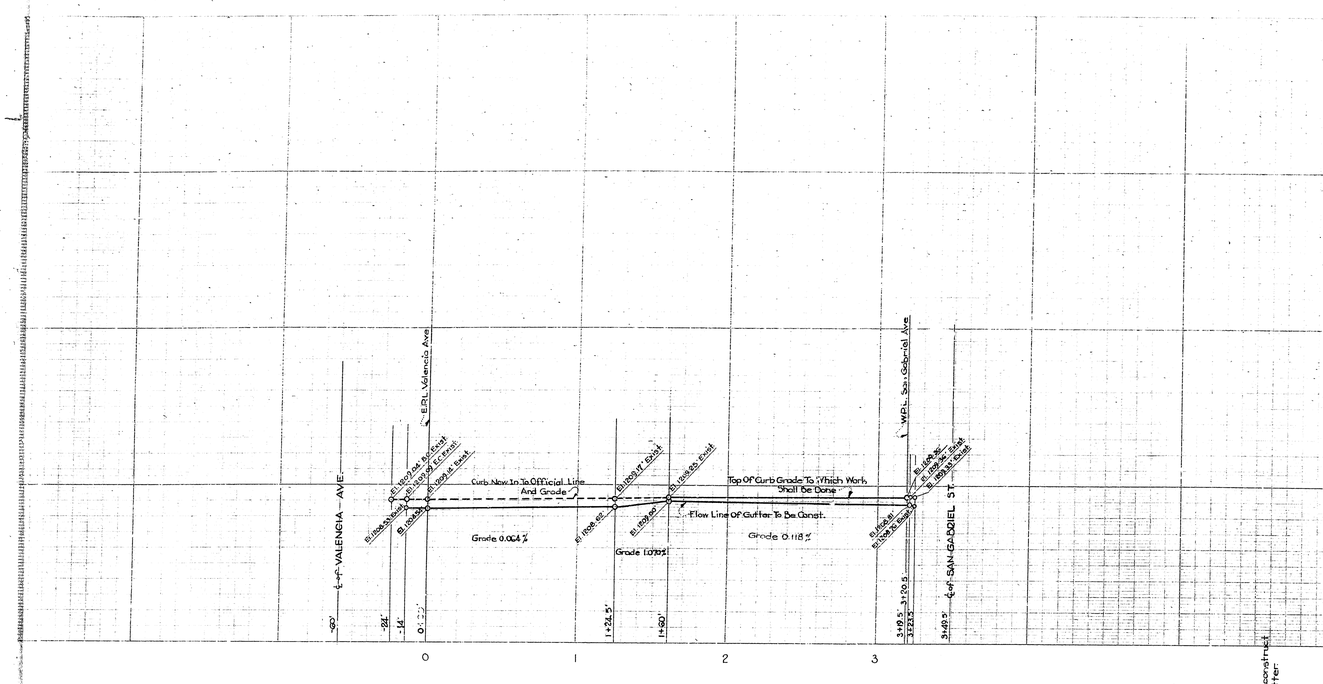

PROFILE - SOUTH CURB LINE

Scale - Horiz. 1" = 40'
Vert. 1" = 4'

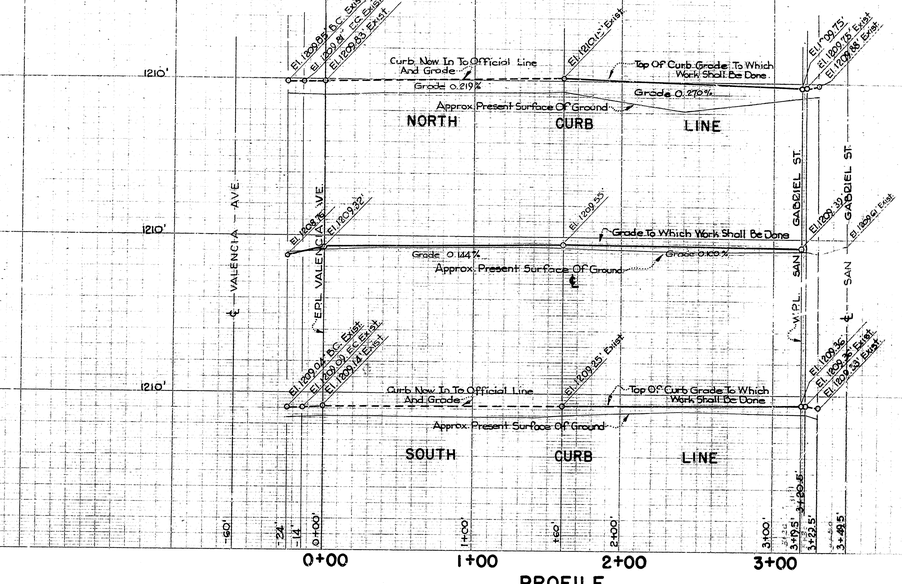

PROFILE

SCALE - Horiz. - 1" = 40'
Vert. - 1" = 4'

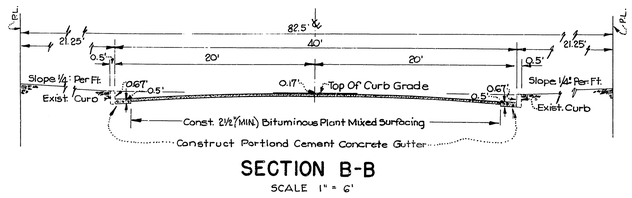

SECTION B-B

SCALE 1" = 6'

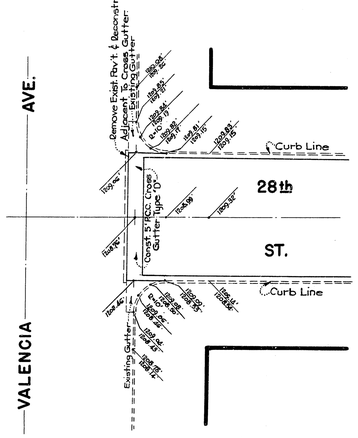

INTERSECTION LEVELS

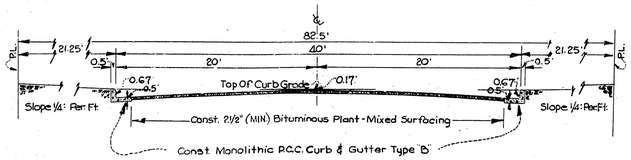

SECTION A-A

SCALE 1" = 6'

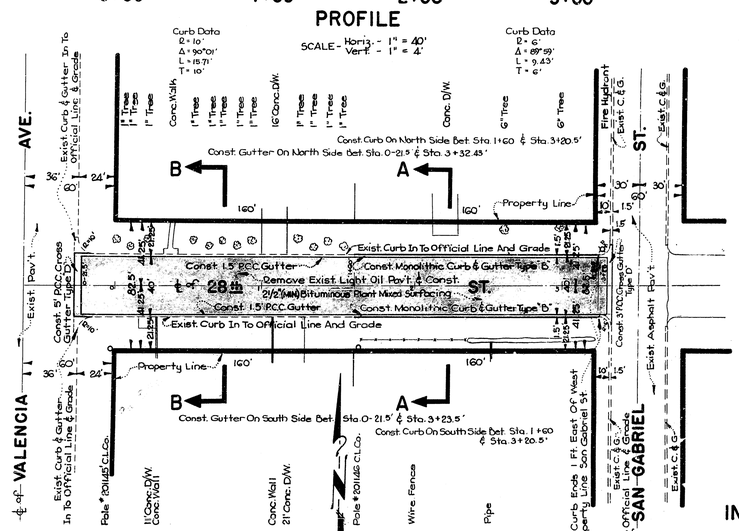

PLAN

SCALE 1" = 40'

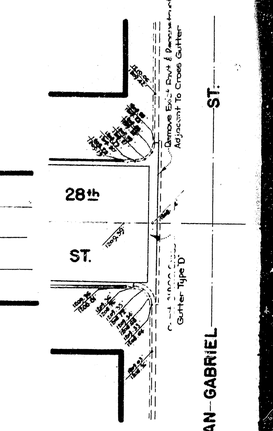

INTERSECTION LEVELS

SCALE 1" = 20'

NOTE: All Work Embodied On These Plans Shall Be Done In Conformity With Applicable Provisions Of Specifications No. 2126

DEPARTMENT OF ENGINEERING
CITY OF SAN BERNARDINO

28th STREET

BETWEEN VALENCIA AVE. & SAN GABRIEL ST.

CURB, GUTTER & PAVING

SUBMITTED BY	REFERENCE
APPROVED Jan. 8, 1954	DRAWN BY J.G.L.
CITY ENGINEER	CHECKED BY E.E.
REGISTERED CIVIL ENGINEER NO. 7065	

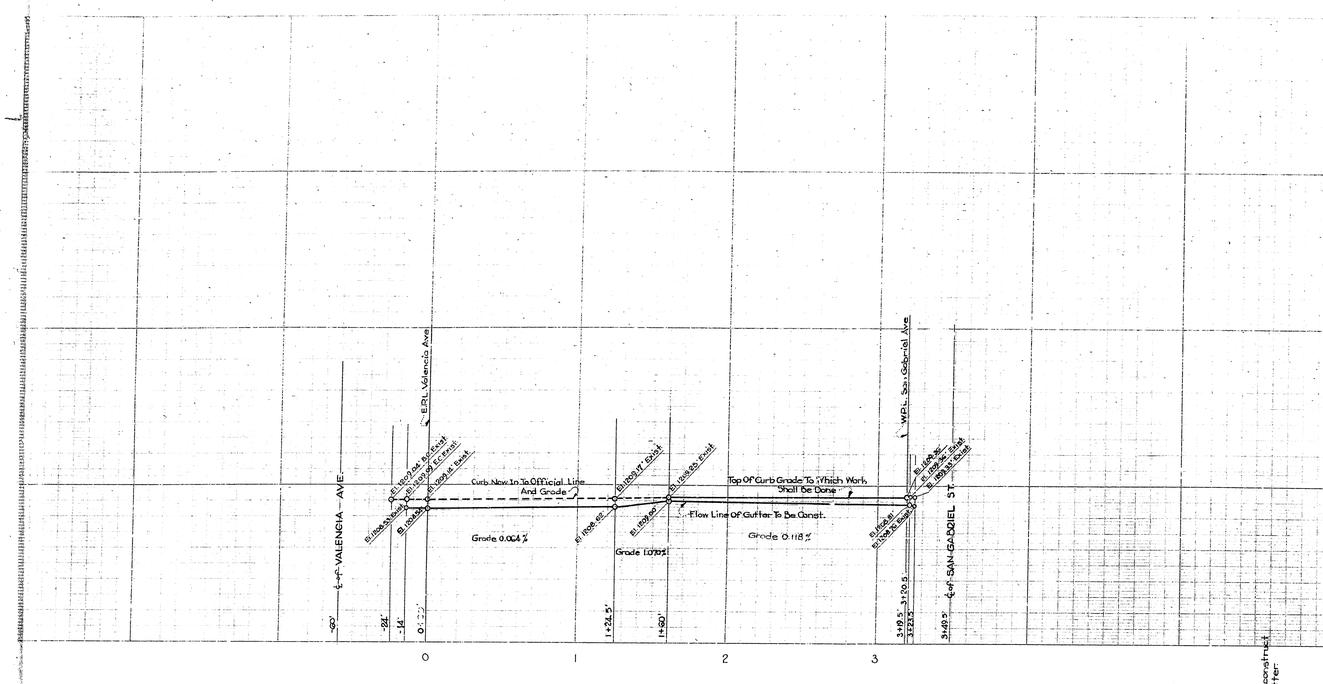

PROFILE - SOUTH CURB LINE

Scale - Horiz. 1" = 40'
Vert. 1" = 4'

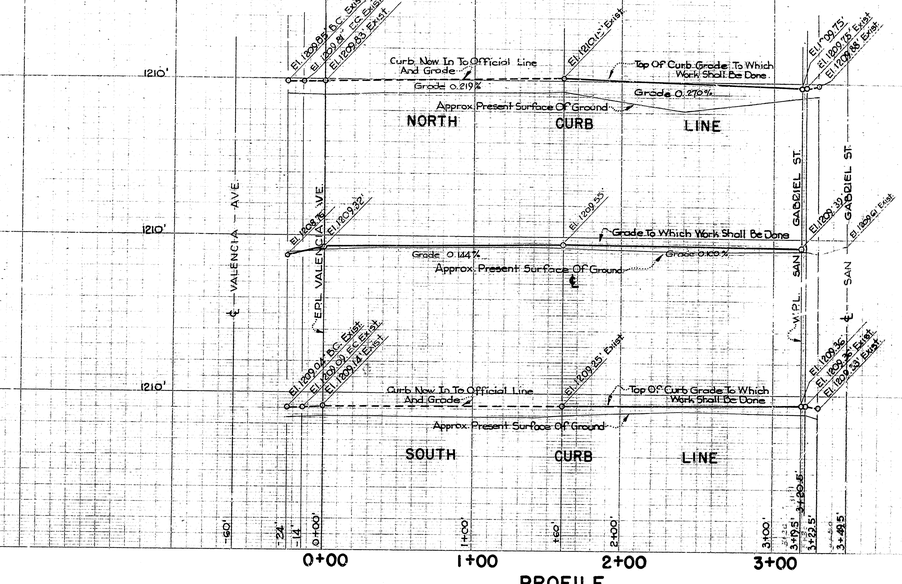

PROFILE

SCALE - Horiz. - 1" = 40'
Vert. - 1" = 4'

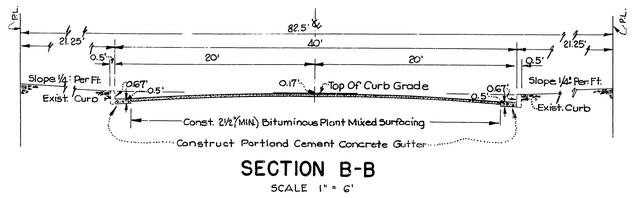

SECTION B-B

SCALE 1" = 6'

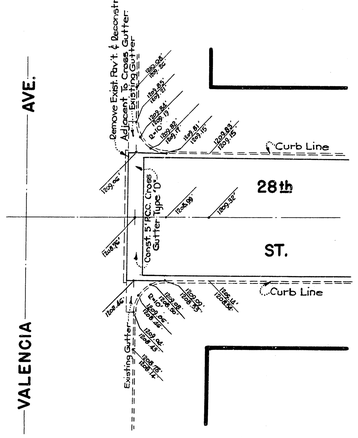

INTERSECTION LEVELS

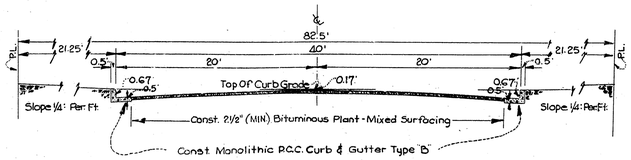

SECTION A-A

SCALE 1" = 6'

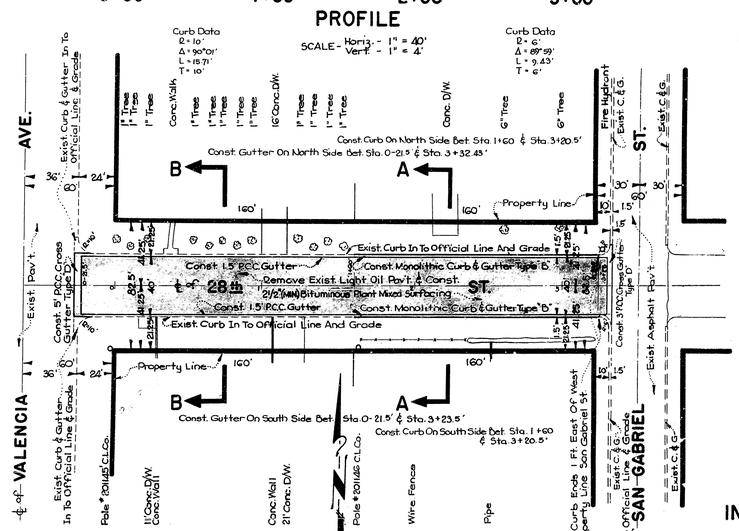

PLAN

SCALE 1" = 40'

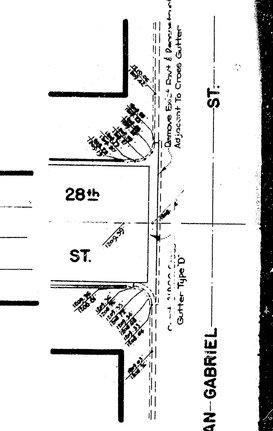

INTERSECTION LEVELS

SCALE 1" = 20'

NOTE: All Work Embodied On These Plans Shall Be Done In Conformity With Applicable Provisions Of Specifications No. 2126

DEPARTMENT OF ENGINEERING
CITY OF SAN BERNARDINO

28th STREET

BETWEEN VALENCIA AVE. & SAN GABRIEL ST.

CURB, GUTTER & PAVING

SUBMITTED BY	REFERENCE
APPROVED Jan. 8, 1954	DRAWN BY J.G.L.
CITY ENGINEER	CHECKED BY E.E.
REGISTERED CIVIL ENGINEER NO. 7065	