490 491

TRACT NO. 4006

SHEET NO. 2 OF 2 SHEETS

BEING A SUBDIVISION OF LOTS 7, 9, 10 AND A PORTION OF LOTS 6 & 8, BLOCK 21, AND OF LOT 20, AND A PORTION OF LOT 21, BLOCK 22, RANCHO SAN BERNARDINO, AS PER PLAT RECORDED IN BOOK 7 OF MAPS, PAGE 2, RECORDS OF SAN BERNARDINO COUNTY, CALIFORNIA

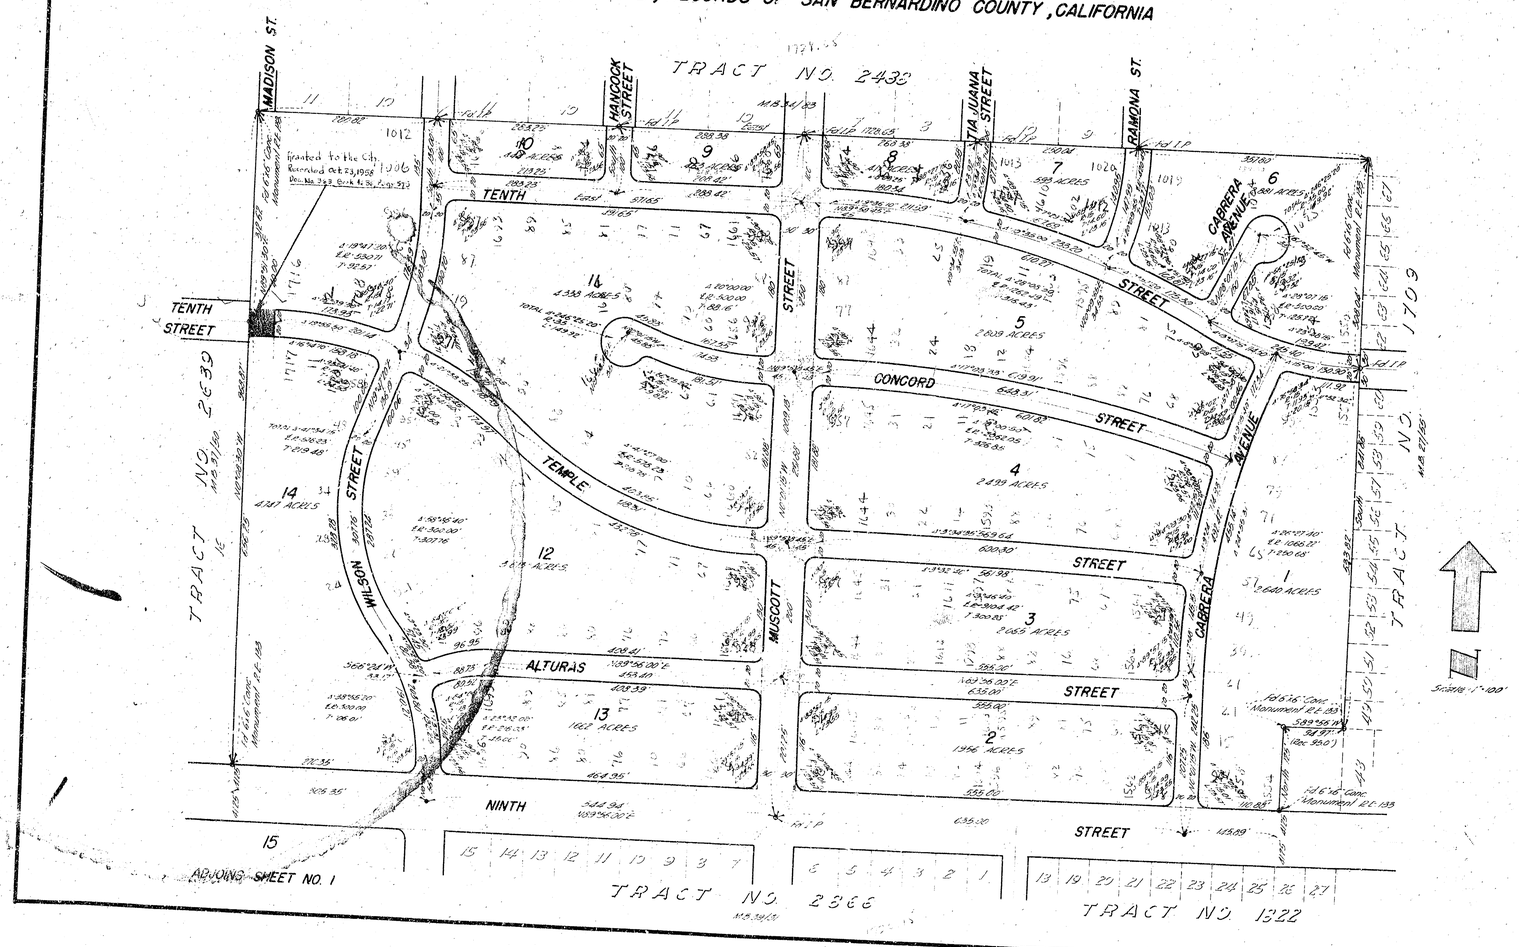

1679 490

490 491

TRACT NO. 4006

SHEET NO. 2 OF 2 SHEETS

BEING A SUBDIVISION OF LOTS 7, 9, 10 AND A PORTION OF LOTS 6 & 8, BLOCK 21, AND OF LOT 20, AND A PORTION OF LOT 21, BLOCK 22, RANCHO SAN BERNARDINO, AS PER PLAT RECORDED IN BOOK 7 OF MAPS, PAGE 2, RECORDS OF SAN BERNARDINO COUNTY, CALIFORNIA

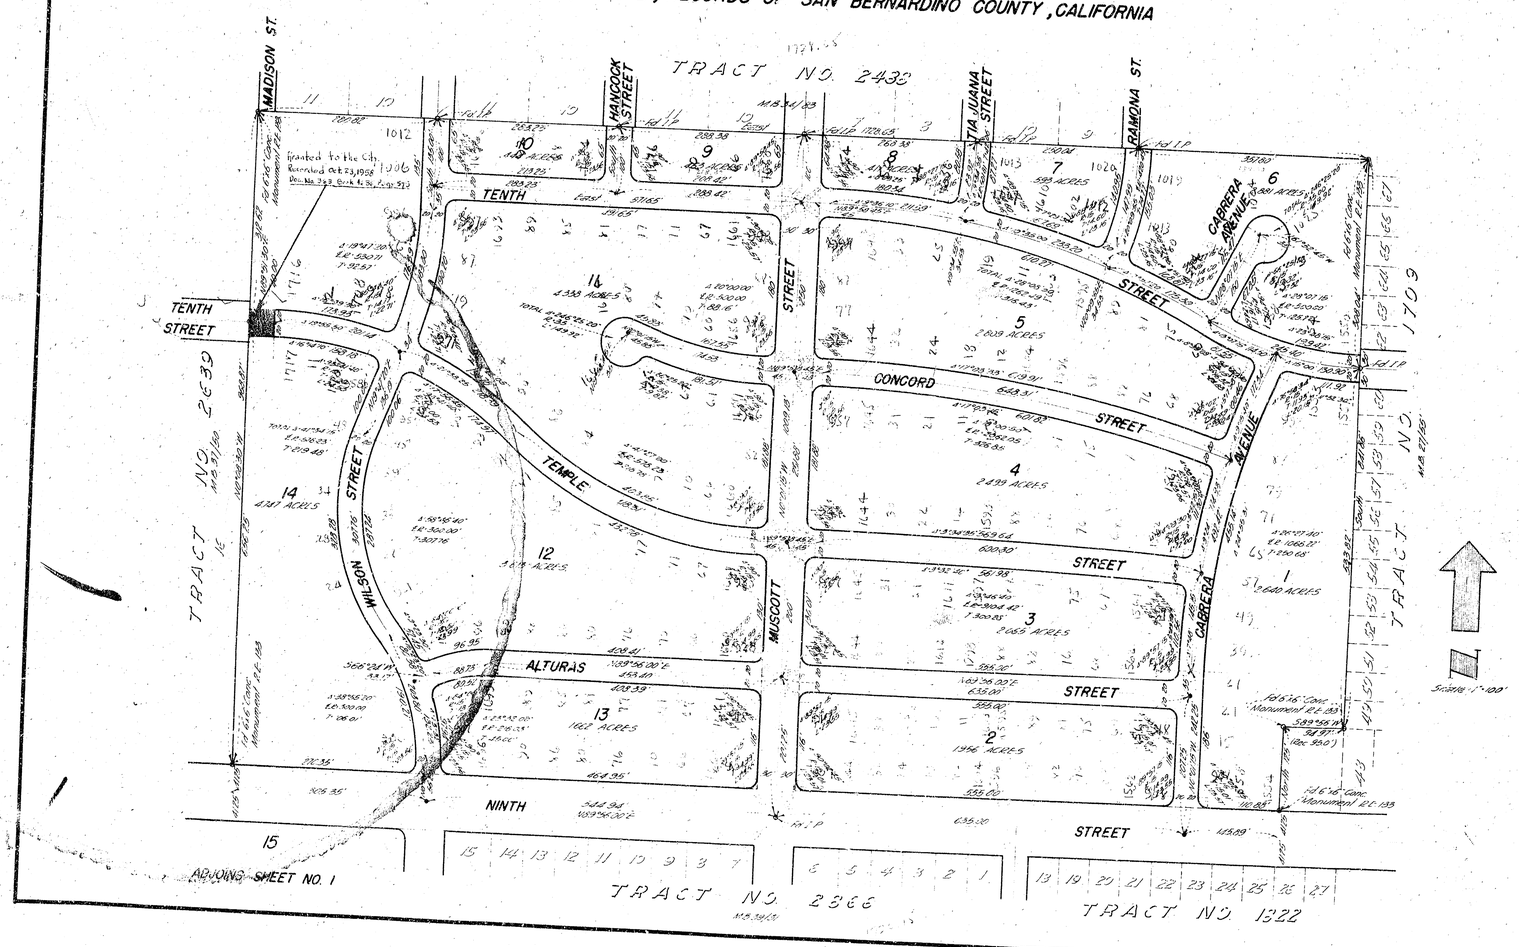

1679 490