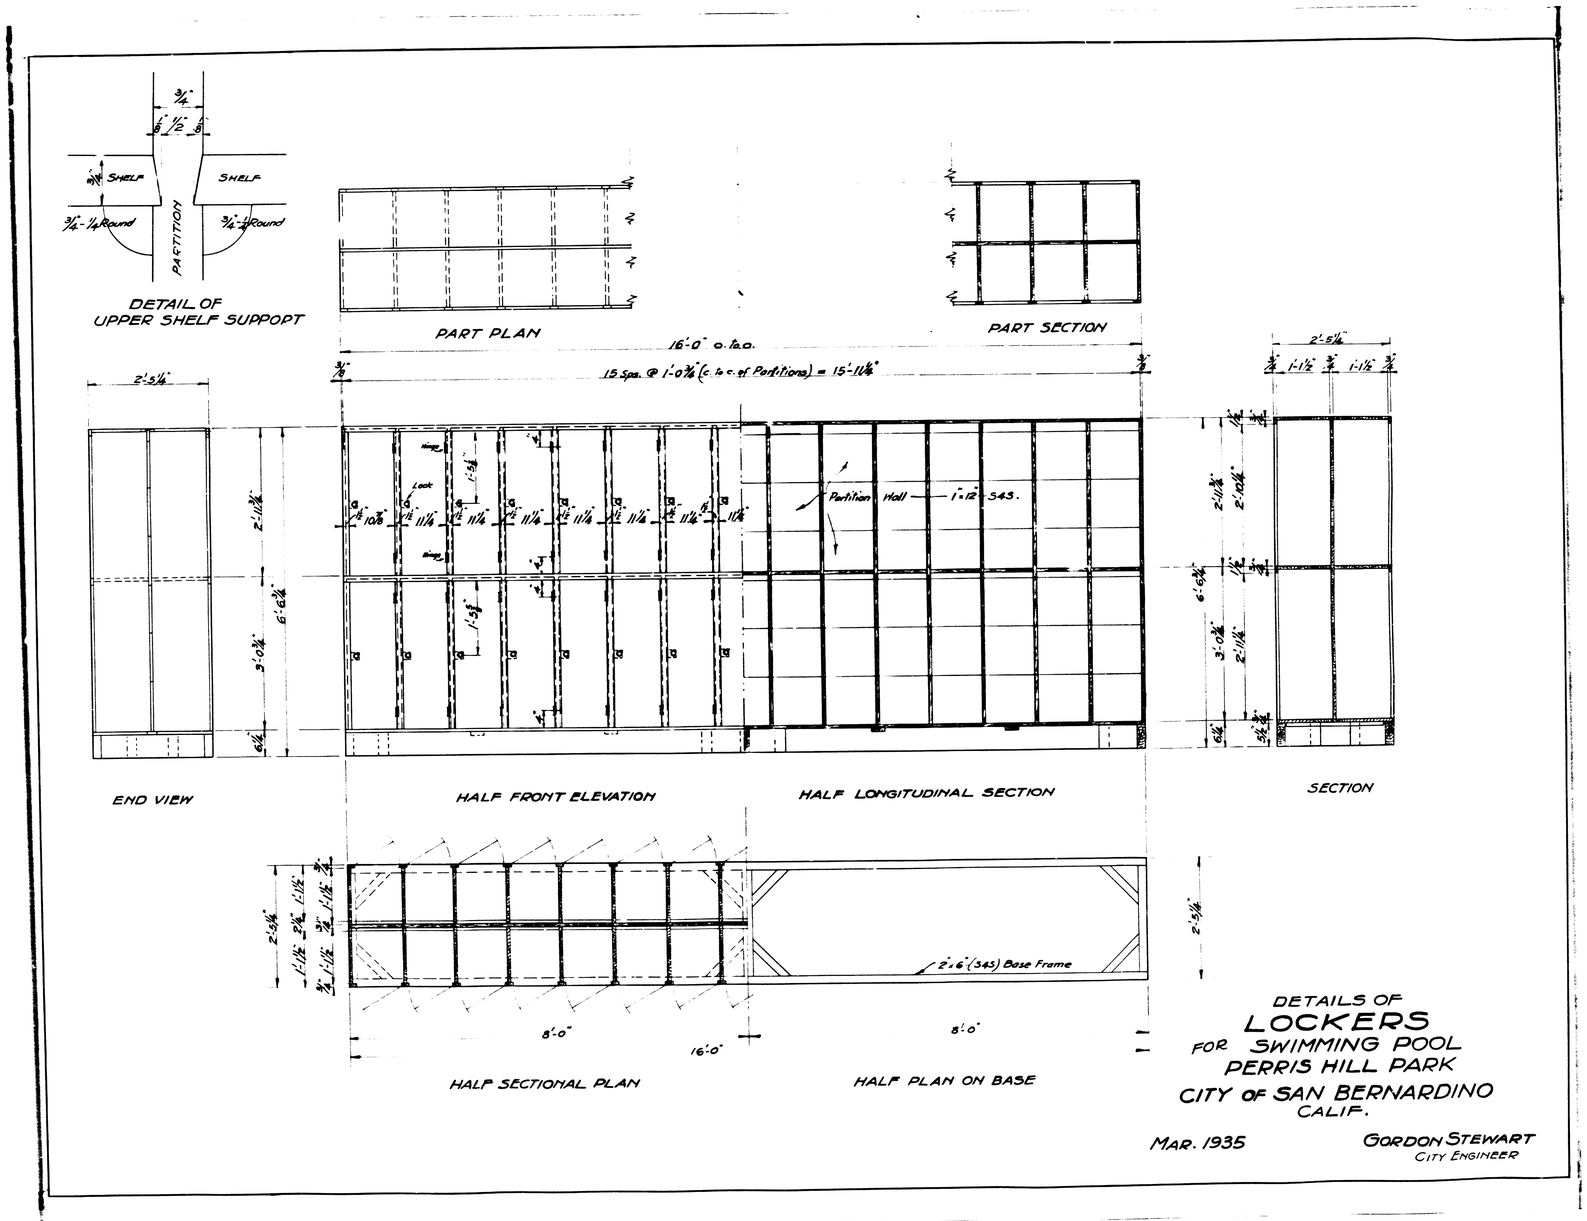

DETAILS OF
LOCKERS
FOR SWIMMING POOL
PERRIS HILL PARK
CITY OF SAN BERNARDINO
CALIF.

MAR. 1935

GORDON STEWART
CITY ENGINEER

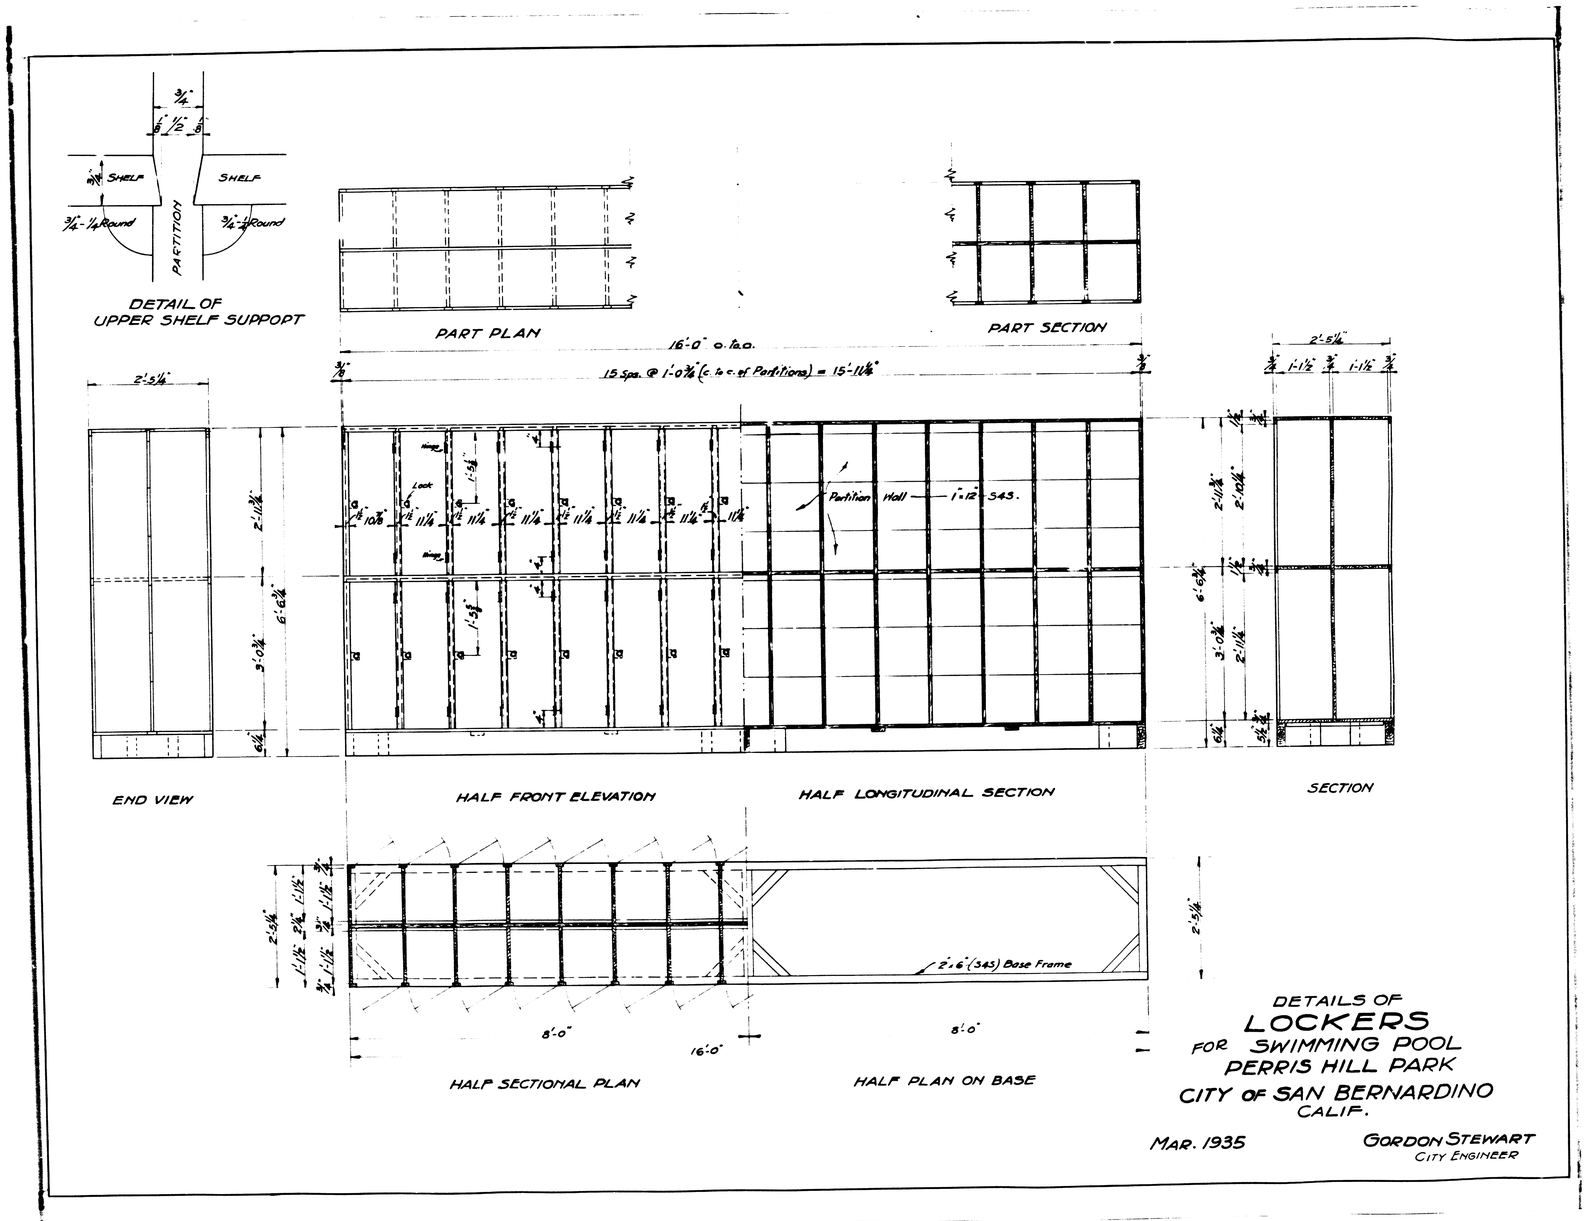

DETAILS OF
LOCKERS
FOR SWIMMING POOL
PERRIS HILL PARK
CITY OF SAN BERNARDINO
CALIF.

MAR. 1935

GORDON STEWART
CITY ENGINEER