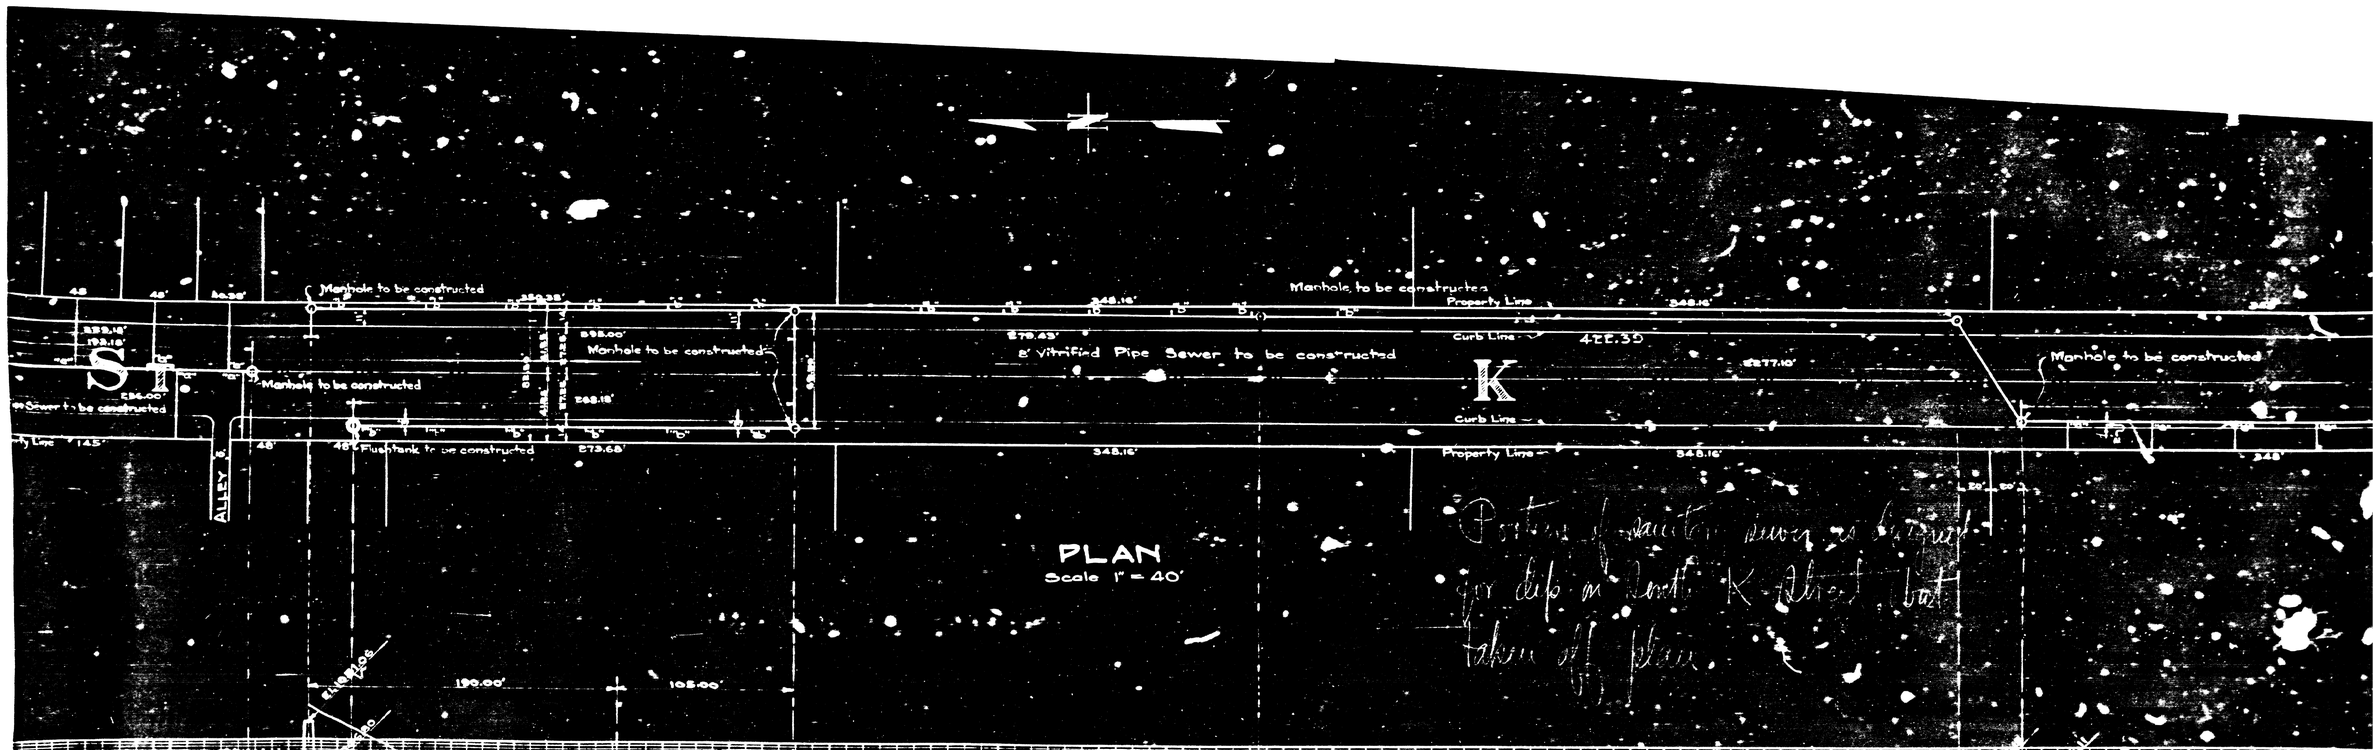
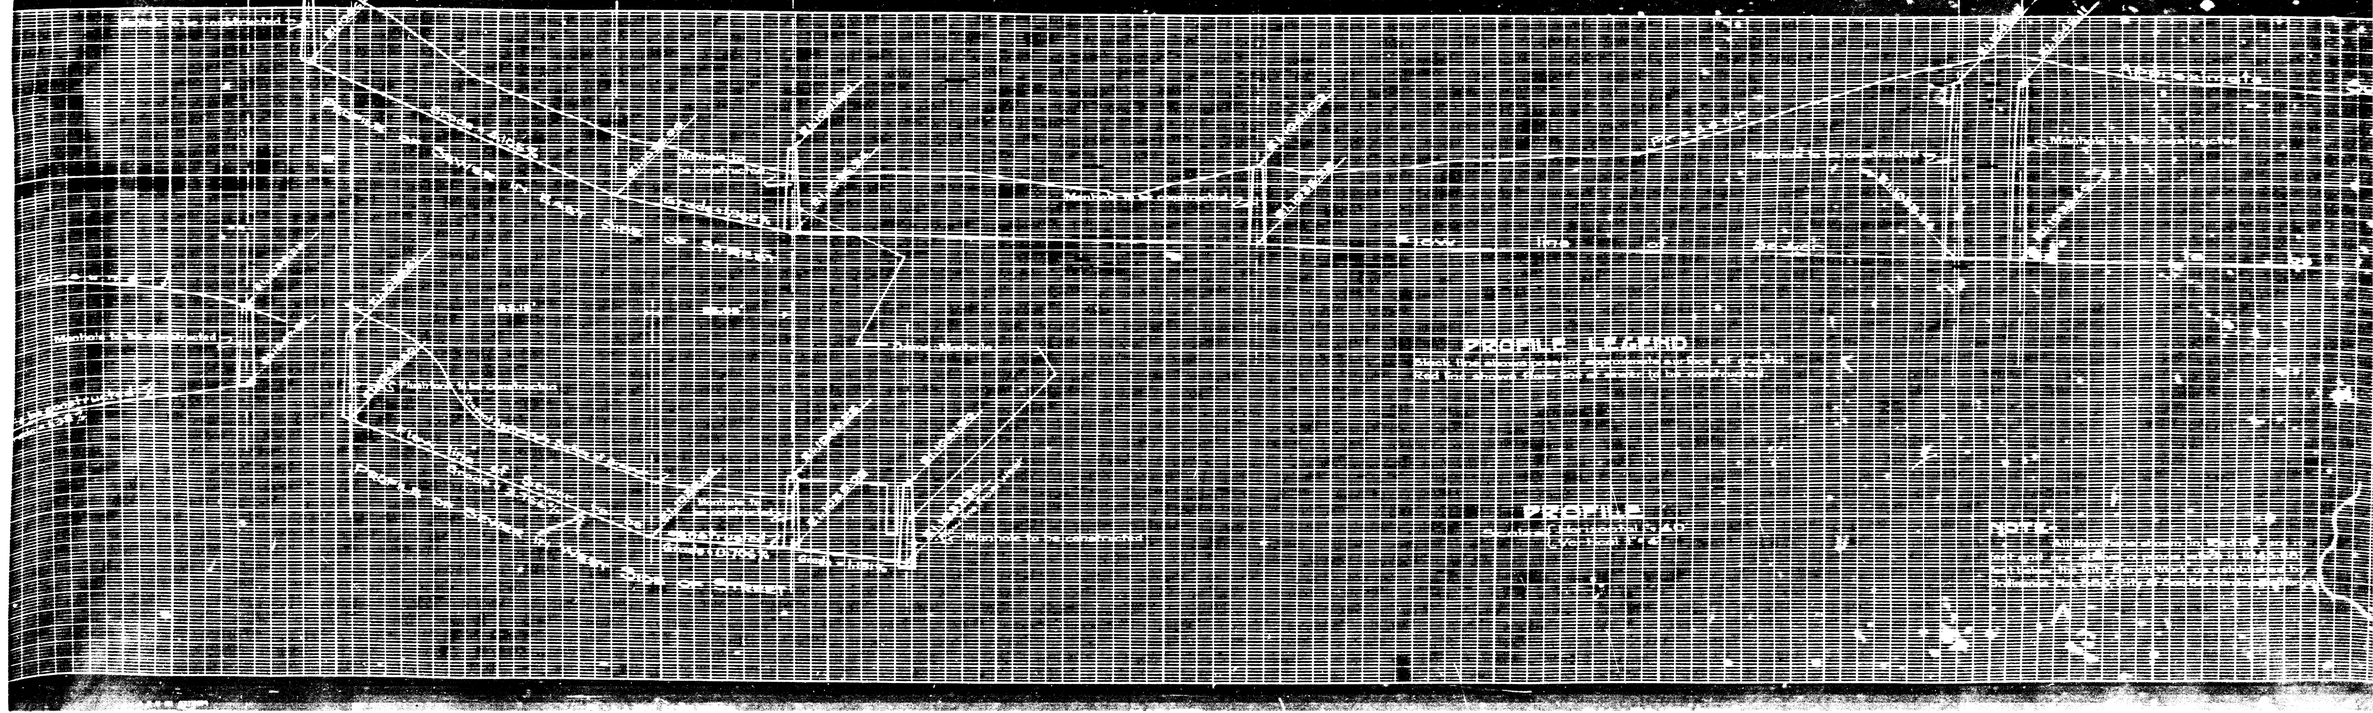
Portion of sewer as located for dip in South K Street but taken off plan.