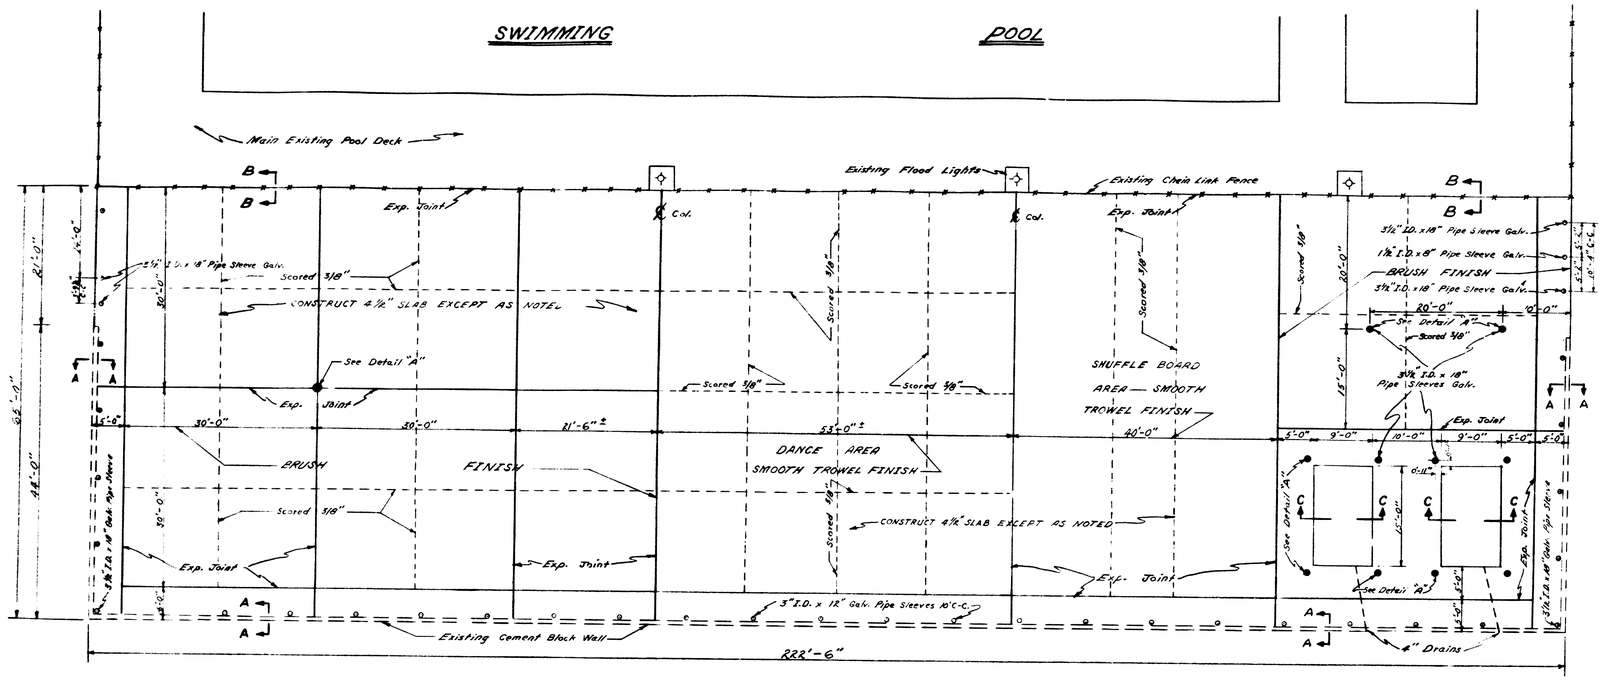

PLAN
Scale: 1"=10'

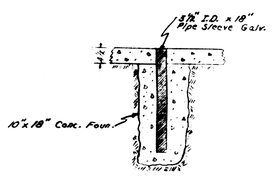

DETAIL "A"
No Scale

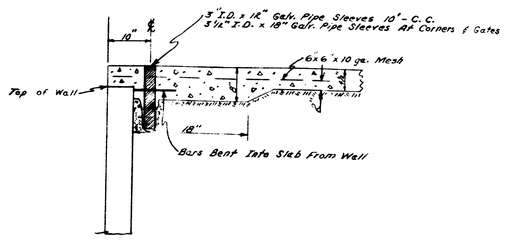

SECTION A-A
No Scale

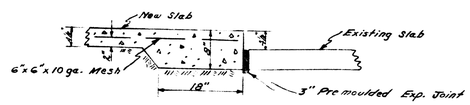

SECTION B-B
No Scale

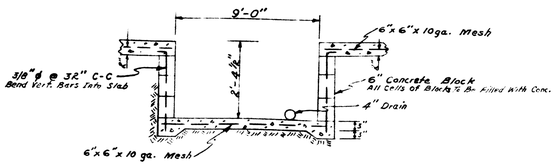

SECTION C-C
No Scale

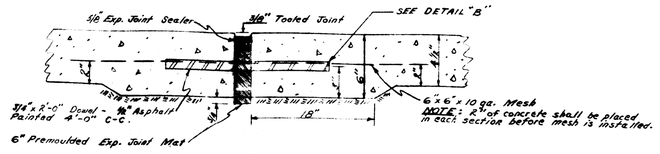

TYPICAL EXPANSION JOINT DETAIL
No Scale

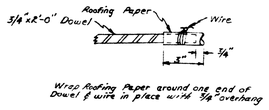

DETAIL "B"
No Scale

DEPARTMENT OF ENGINEERING
CITY OF SAN BERNARDINO

OUTDOOR YOUTH CENTER
PERRIS HILL PARK

PERMITTED BY G. A. Hutchins
APPROVED May 7, 1963
CITY ENGINEER
REGISTERED ENGINEER No. 1850

DRAWING No. 3034
Sheet 1 of 1