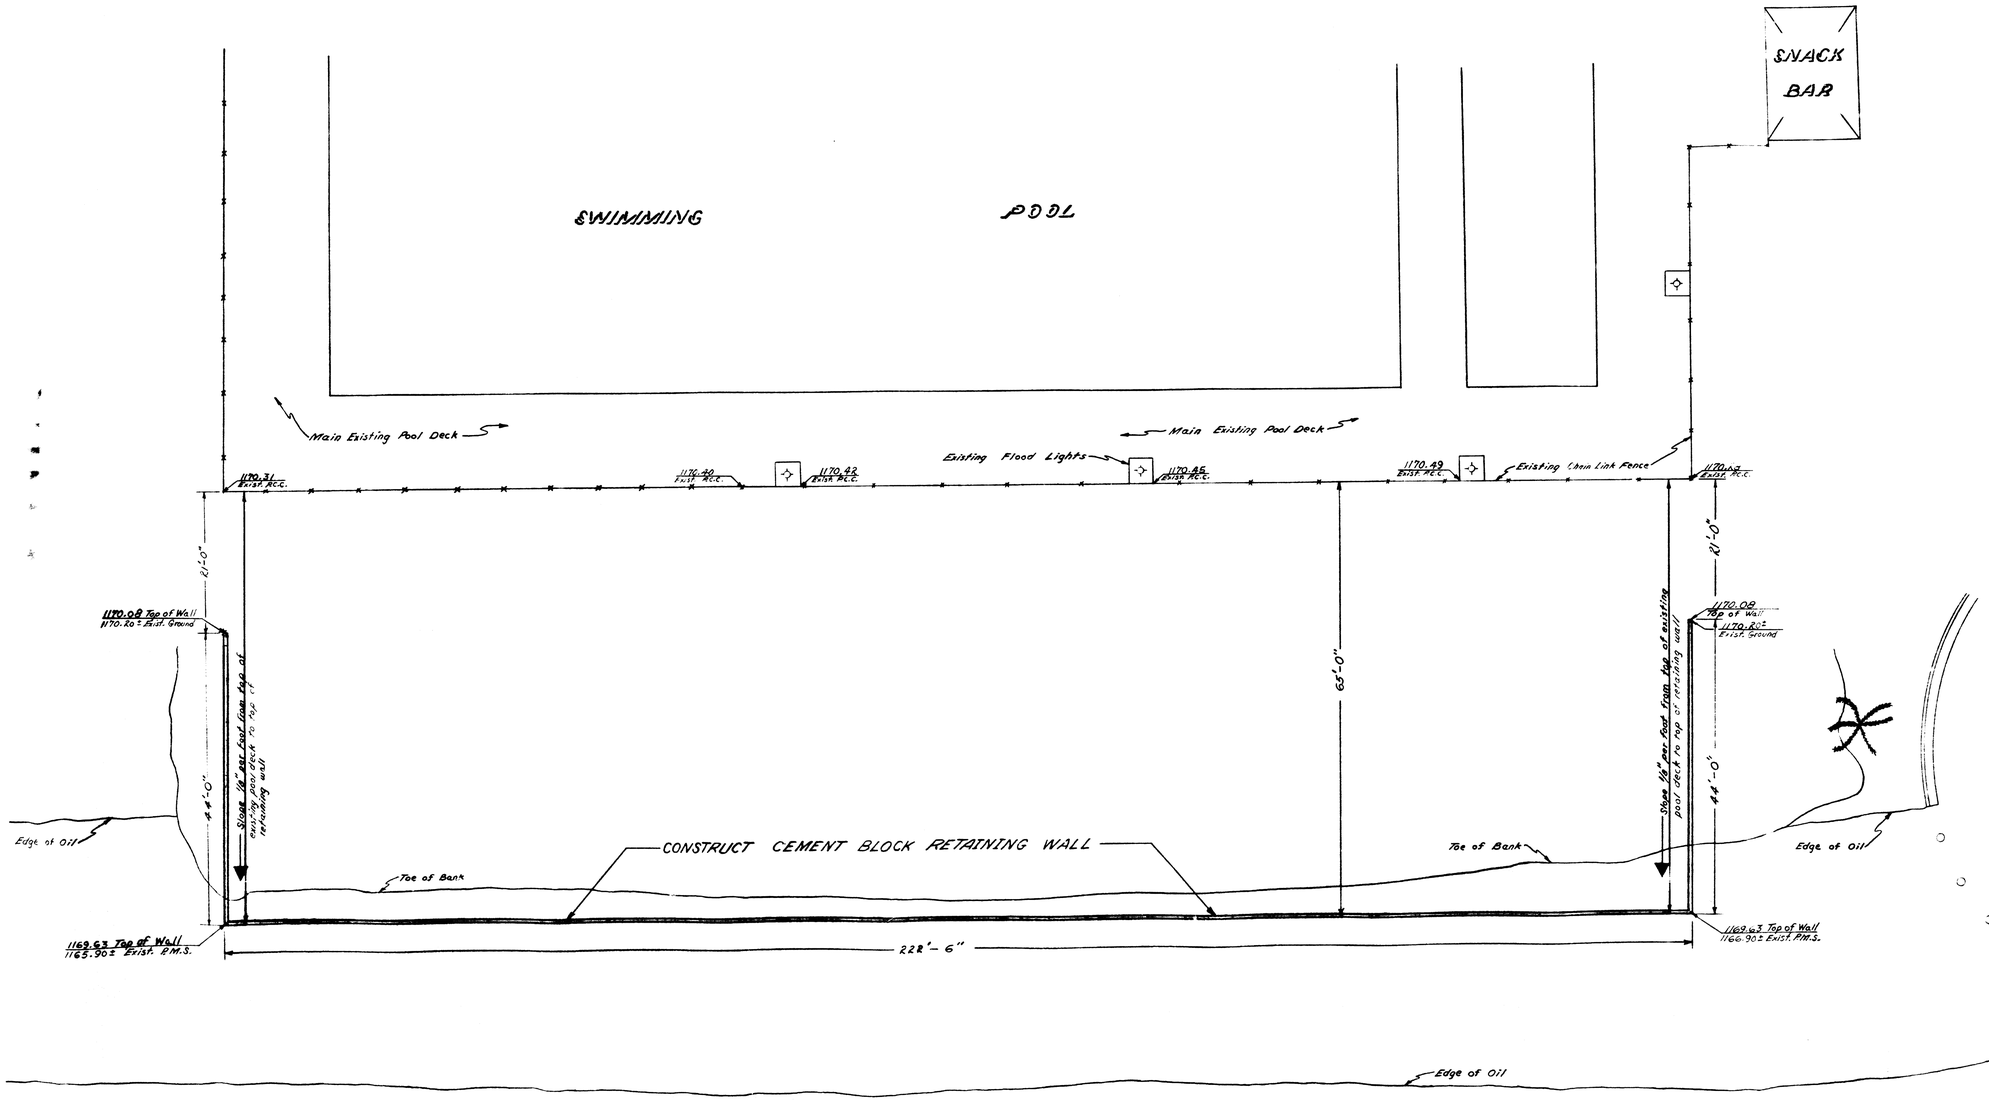

OUTDOOR YOUTH CENTER
PERRIS HILL PARK

Scale: 1"=10'

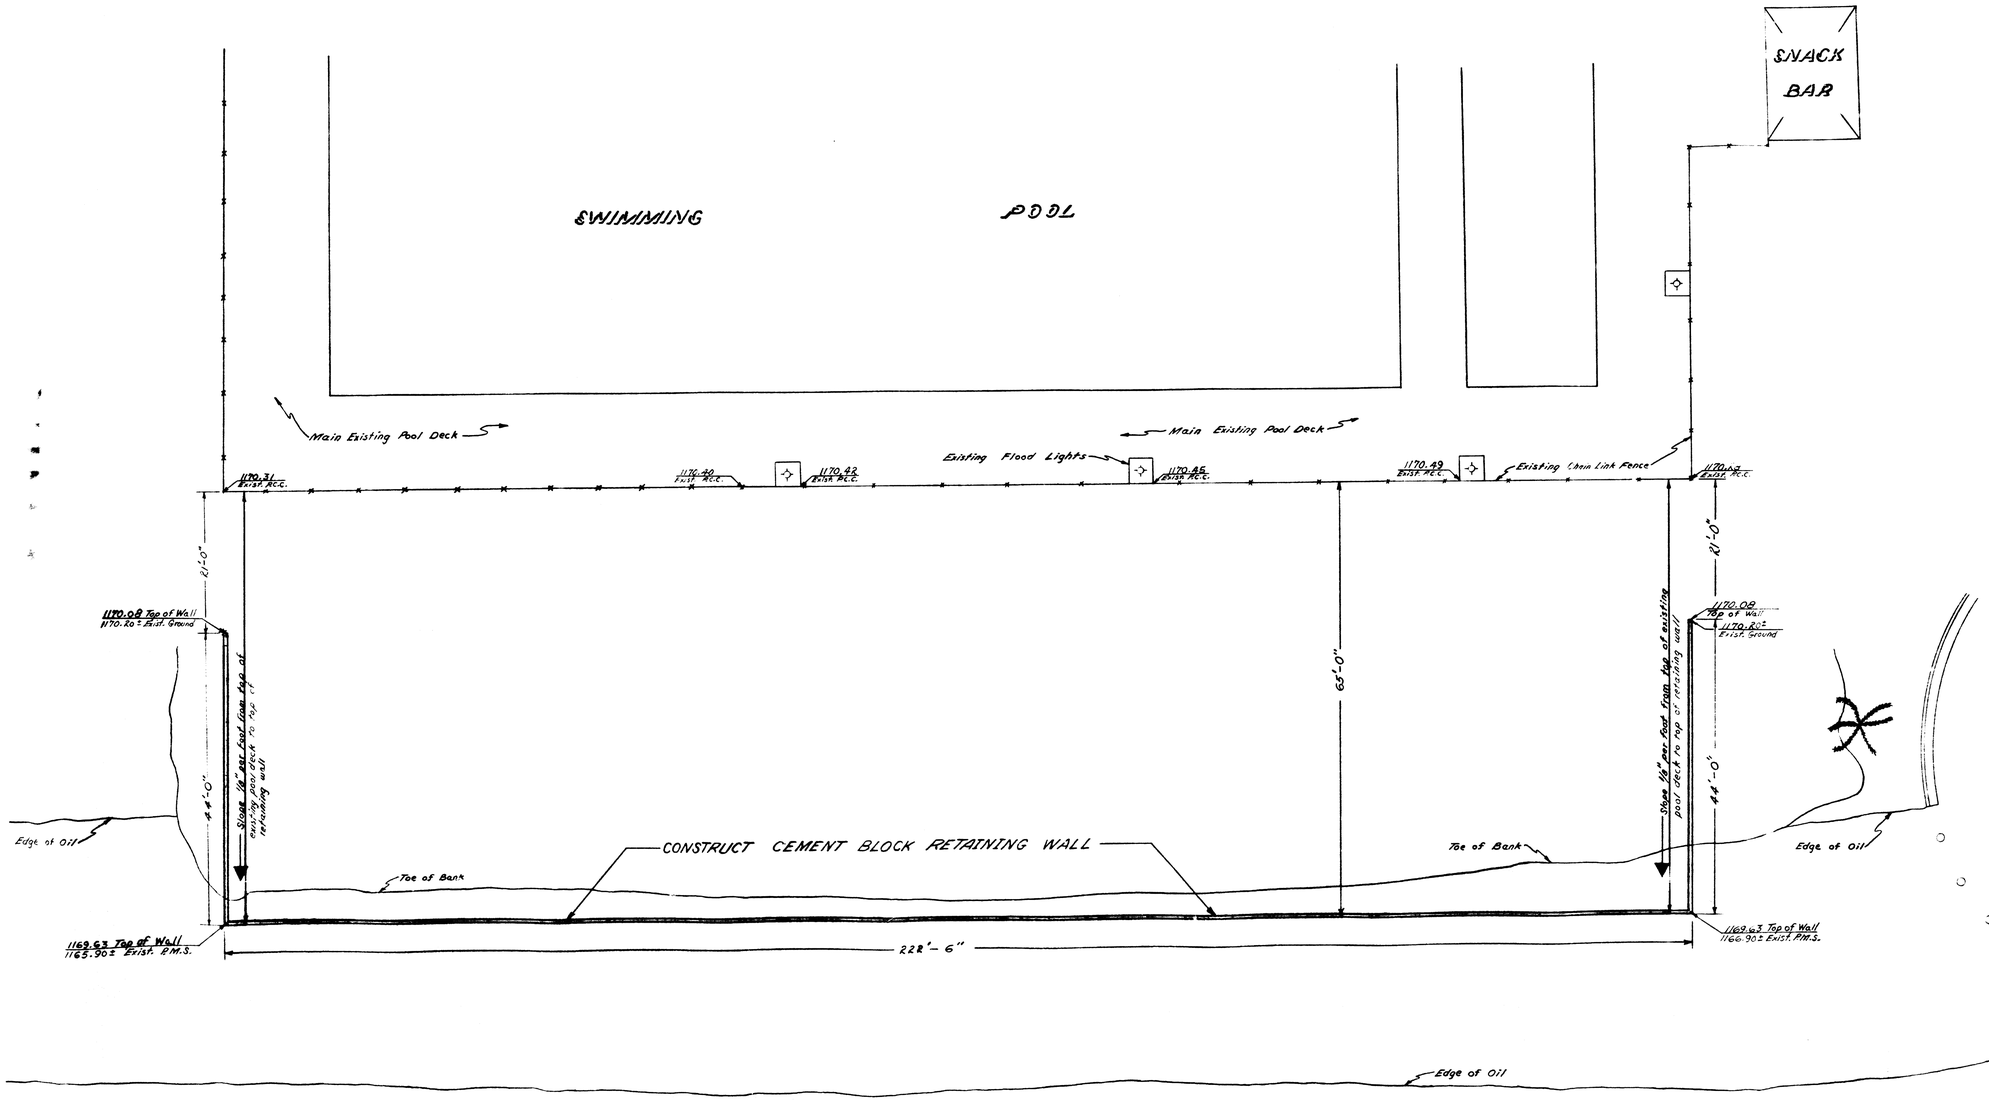

OUTDOOR YOUTH CENTER
PERRIS HILL PARK

Scale: 1"=10'