SHEET No 2

PLAN No 1053

FOR THE IMPROVEMENT OF

BROOK STREET

BETWEEN

THIRD STREET AND SECOND STREET

AND

THIRD STREET

BETWEEN

BROOK STREET AND ALLEN STREET

IN THE

CITY OF SAN BERNARDINO, CALIFORNIA.

July 1930. A.H. Lowe, City Engineer

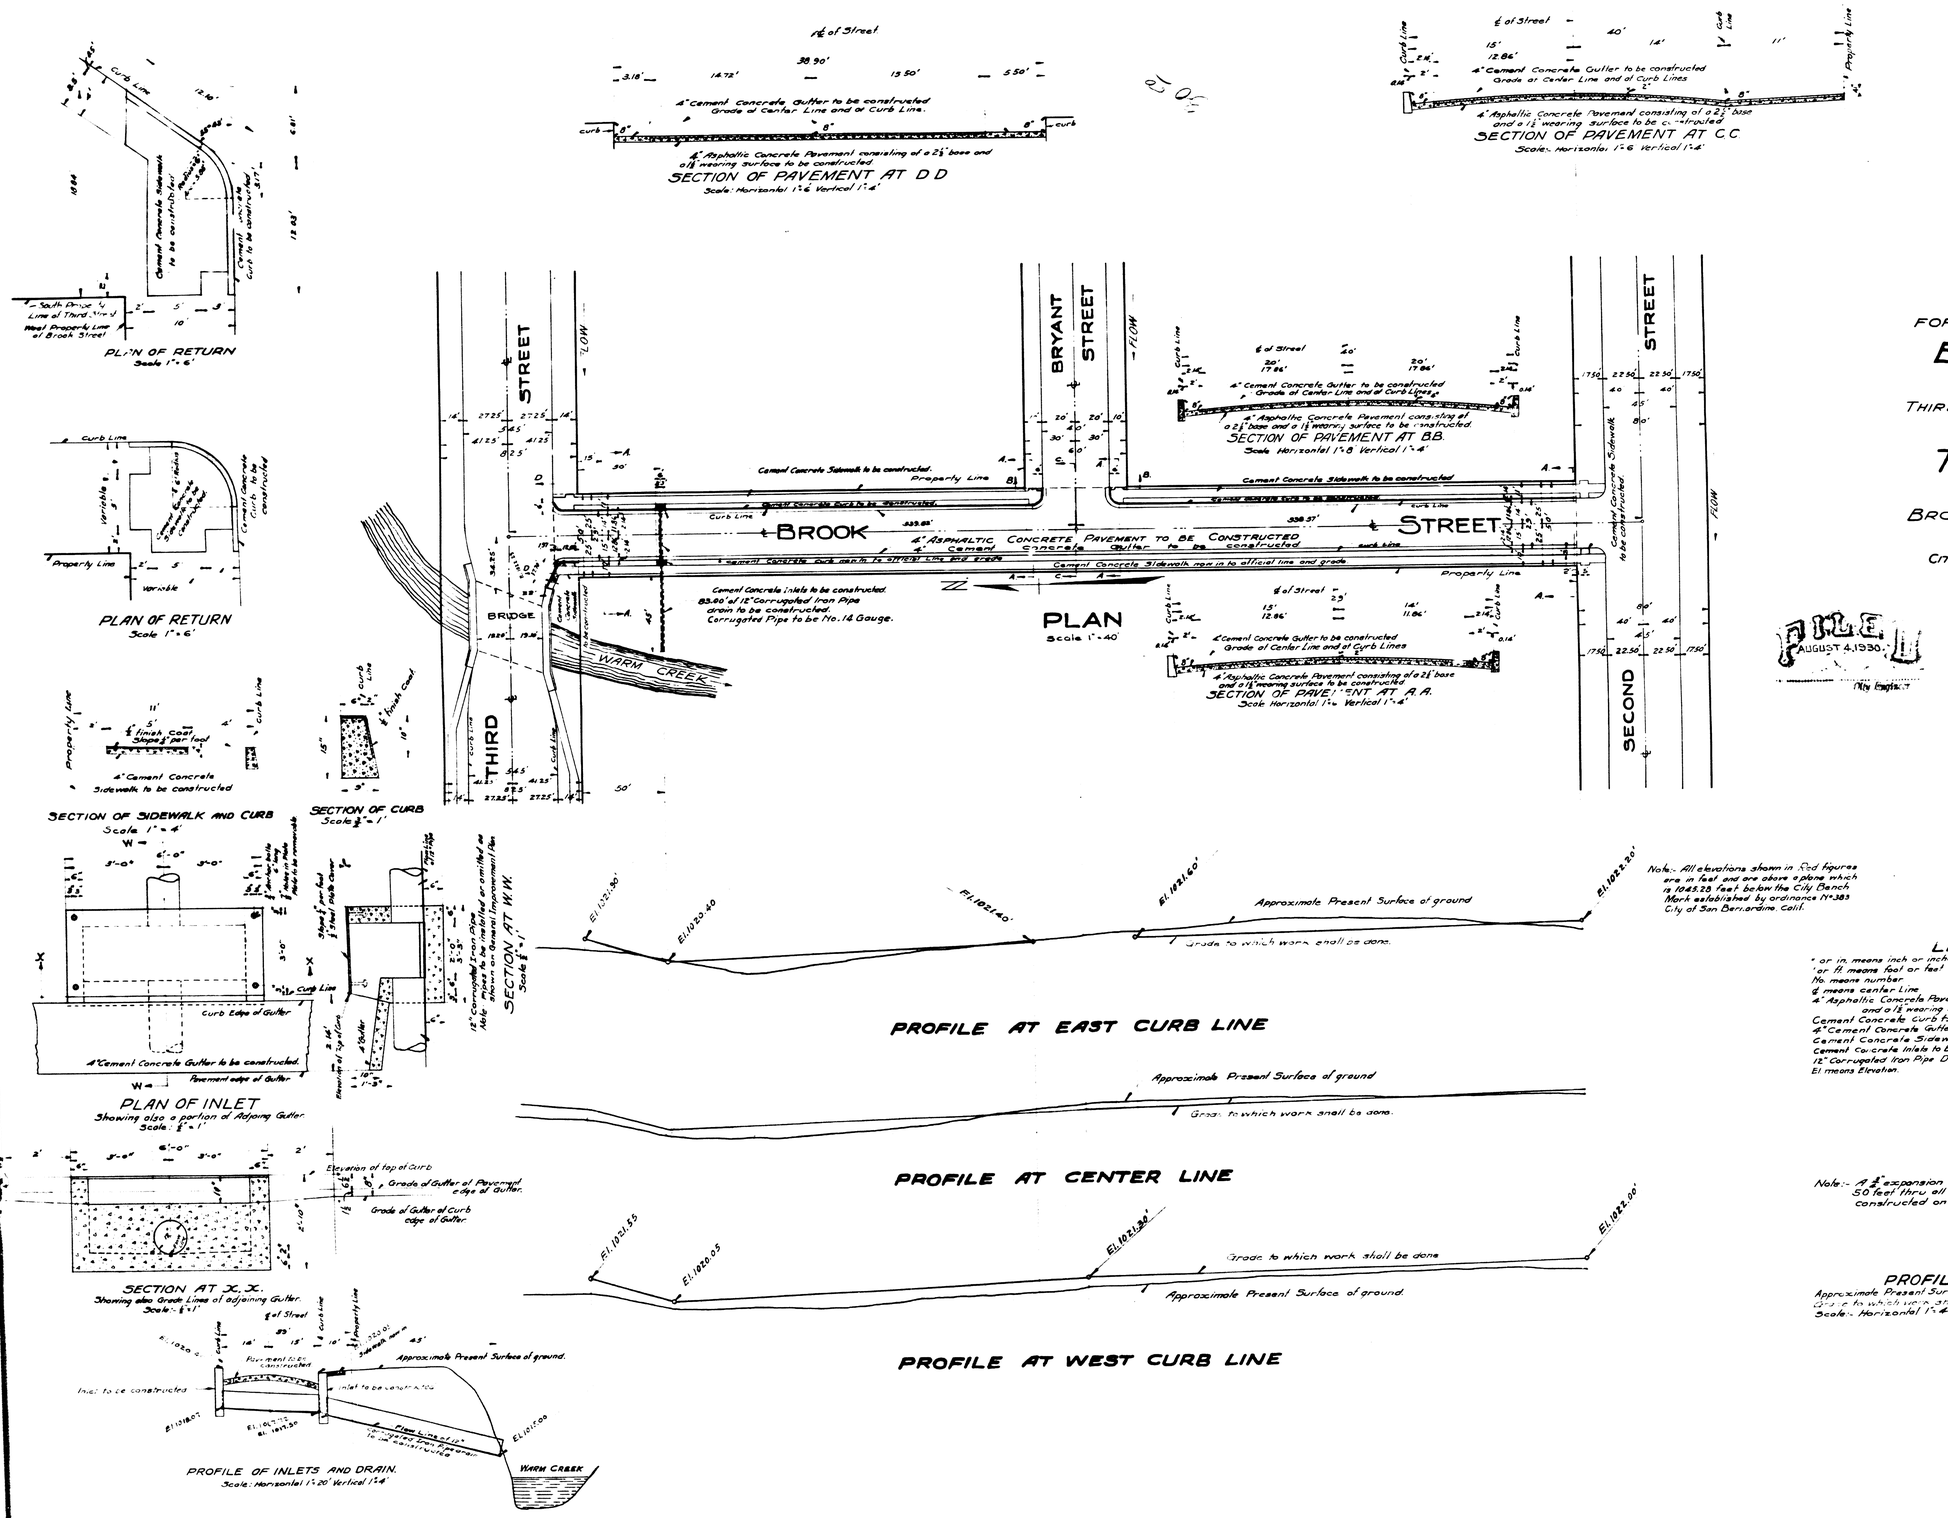

PLAN ADOPTED AUGUST 18, 1930

TITLE TO STREET

Title of the City of San Bernardino, Calif to Brook Street was given by dedication of the Deley Tract as recorded in Book 6 of Maps of Page 34 records of County Recorder San Bernardino, California

GRADE ESTABLISHED

Grade of Brook Street was established by ordinance No 390 dated 8/18/23 of the City of San Bernardino Calif.
Grade of Third Street by Ordinance No 393 dated 9/22/108

SHEET No 2

PLAN No 1053

FOR THE IMPROVEMENT OF

BROOK STREET

BETWEEN

THIRD STREET AND SECOND STREET

AND

THIRD STREET

BETWEEN

BROOK STREET AND ALLEN STREET

IN THE

CITY OF SAN BERNARDINO, CALIFORNIA.

July 1930. A.H. Lowe, City Engineer

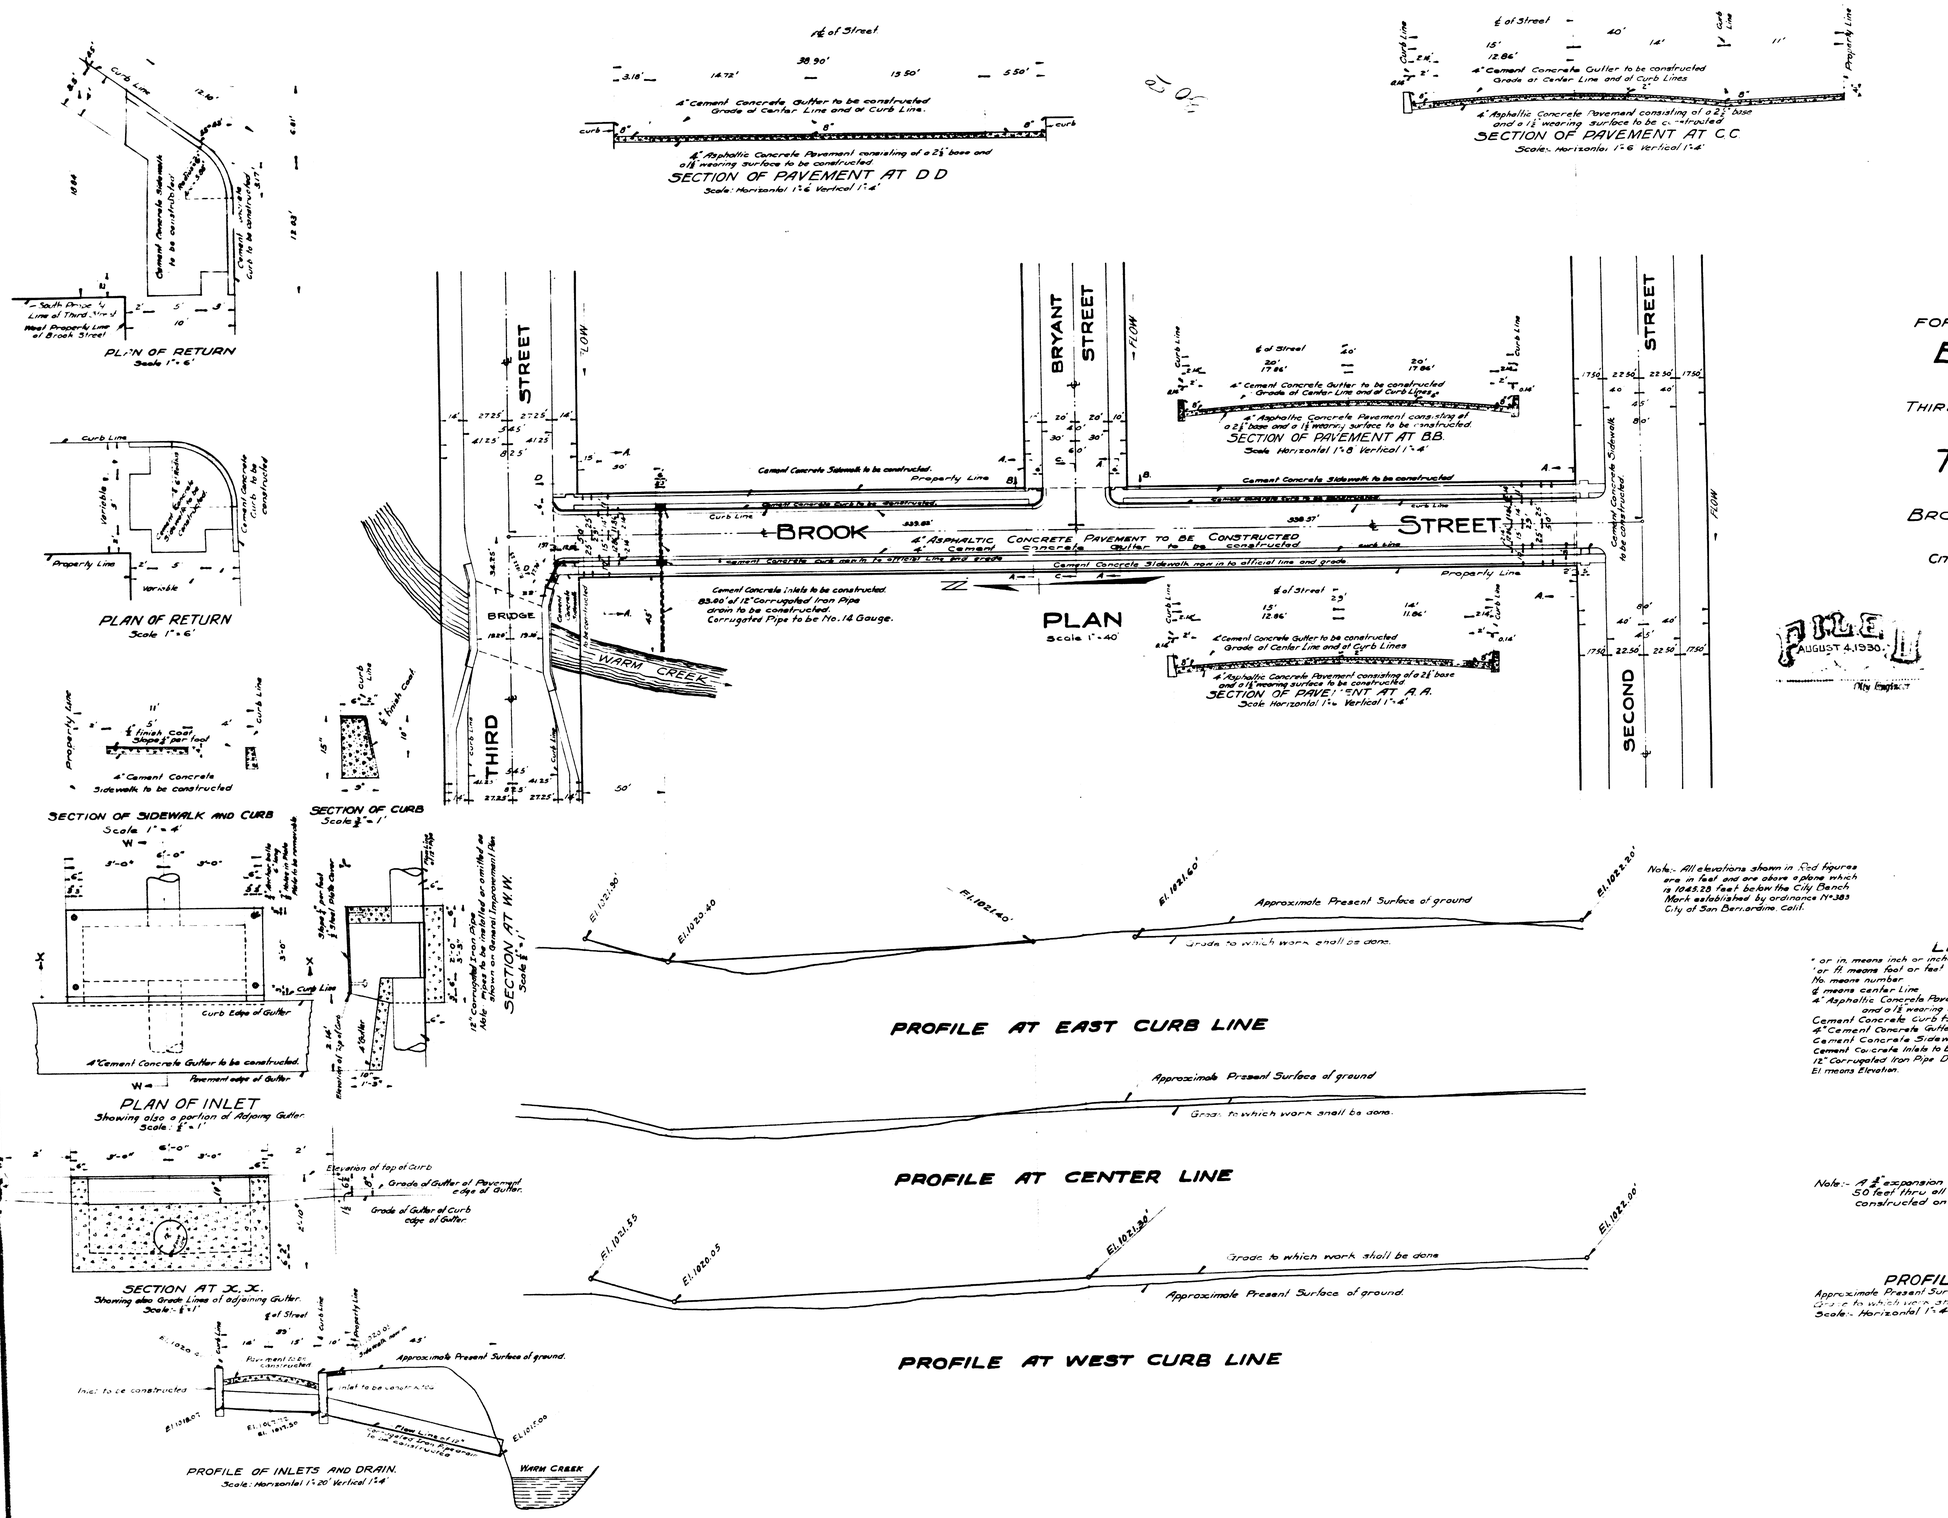

PLAN ADOPTED AUGUST 18, 1930

TITLE TO STREET

Title of the City of San Bernardino, Calif to Brook Street was given by dedication of the Deley Tract as recorded in Book 6 of Maps of Page 34 records of County Recorder San Bernardino, California

GRADE ESTABLISHED

Grade of Brook Street was established by ordinance No 390 dated 8/18/23 of the City of San Bernardino Calif.
Grade of Third Street by Ordinance No 393 dated 9/22/108