PLAN

FOR THE IMPROVEMENT OF

COURT STREET

BETWEEN

ARROWHEAD AVENUE AND D STREET

IN THE

CITY OF SAN BERNARDINO CALIF.

Jan. 1928.

W. P. Burritt
City Engr.

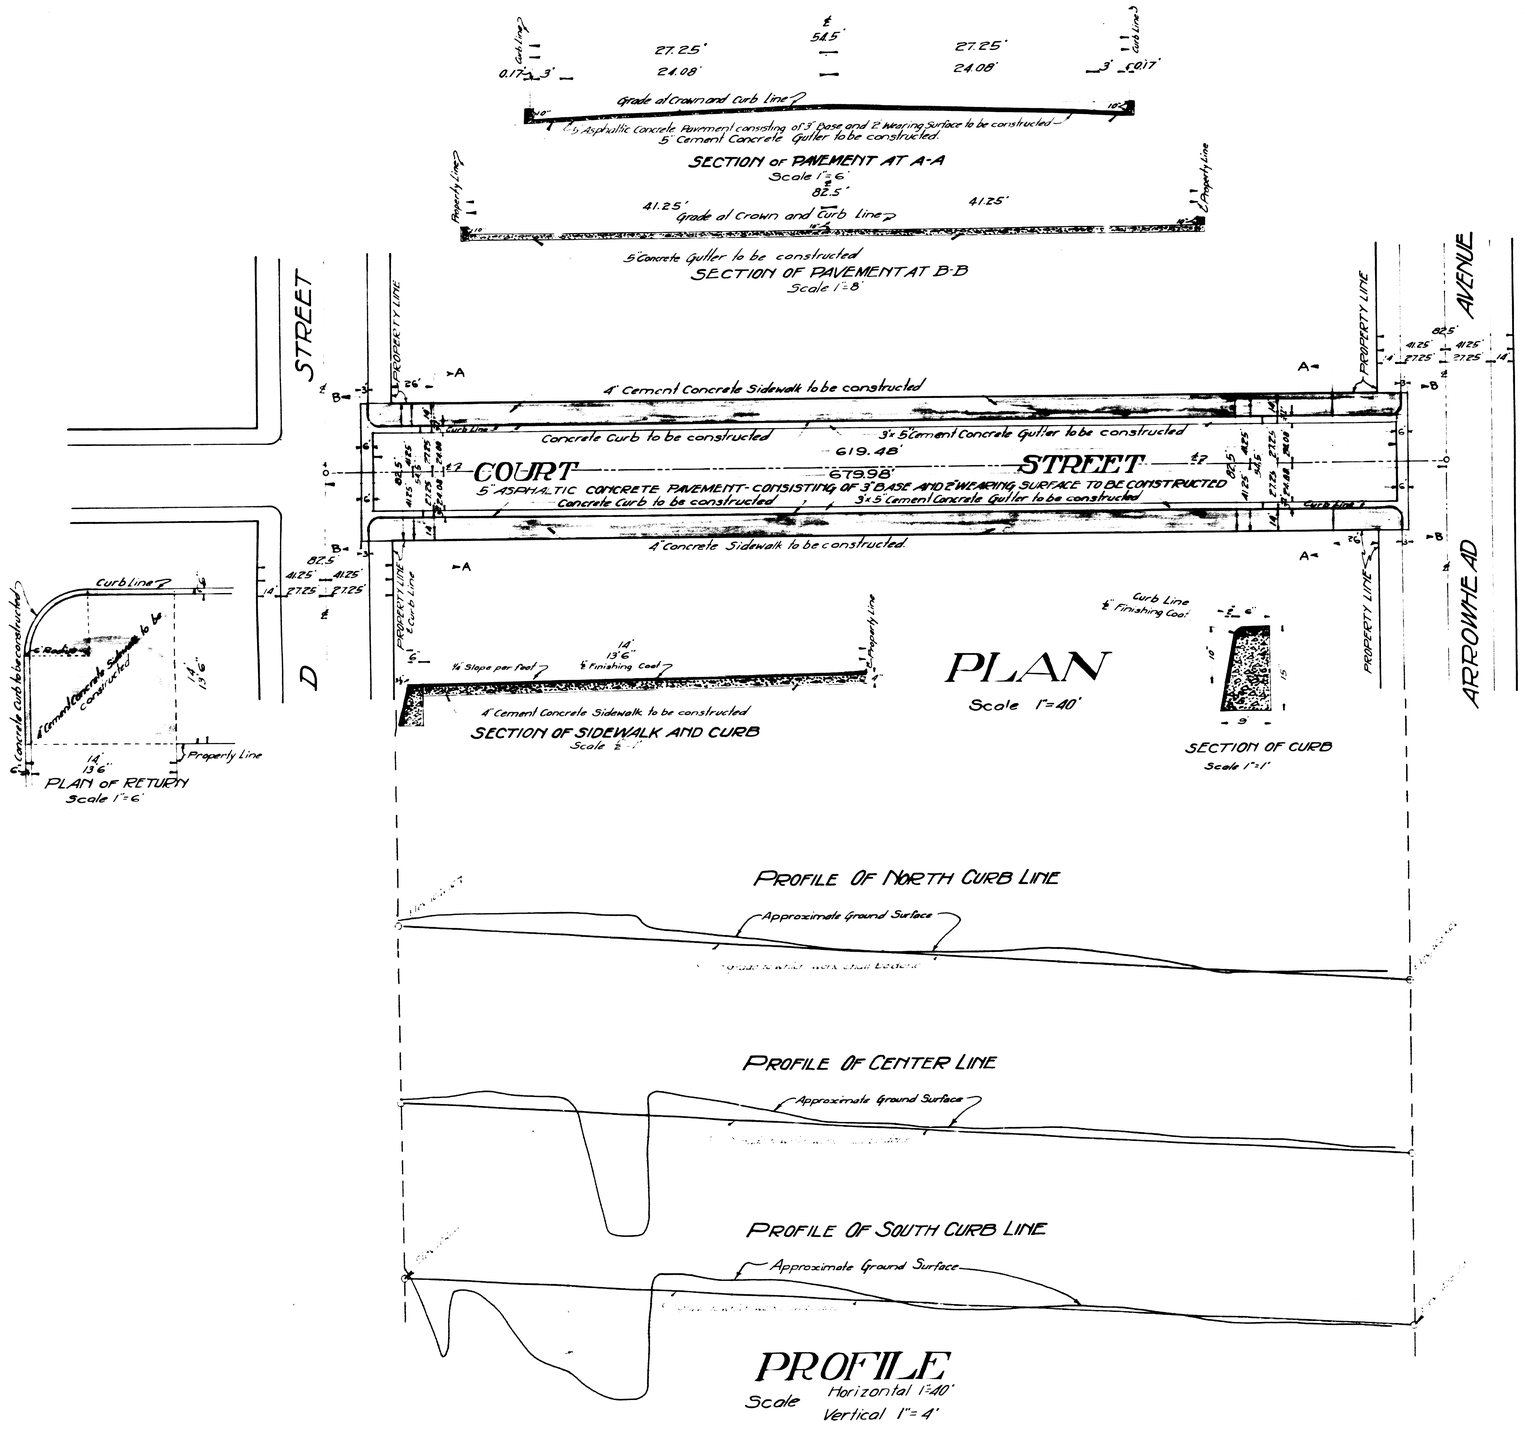

LEGEND

"or in. means inch or inches
'or ft. means ft. or feet
Elev. means Elevation
℄ means Center Line
5" Asphaltic Concrete Pavement to be constructed shown thus on Plan — in Section thus
5" Cement Concrete Gutter to be constructed shown thus on Plan — in Section thus
4" Cement Concrete Sidewalk to be constructed shown thus on Plan — in Section thus
Concrete Curb to be constructed shown on Plan thus — in Section thus

PROFILE LEGEND

Black line shows Approximate Ground Surface

Note:
All elevations shown in this figures are in feet and above a plane which is 1045.28 ft. below the City Bench Mark as established by Ordinance No. 383 City of San Bernardino, Calif.

Note:
1/4" Expansion Joints to be placed at Property Lines and every 50 ft. thereafter, in Sidewalk, Curb and Gutter.