PART NO. 1

PLAN No. 932

FOR THE IMPROVEMENT OF

REECE STREET

BETWEEN

THE WEST LINE OF MT. VERNON AVENUE

AND

A LINE 614.55 FEET WEST THEREOF

IN THE

CITY OF SAN BERNARDINO, CALIFORNIA.

March 1927

C.E. Johnson
City Engineer

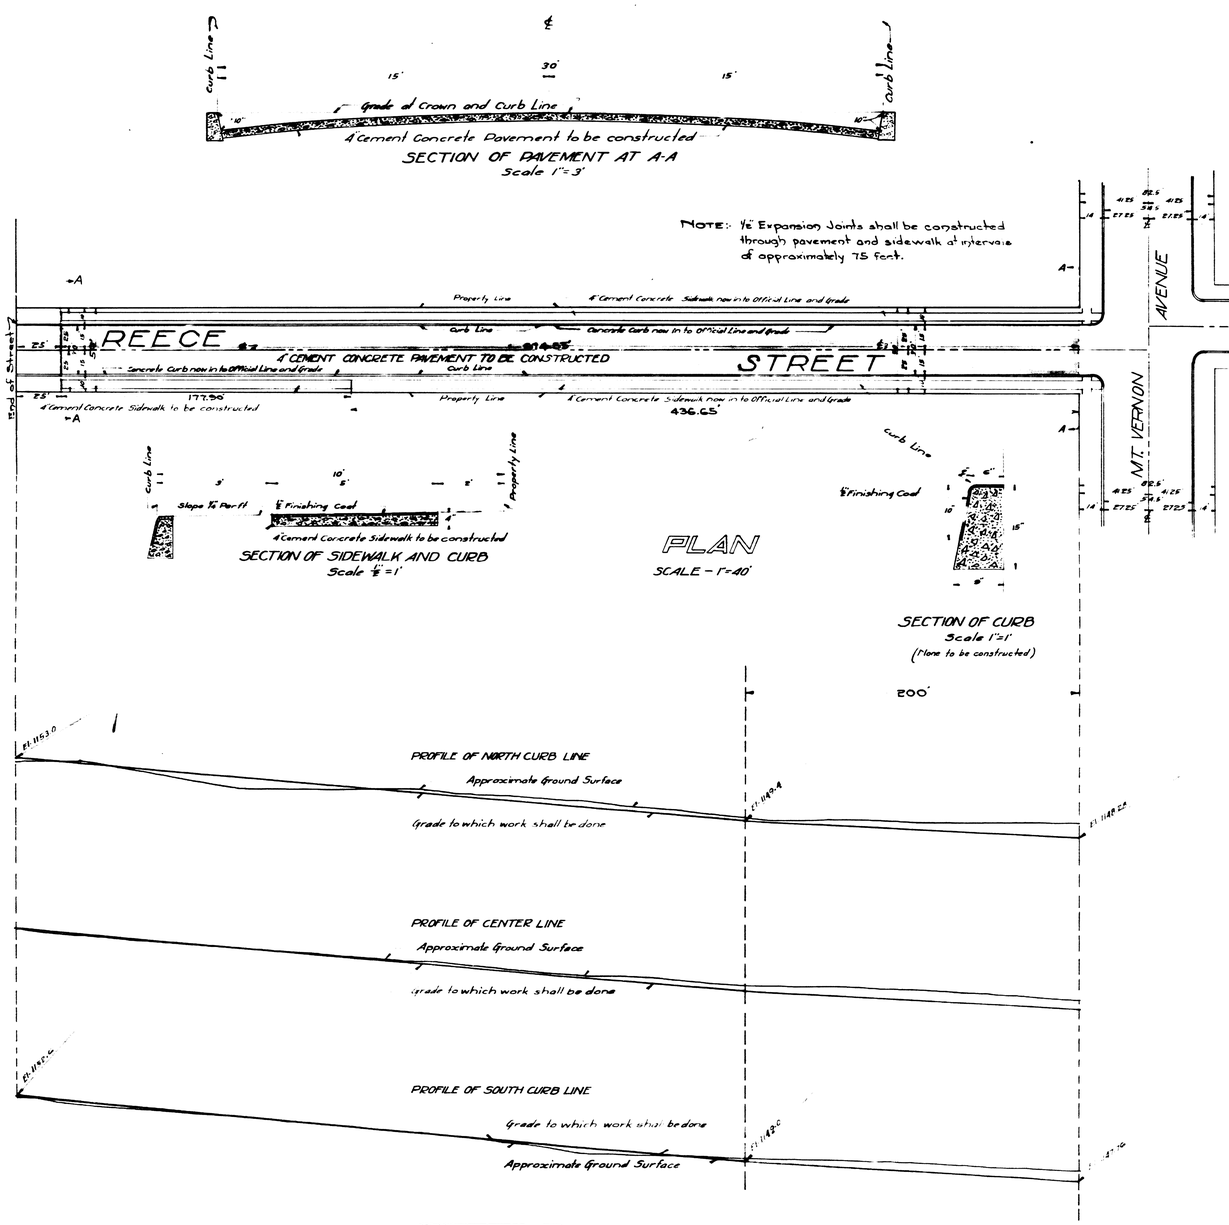

PROFILE

Black Line shows Approximate Ground Surface
Red Line shows Grade to which work shall be done

Scale Horizontal 1"=40'
Vertical - 1"=4'

FILED

LEGEND

" or in. means inch or inches
' or ft. means foot or feet
El. means Elevation
No. means Number
℄ means Center Line
4" Cement Concrete Pavement to be constructed shown thus on Plan. ..... in Section thus
4" Cement Concrete Sidewalk to be constructed shown thus on Plan. ..... in Section thus

Concrete Sidewalk now in to Official Line and Grade shown thus on Plan.....
Concrete Curb now in to Official Line and Grade shown thus on Plan.....

TITLE TO STREET

Title to REECE STREET is by Dedication as a portion of the Howard and Hays Subdivision as Recorded in Book 28 of Maps, page 23 Records of San Bernardino County, California.

GRADE ORDINANCE

Grade of Reece Street established Mar. 2, 1925 Ordinance No. 1168.

Note: All elevations shown in Red ink are in feet and above a datum which is 1065.28 feet below the City Bench Mark as established by Ordinance No. 383 of the City of San Bernardino, California.

PLAN ADOPTED - April 11, 1927.