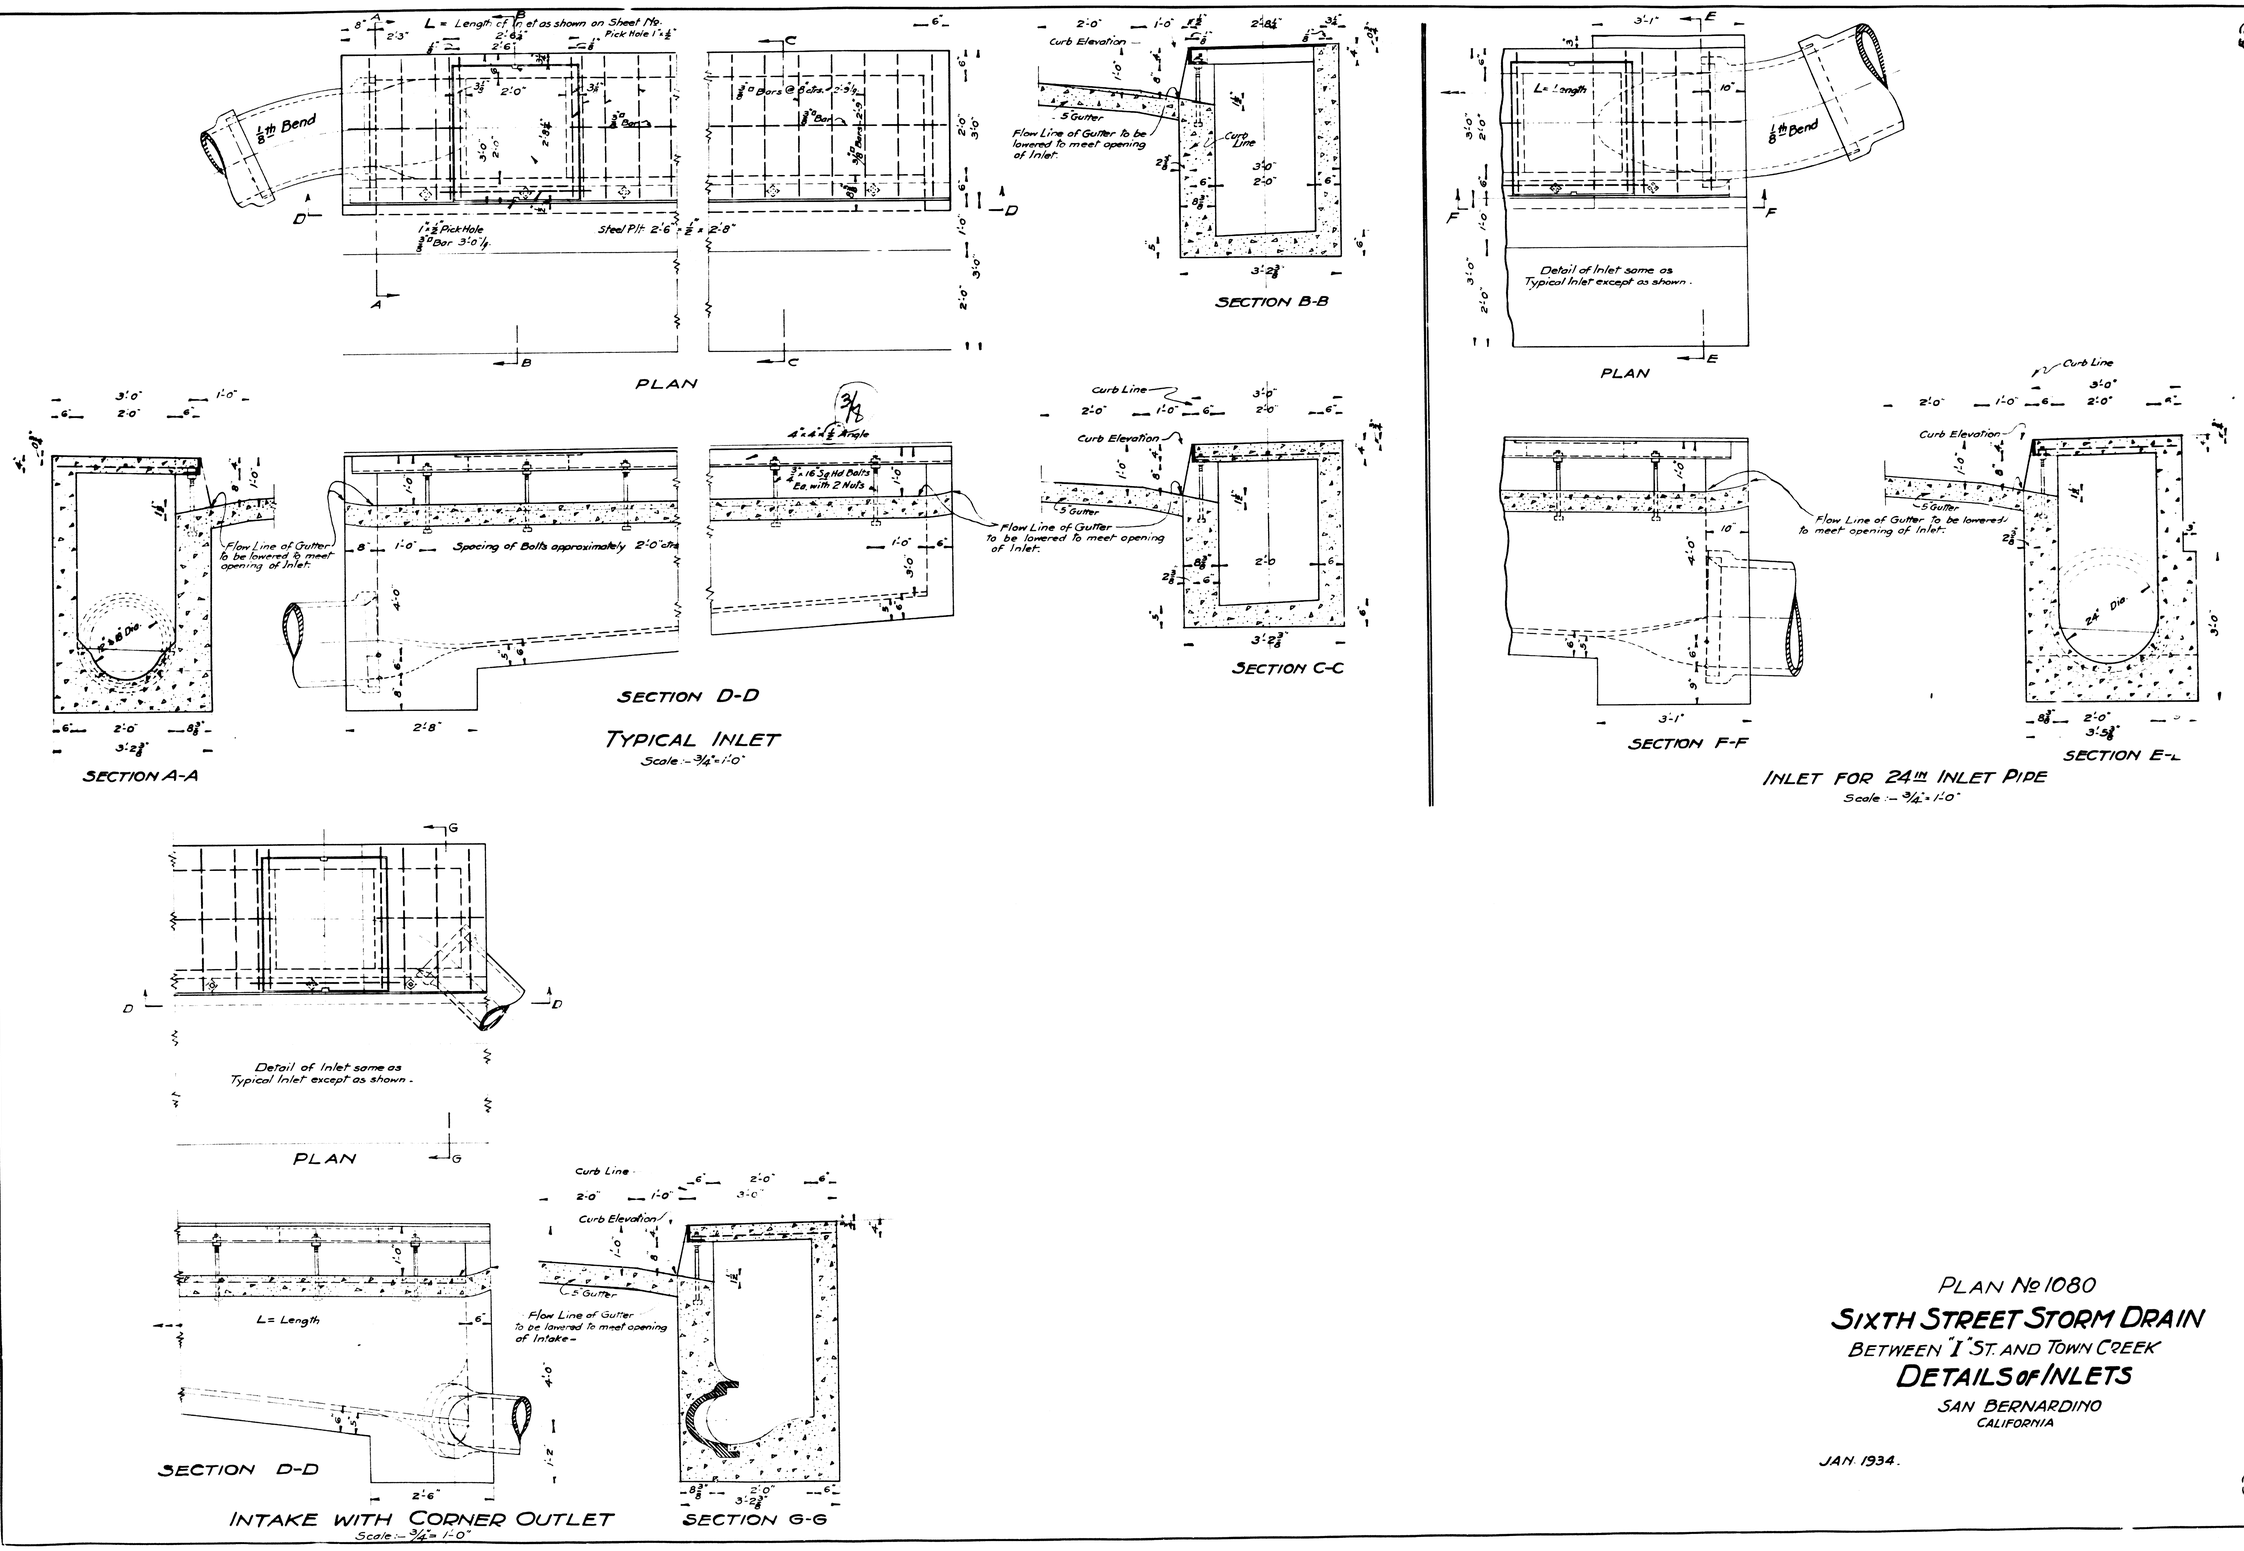

PLAN No 1080

SIXTH STREET STORM DRAIN

BETWEEN "I" ST. AND TOWN CREEK

DETAILS OF INLETS

SAN BERNARDINO
CALIFORNIA

JAN. 1934.