DRAIN FOR PLUNGE

MAY 4 1946 N.S.A.

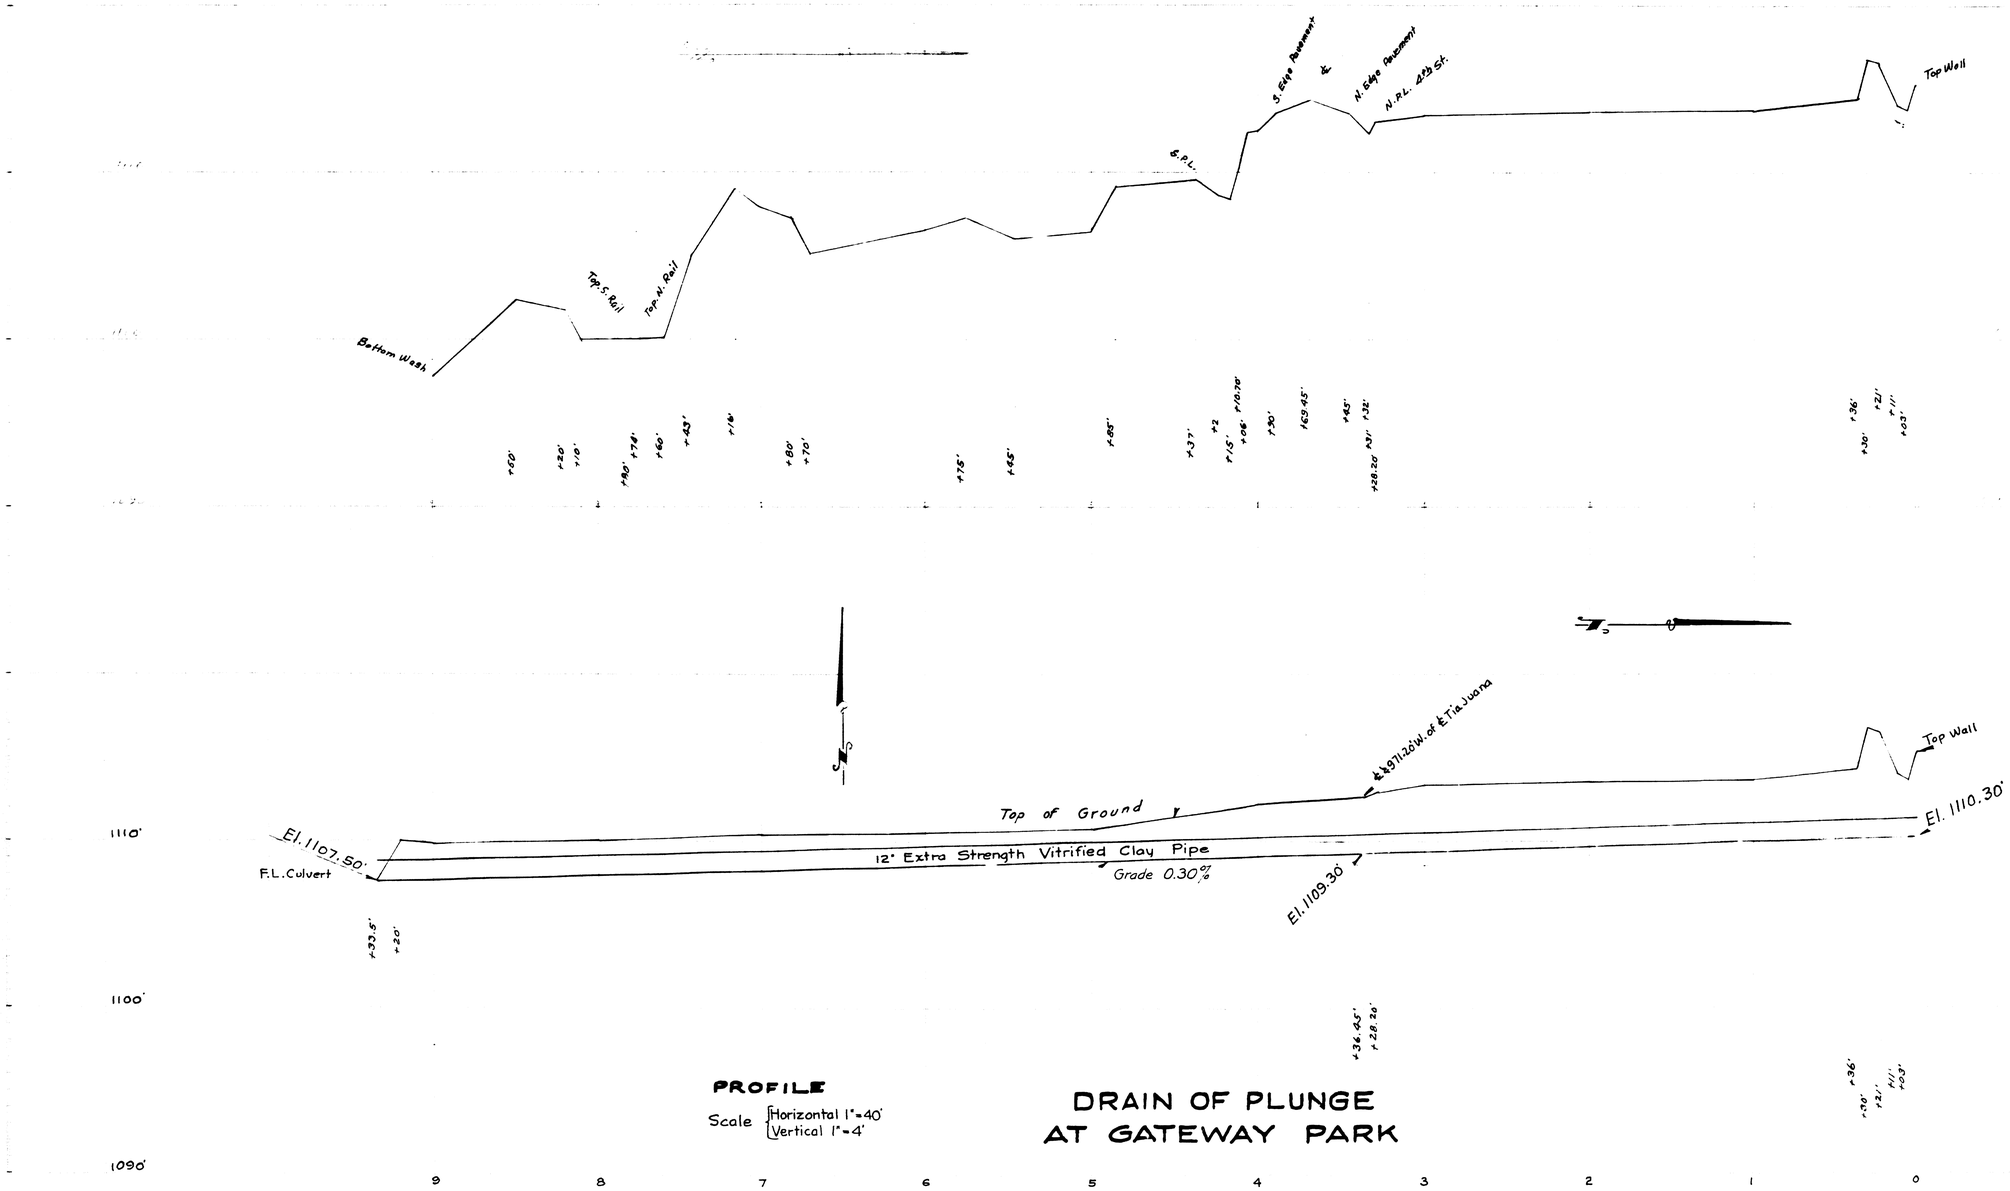

PROFILE

Scale { Horizontal 1" = 40'
Vertical 1" = 4'

DRAIN OF PLUNGE AT GATEWAY PARK

Gateway Park, Drain of Plunge

E3/4