Ph. lot 15
Blk 4 S RSD

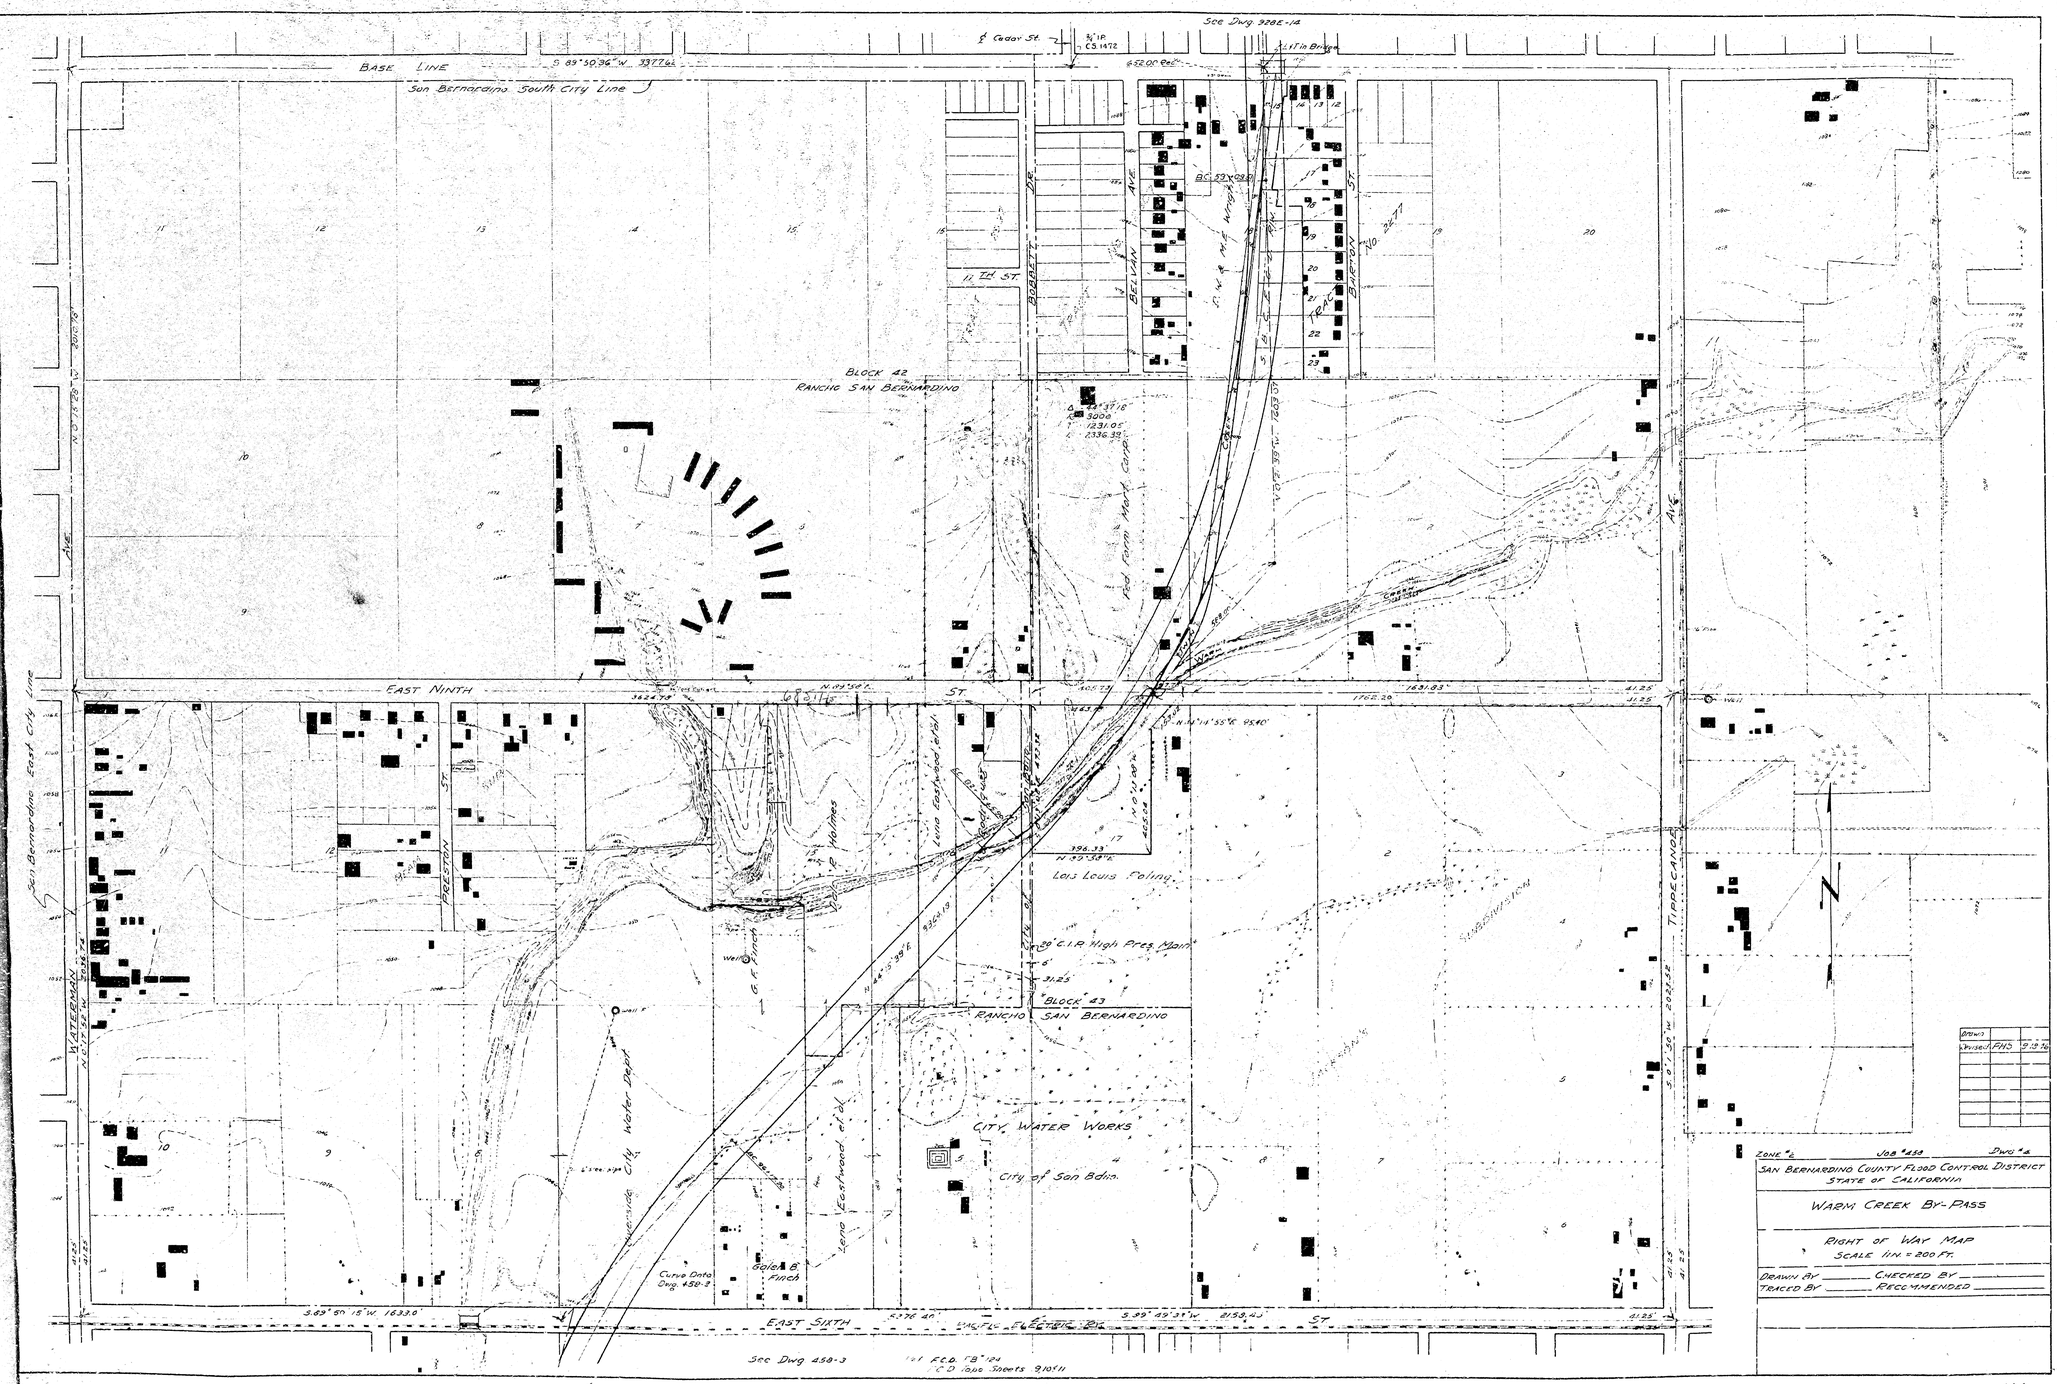

Bonnie Oehls

14A

Ph. lot 15
Blk 4 S RSD

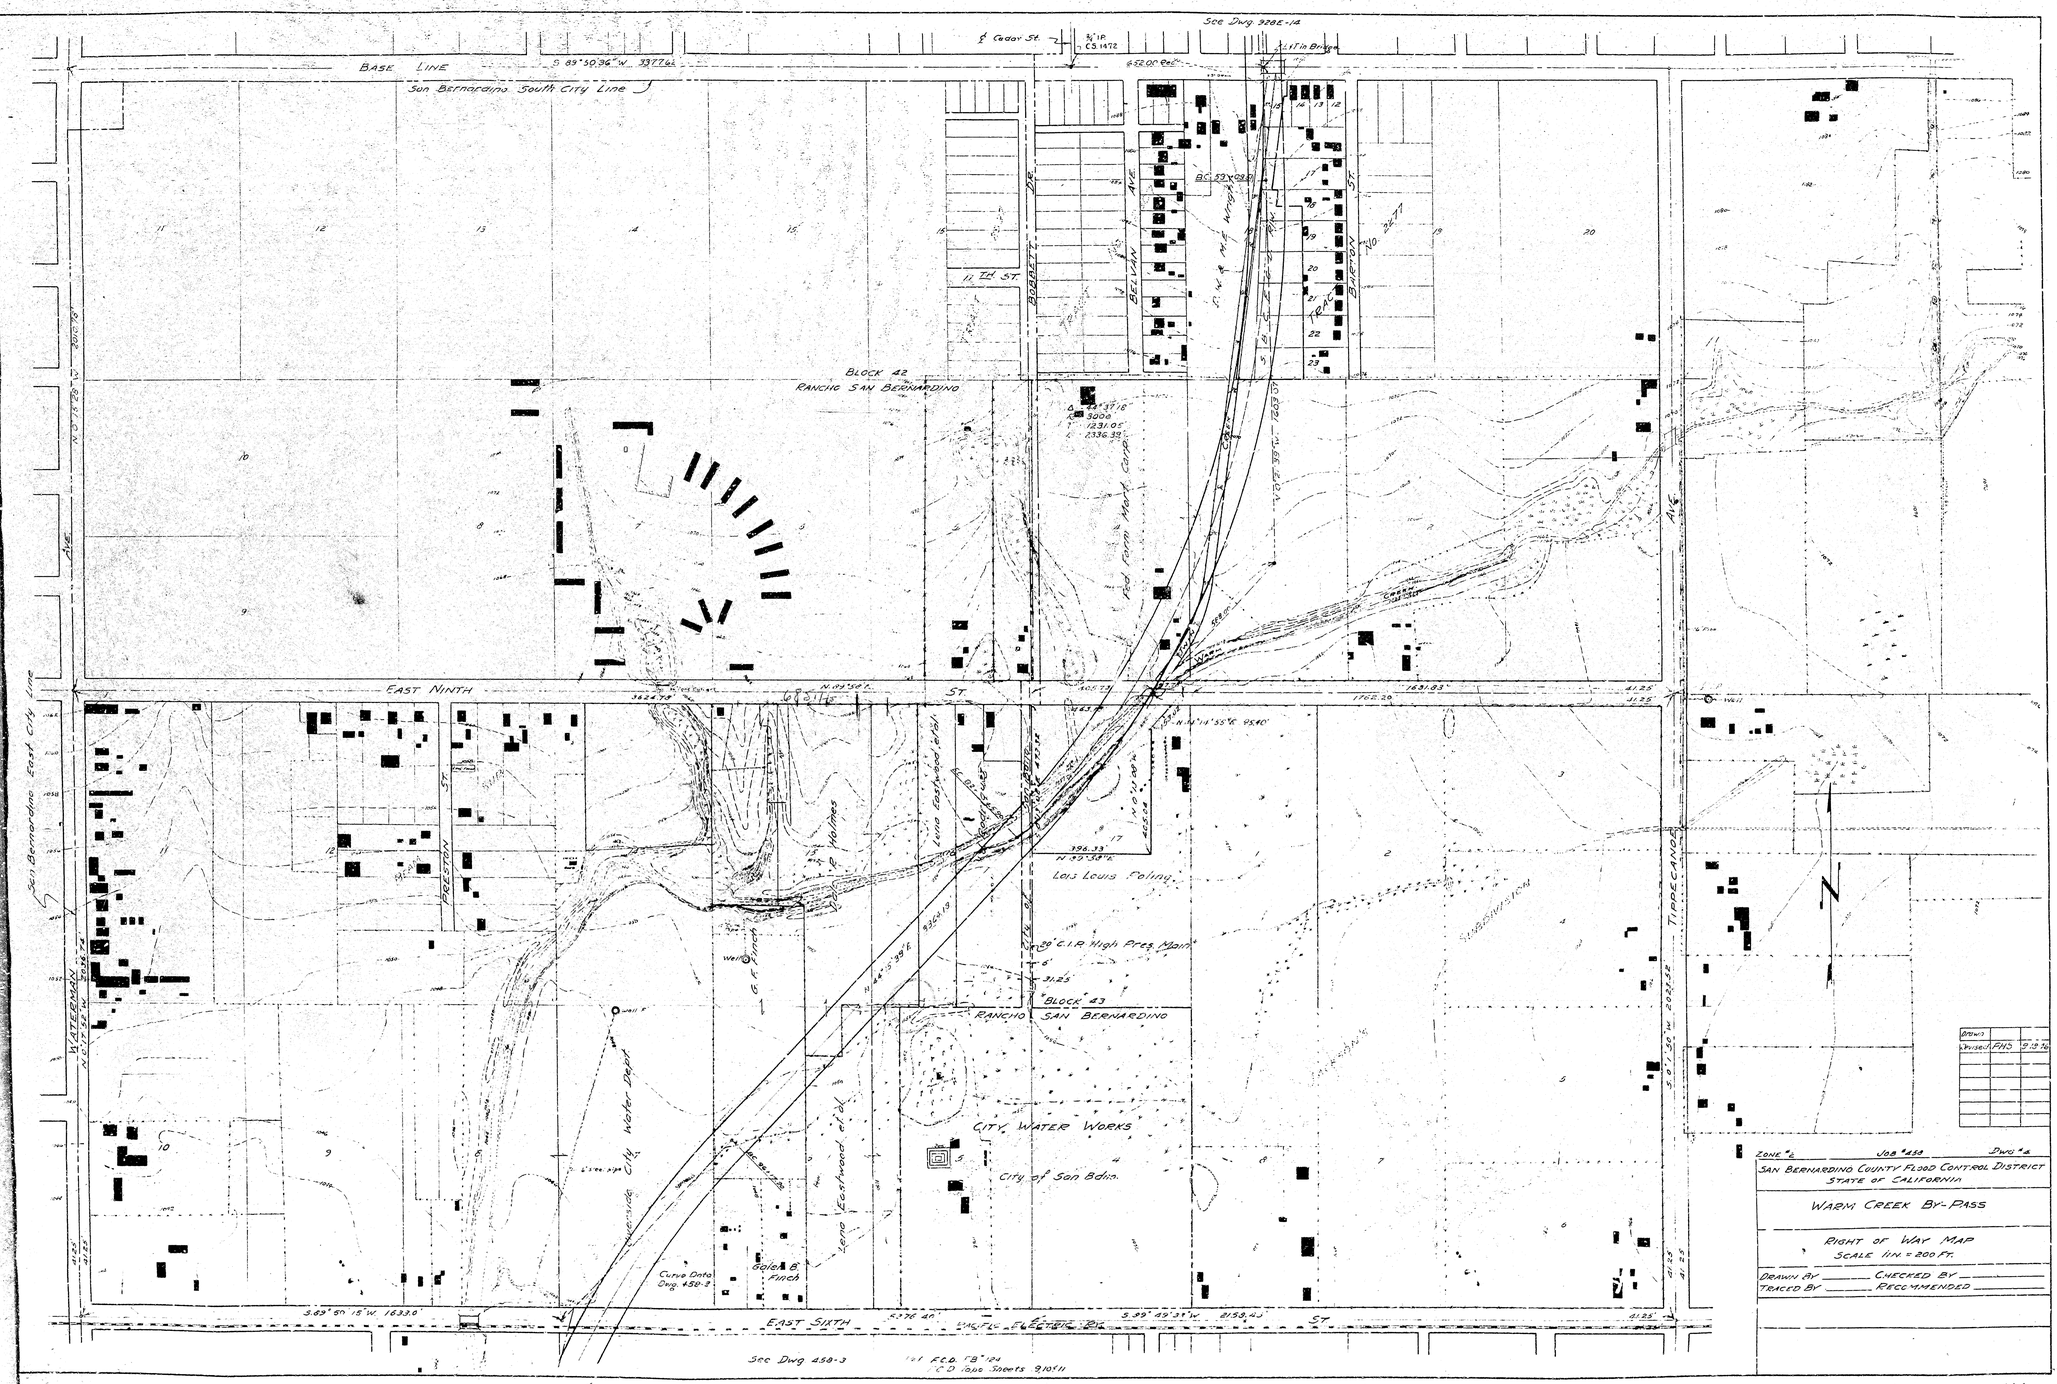

Bonnie Oehls

14A