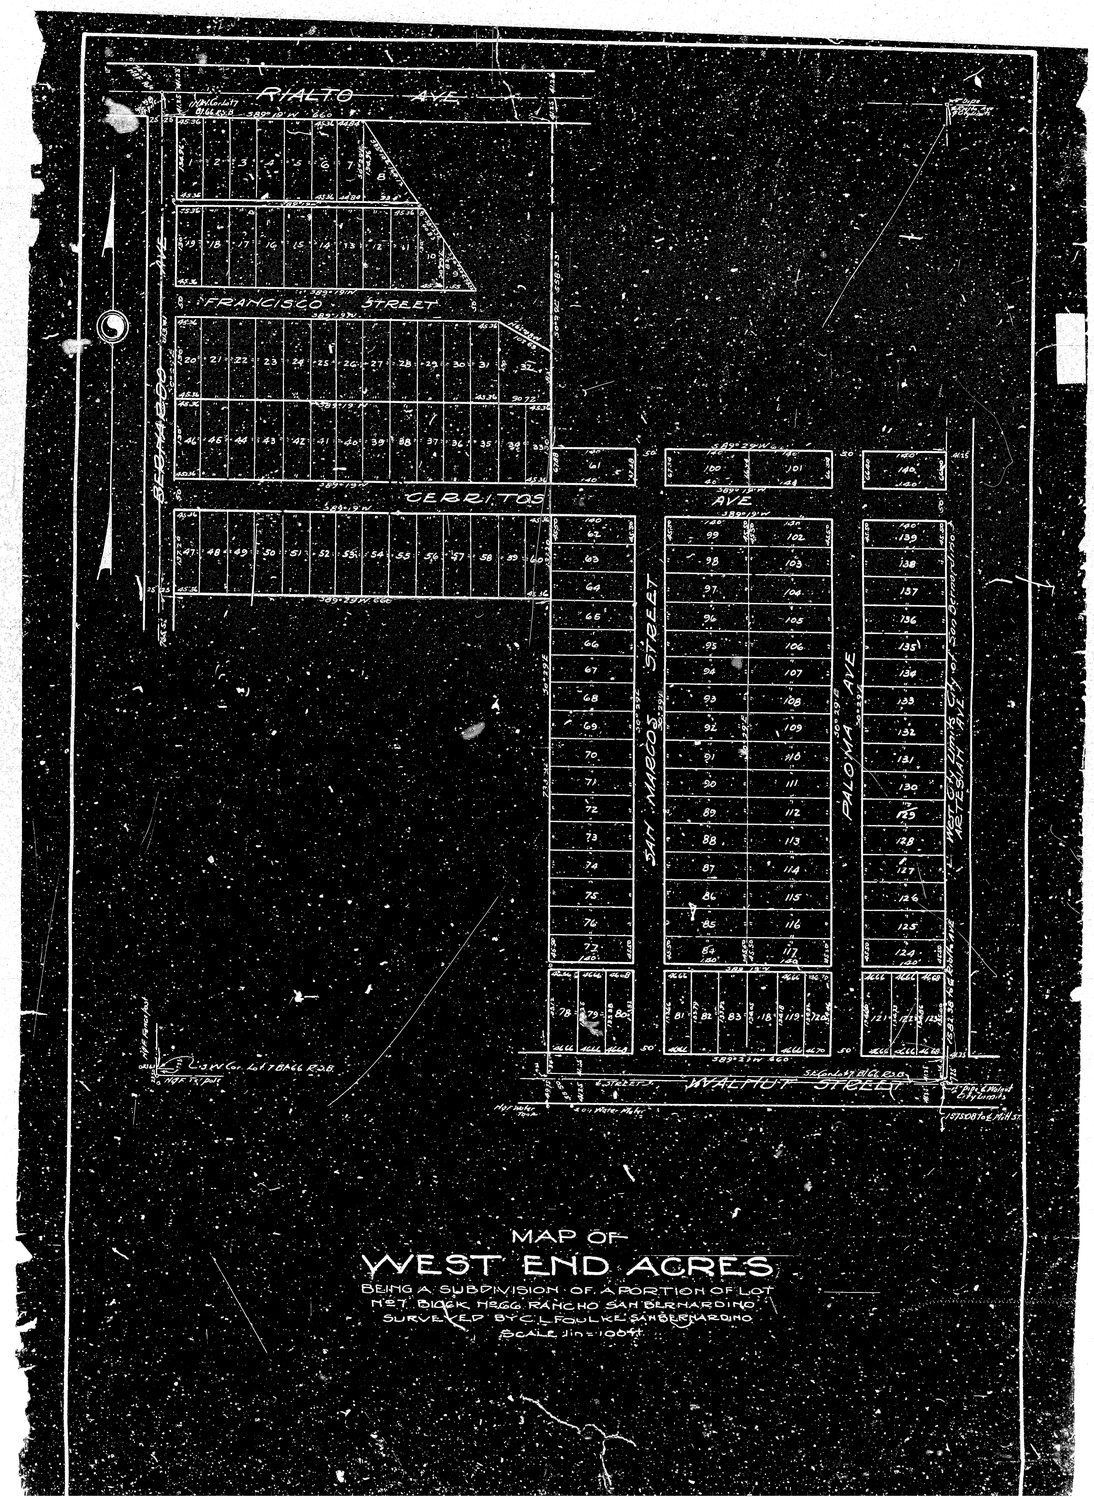
RIALTO AVE
FRANCISCO STREET
CERRITOS AVE
SAN MARCOS STREET
PALOMA AVE
WALNUT STREET
MAP OF
WEST END ACRES
BEING A SUBDIVISION OF A PORTION OF LOT
N°1, BLOCK H66G, RANCHO SAN BERNARDINO
SURVEYED BY C. L. FOULKE, SAN BERNARDINO
SCALE 1 in = 100 ft

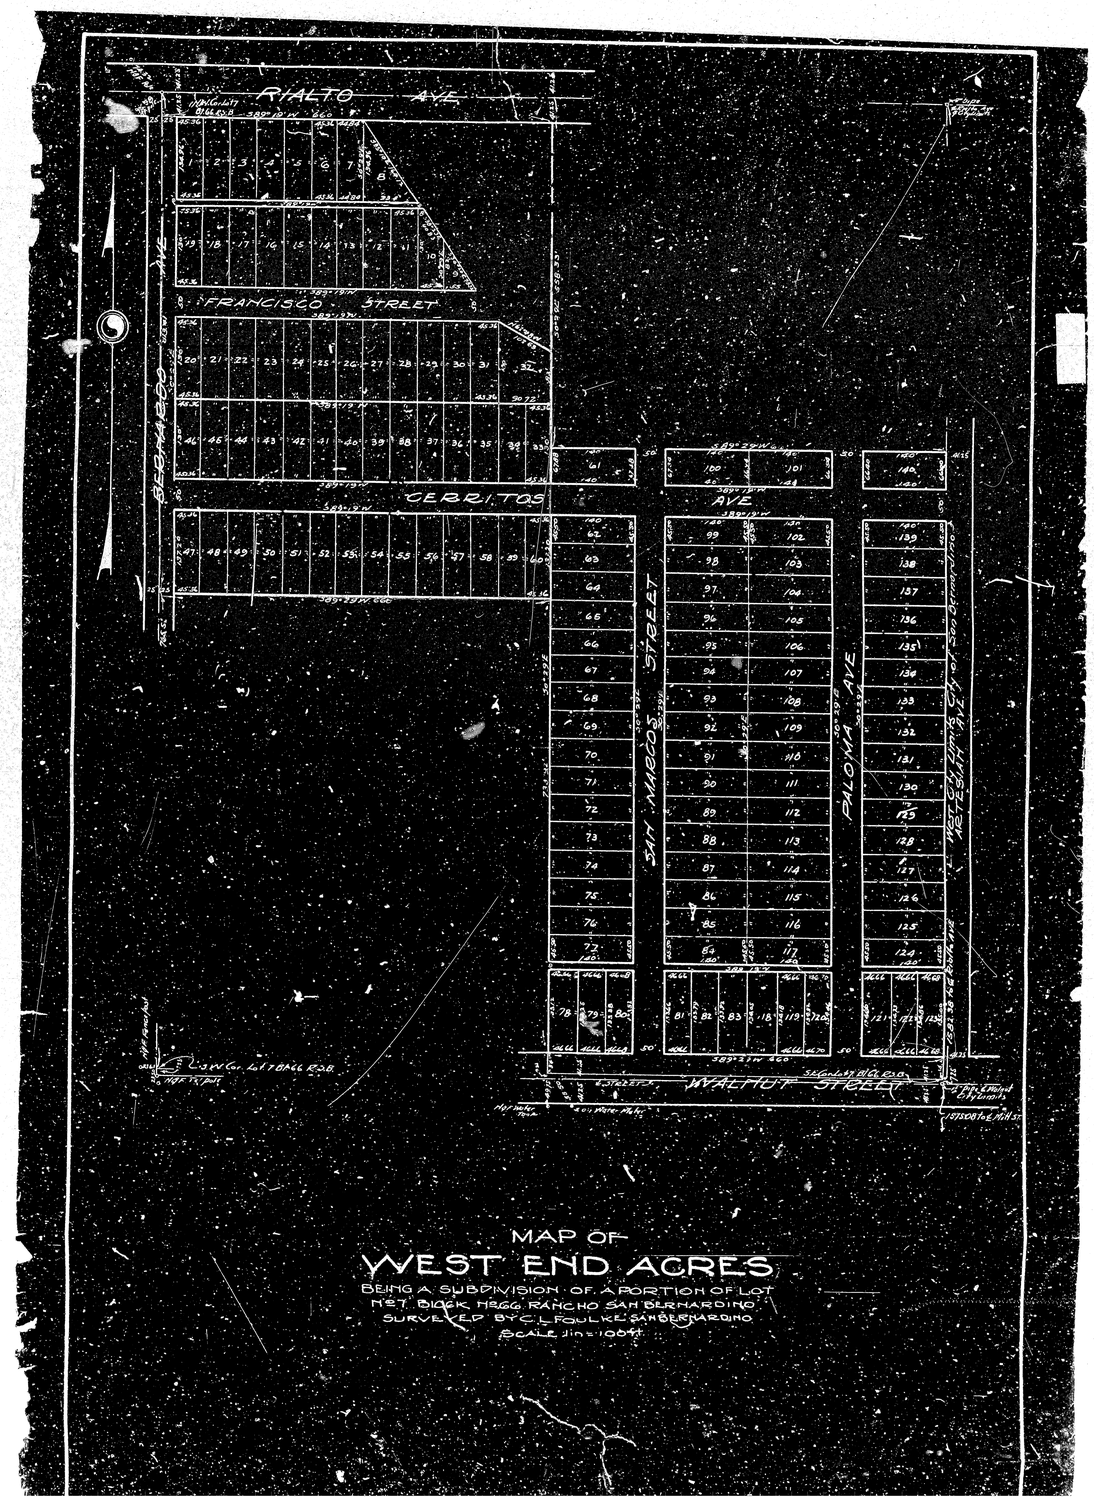
RIALTO AVE
FRANCISCO STREET
CERRITOS AVE
SAN MARCOS STREET
PALOMA AVE
WALNUT STREET
MAP OF
WEST END ACRES
BEING A SUBDIVISION OF A PORTION OF LOT
N°1, BLOCK H66G, RANCHO SAN BERNARDINO
SURVEYED BY C. L. FOULKE, SAN BERNARDINO
SCALE 1 in = 100 ft