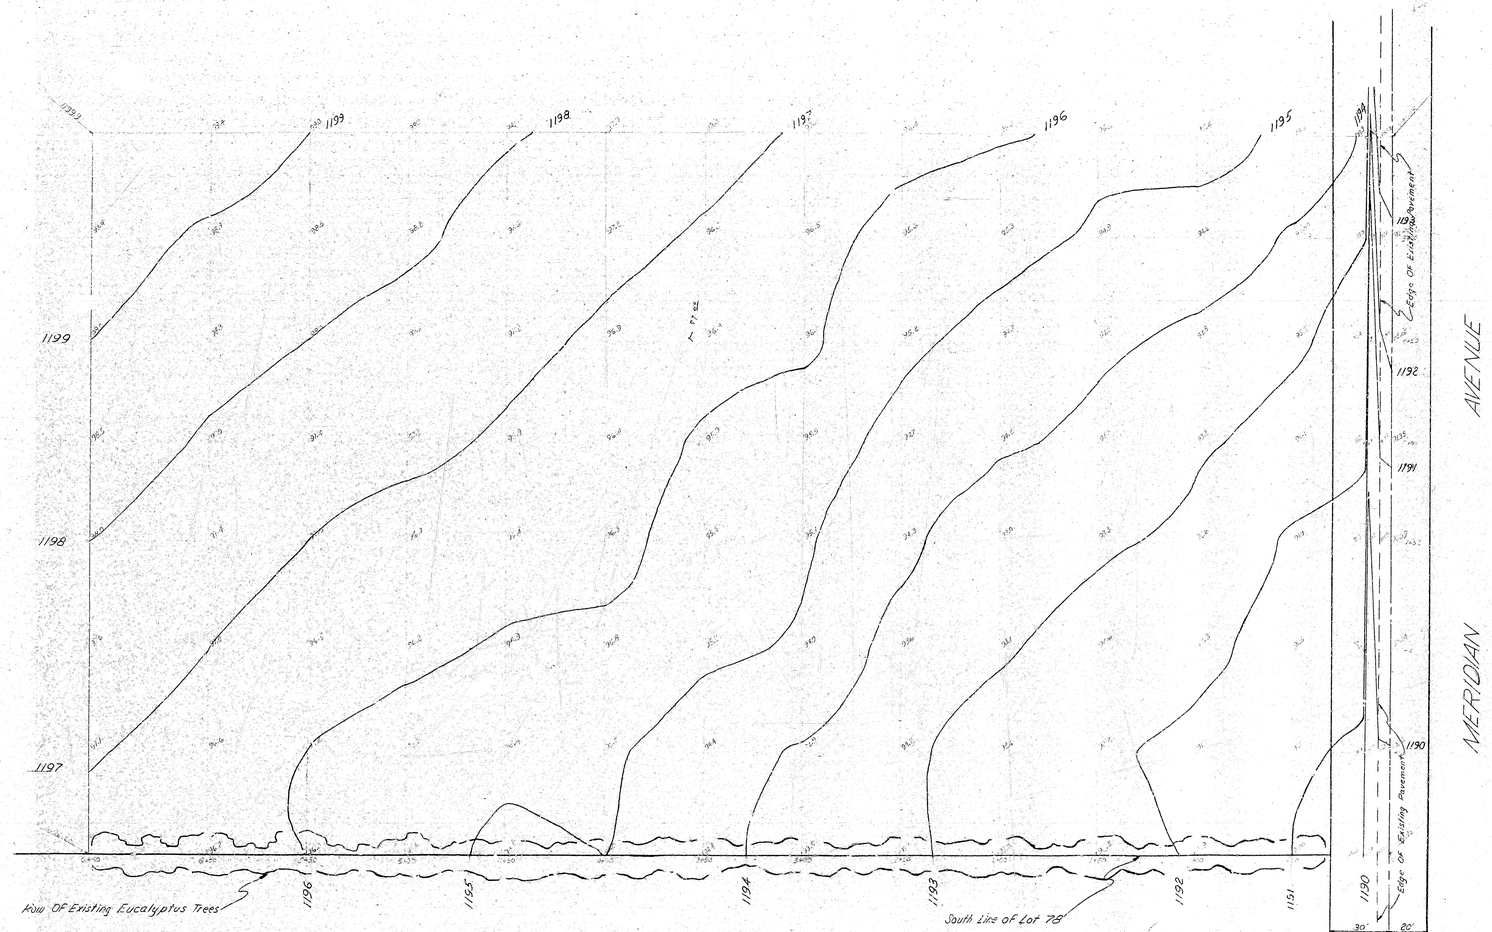

LEGAL DESCRIPTION:
The South 5 acres of the East one half of Lot 78 of the Town of Rialto and Adjoining Subdivisions.

NOTE:
435 Orange Trees Approximately 25' Centers On The Above Property.

Revised by Silver Gate

BENCH MARK:
℄ Meridian & South Property Line of City Property
El. 1189.25 M.S.L.

Scale 1" = 30'

CITY OF SAN BERNARDINO

CONTOUR MAP
Of City Property On Meridian Avenue Between Arrow Route and Court Street

February 19, 59
Ronald E. Wolfe
3579

H.F.M.
D.B.

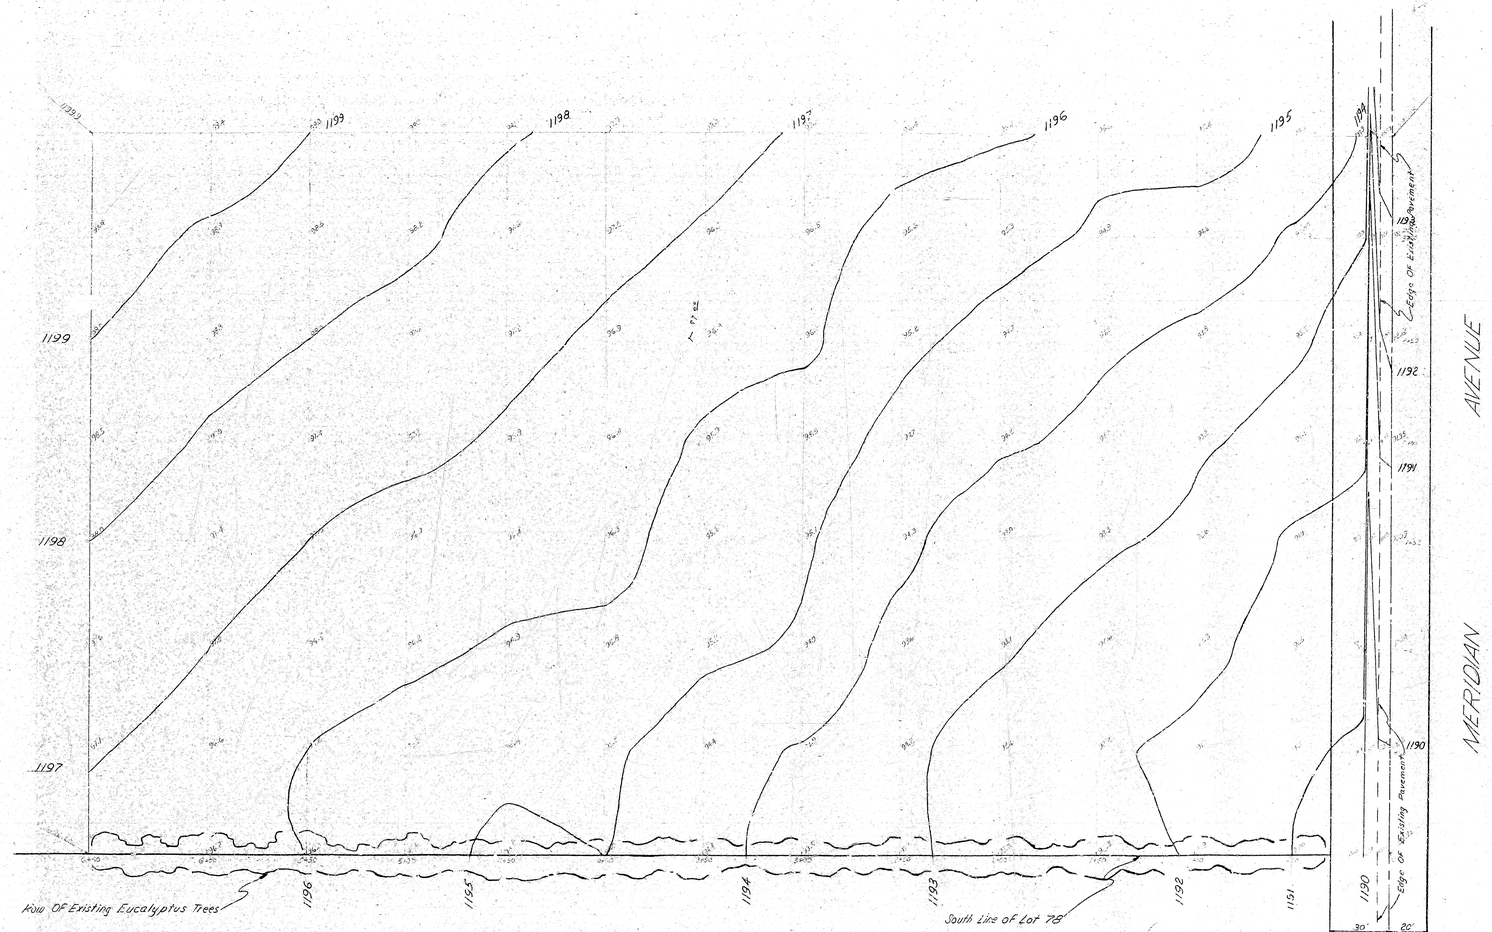

LEGAL DESCRIPTION:
The South 5 acres of the East one half of Lot 78 of the Town of Rialto and Adjoining Subdivisions.

NOTE:
435 Orange Trees Approximately 25' Centers On The Above Property.

Revised by Silver Gate

BENCH MARK:
℄ Meridian & South Property Line of City Property
El. 1189.25 M.S.L.

Scale 1" = 30'

CITY OF SAN BERNARDINO

CONTOUR MAP
Of City Property On Meridian Avenue Between Arrow Route and Court Street

February 19, 59
Ronald E. Wolfe
3579

H.F.M.
D.B.