(PROFILE)

BLACKSTONE AVE. (Base Line to 14TH St.)

SCALE { HORIZONTAL 1" = 40'
VERTICAL 1" = 4'

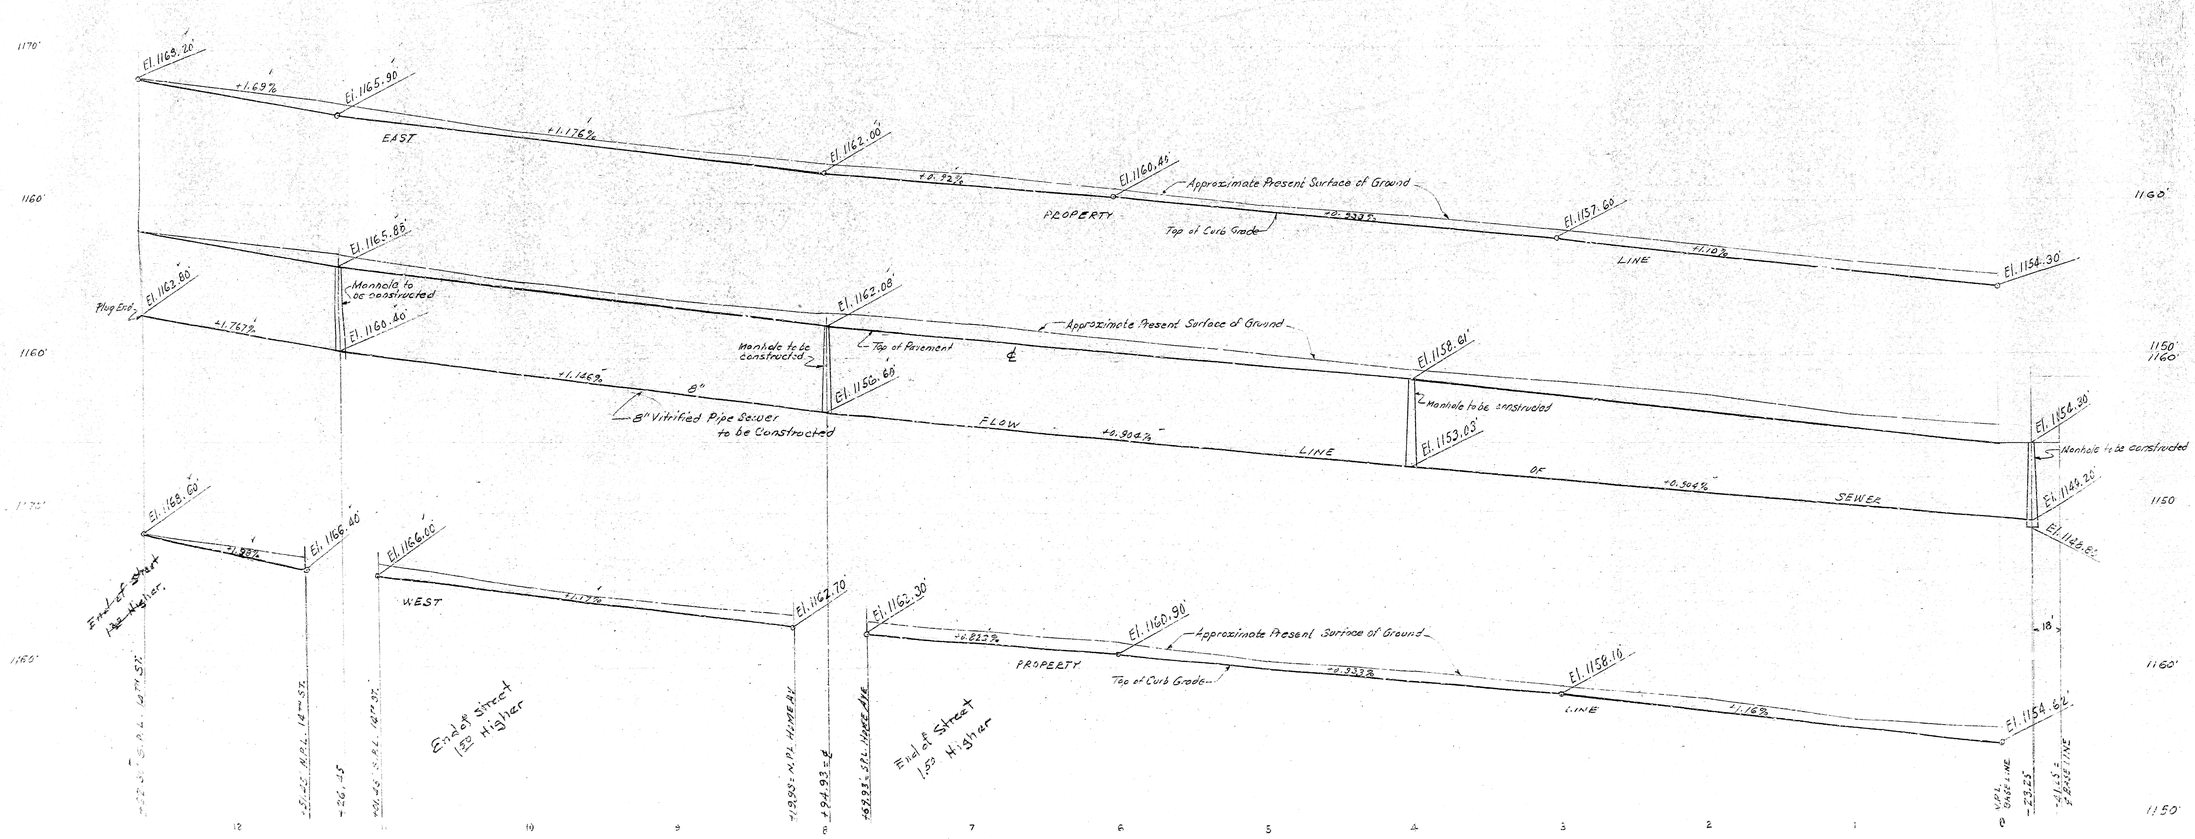

(PROFILE)

BLACKSTONE AVE. (Base Line to 14TH St.)
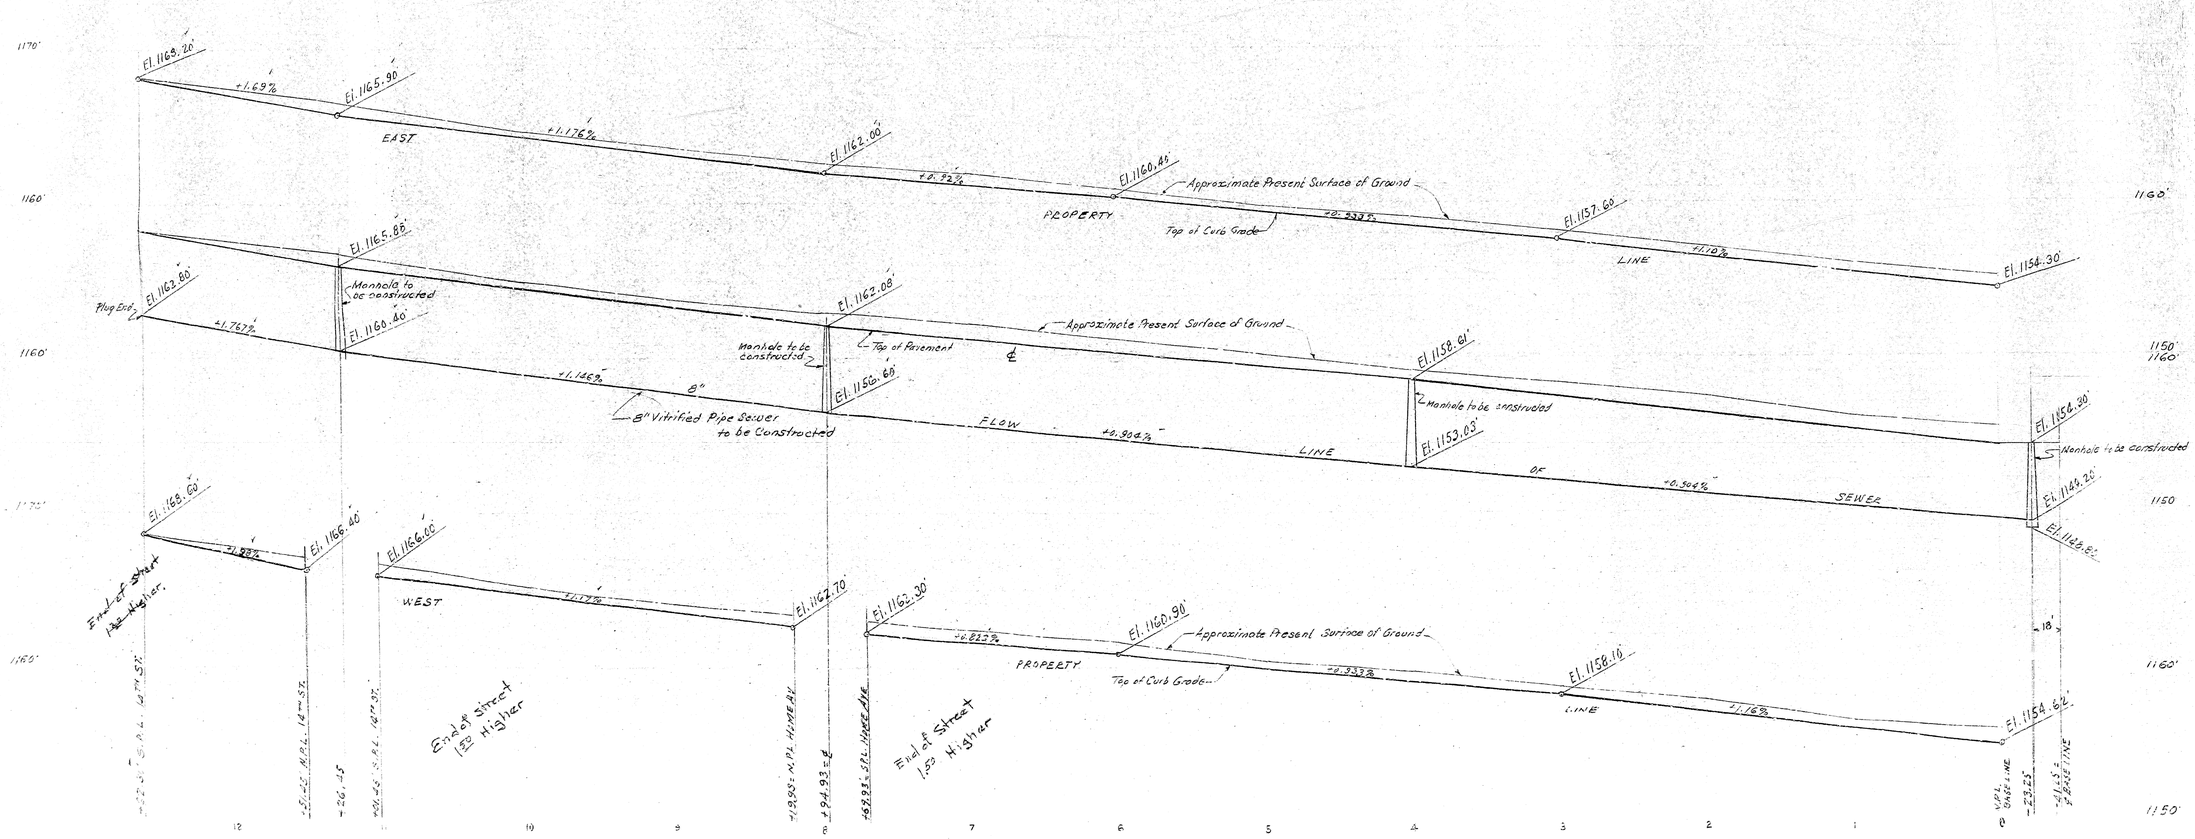
SCALE { HORIZONTAL 1" = 40'
VERTICAL 1" = 4'