(PROFILE)
PICO AVE. (Base Line to 14TH ST.)

SCALE Horizontal 1" = 40'
Vertical 1" = 4'

8" CURB FACE

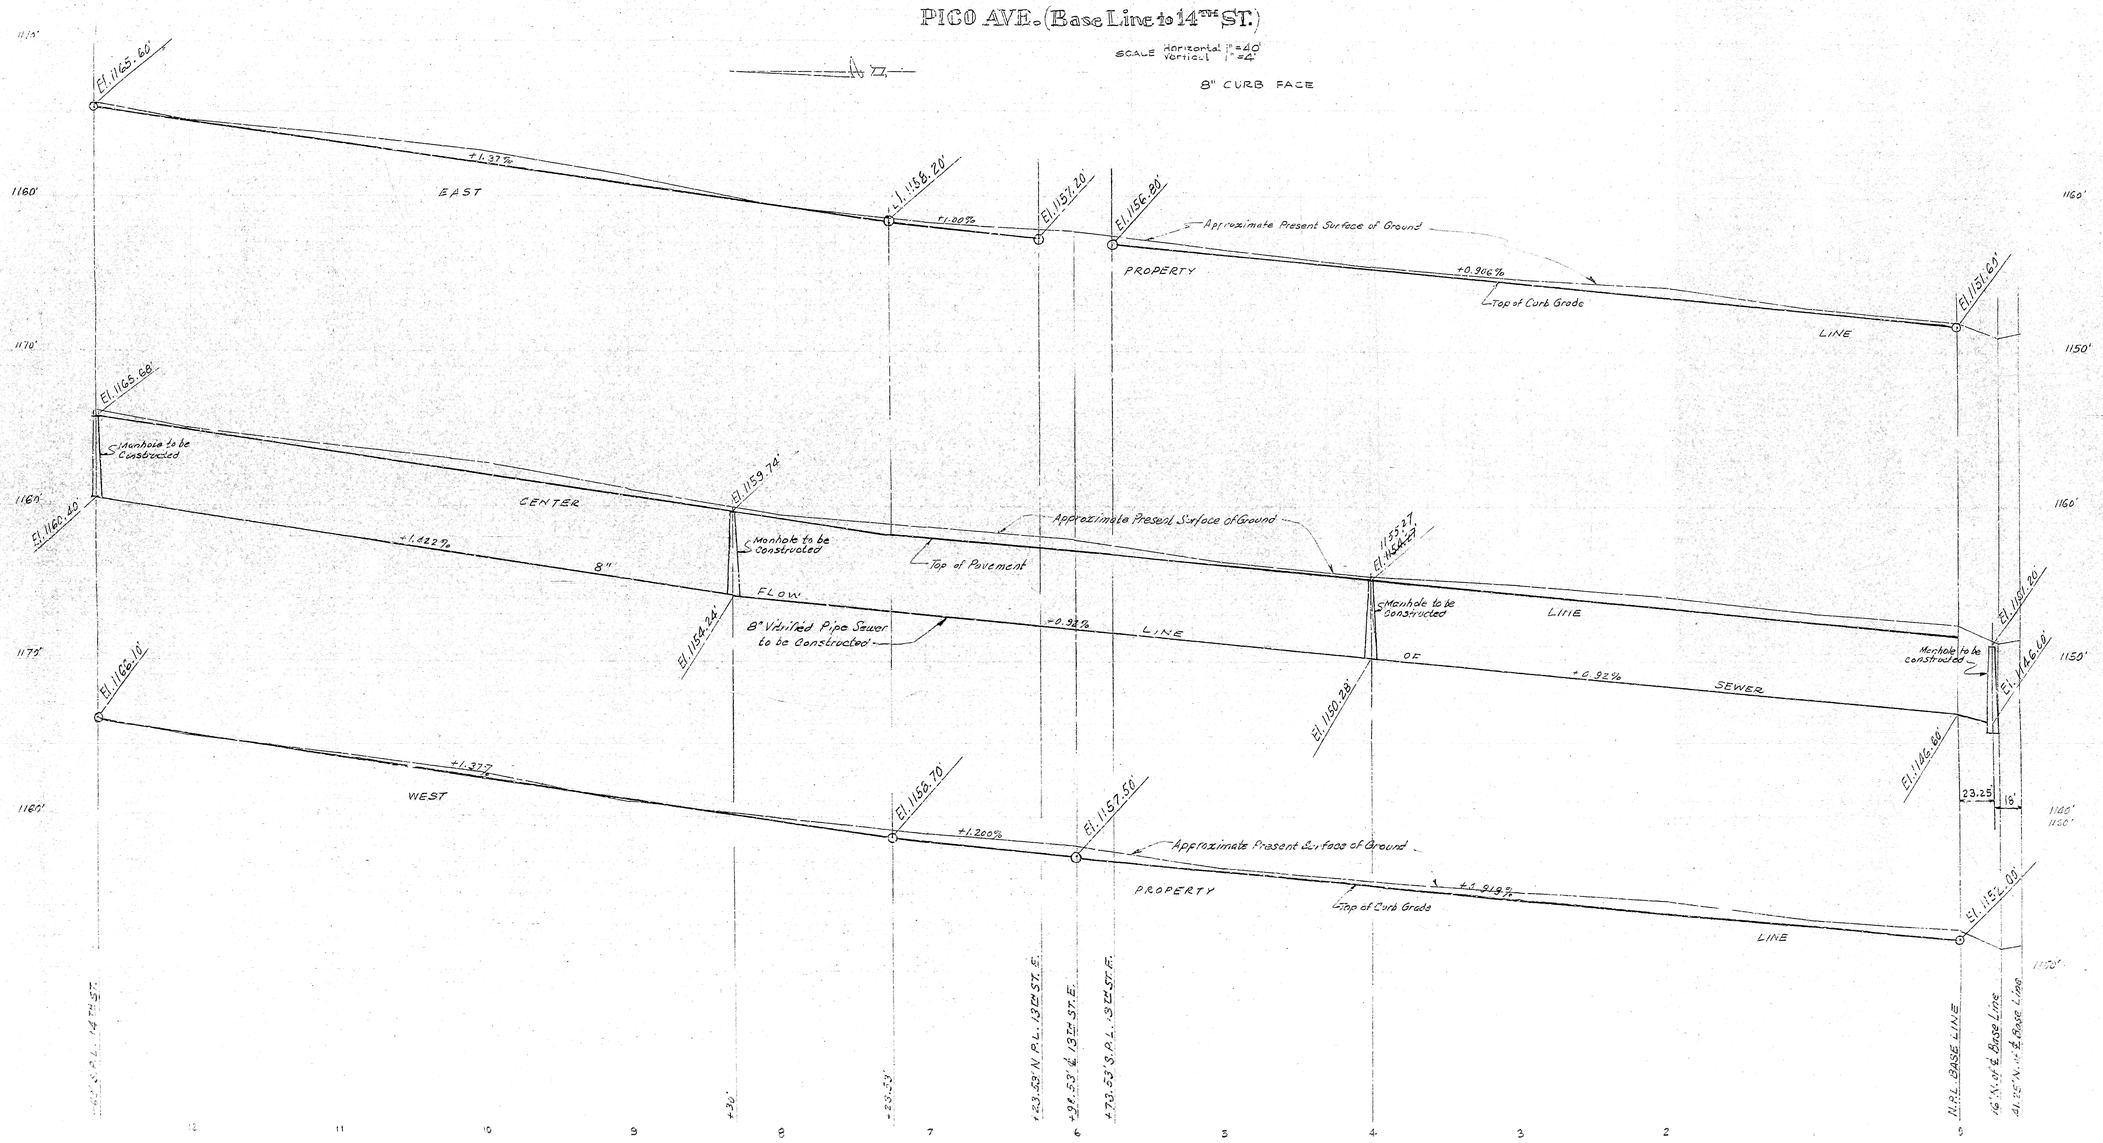

(PROFILE)
PICO AVE. (Base Line to 14TH ST.)

SCALE Horizontal 1" = 40'
Vertical 1" = 4'
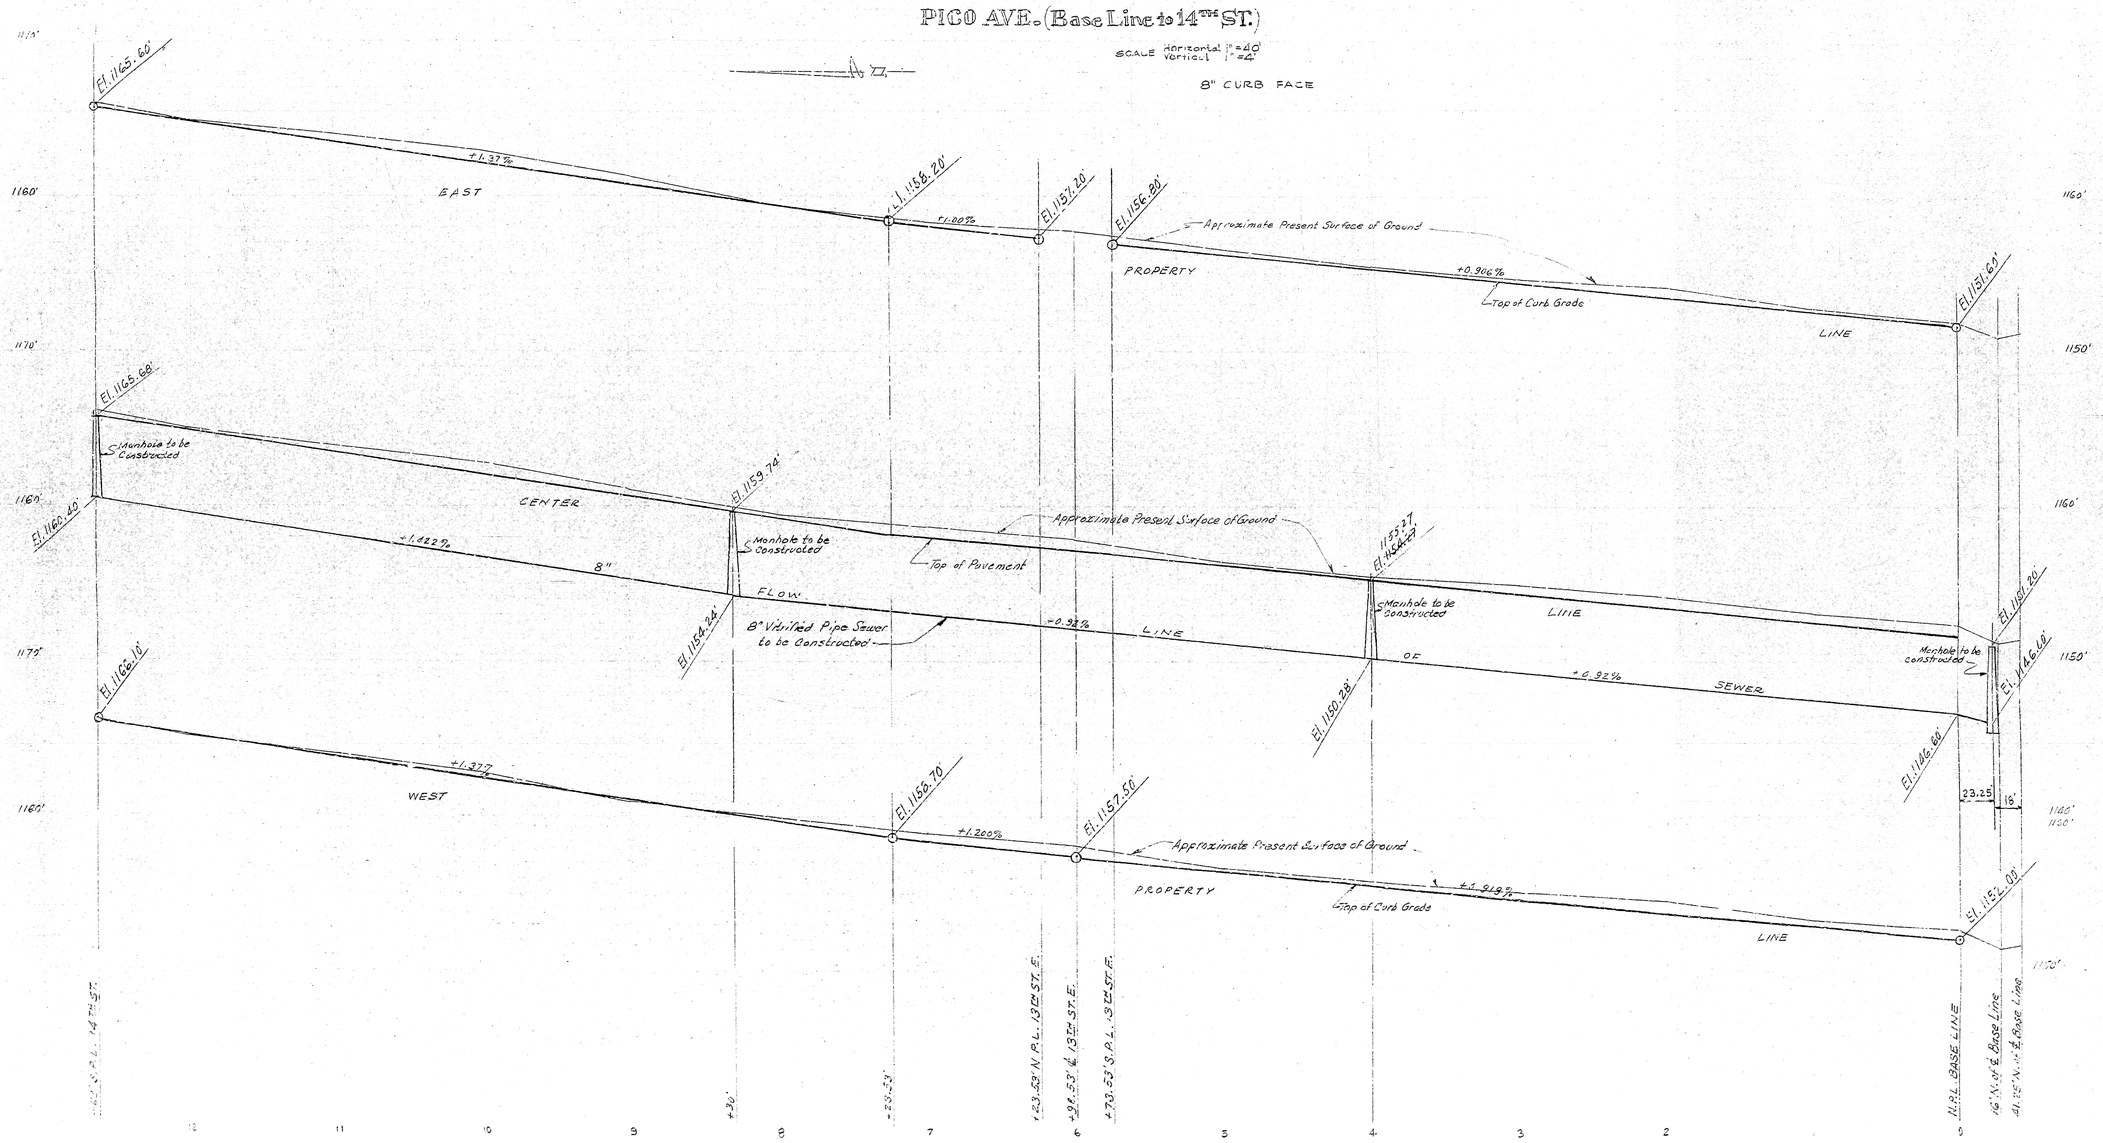
8" CURB FACE