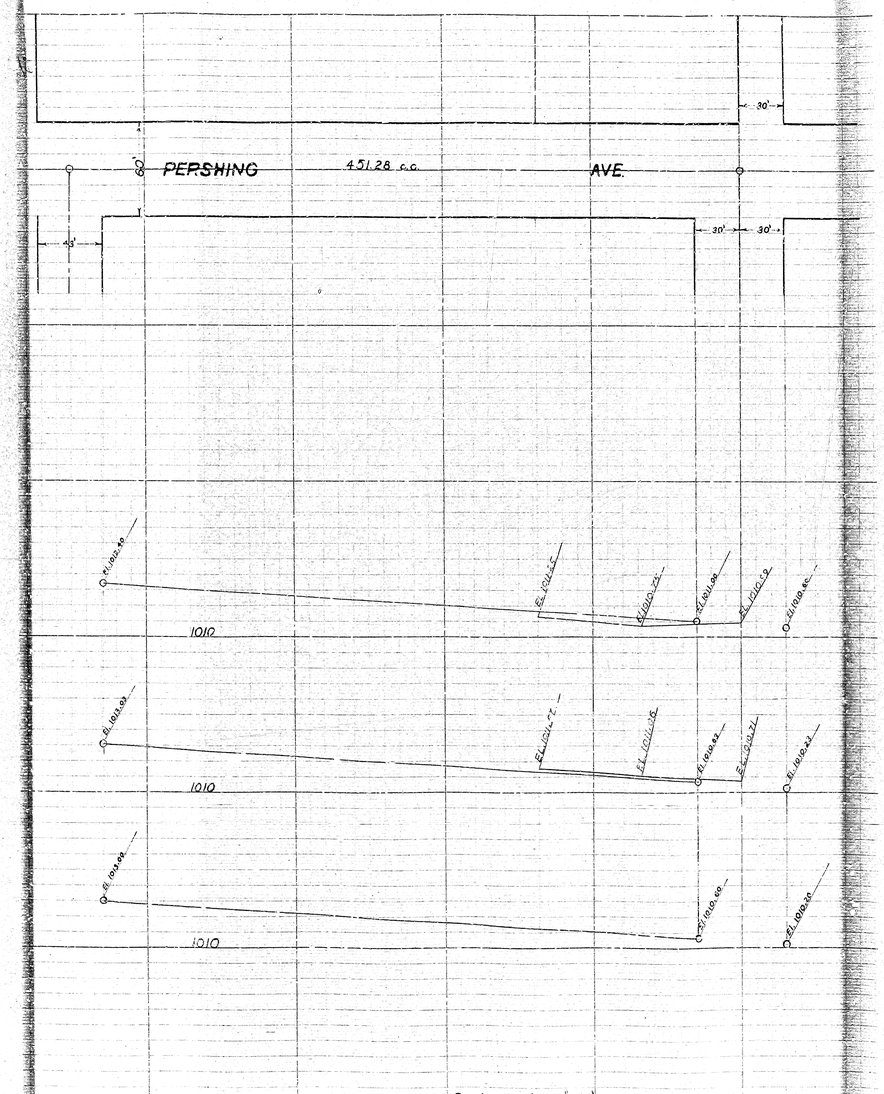

Scale: Horiz. – 1" = 30'
Vert. – 1" = 4'

OCT.-1953

LEGEND –
Light Black Line shows approximate profile of Existing Surface of Ground at center line and E. property line.
Red Lines show Established Grades.
Center line Grade is 2" below Curb Mean.

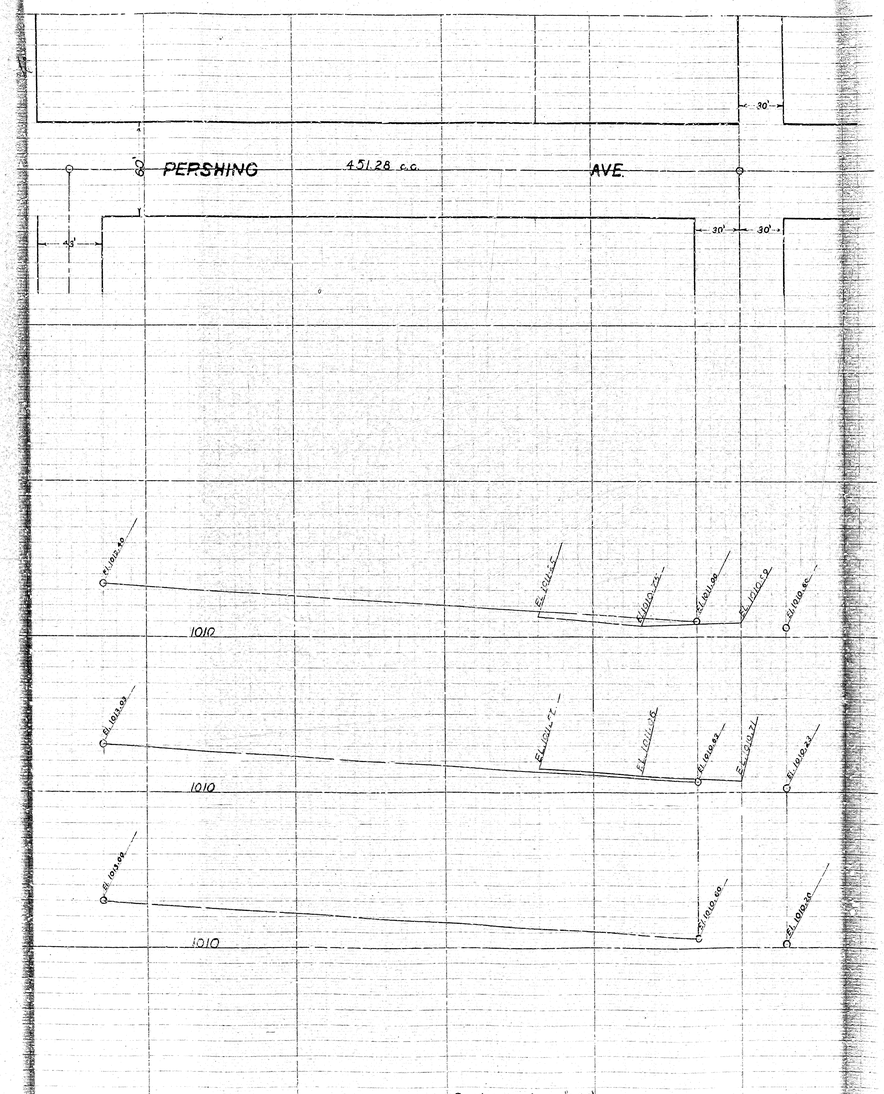

Scale: Horiz. – 1" = 30'
Vert. – 1" = 4'

OCT.-1953

LEGEND –
Light Black Line shows approximate profile of Existing Surface of Ground at center line and E. property line.
Red Lines show Established Grades.
Center line Grade is 2" below Curb Mean.