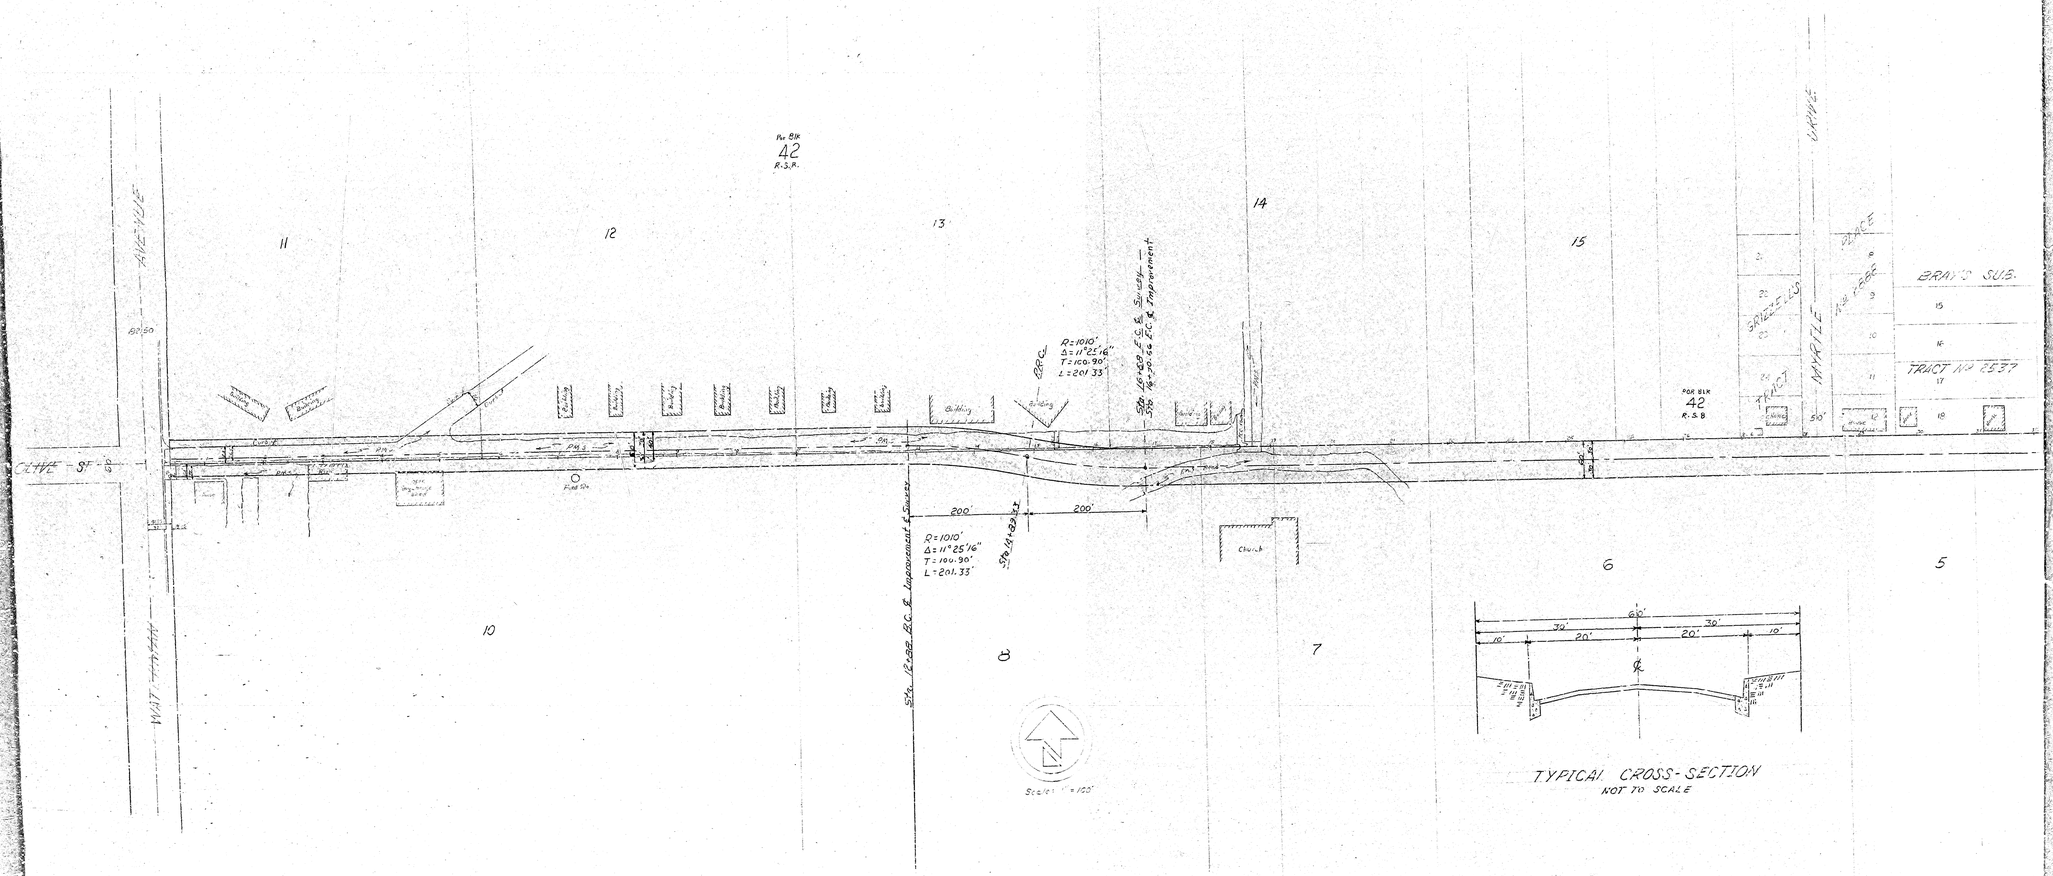

HIGHWAY ALIGNMENT ON CLIVE STREET
FROM WATERMAN AVENUE TO BRIGHT DRIVE