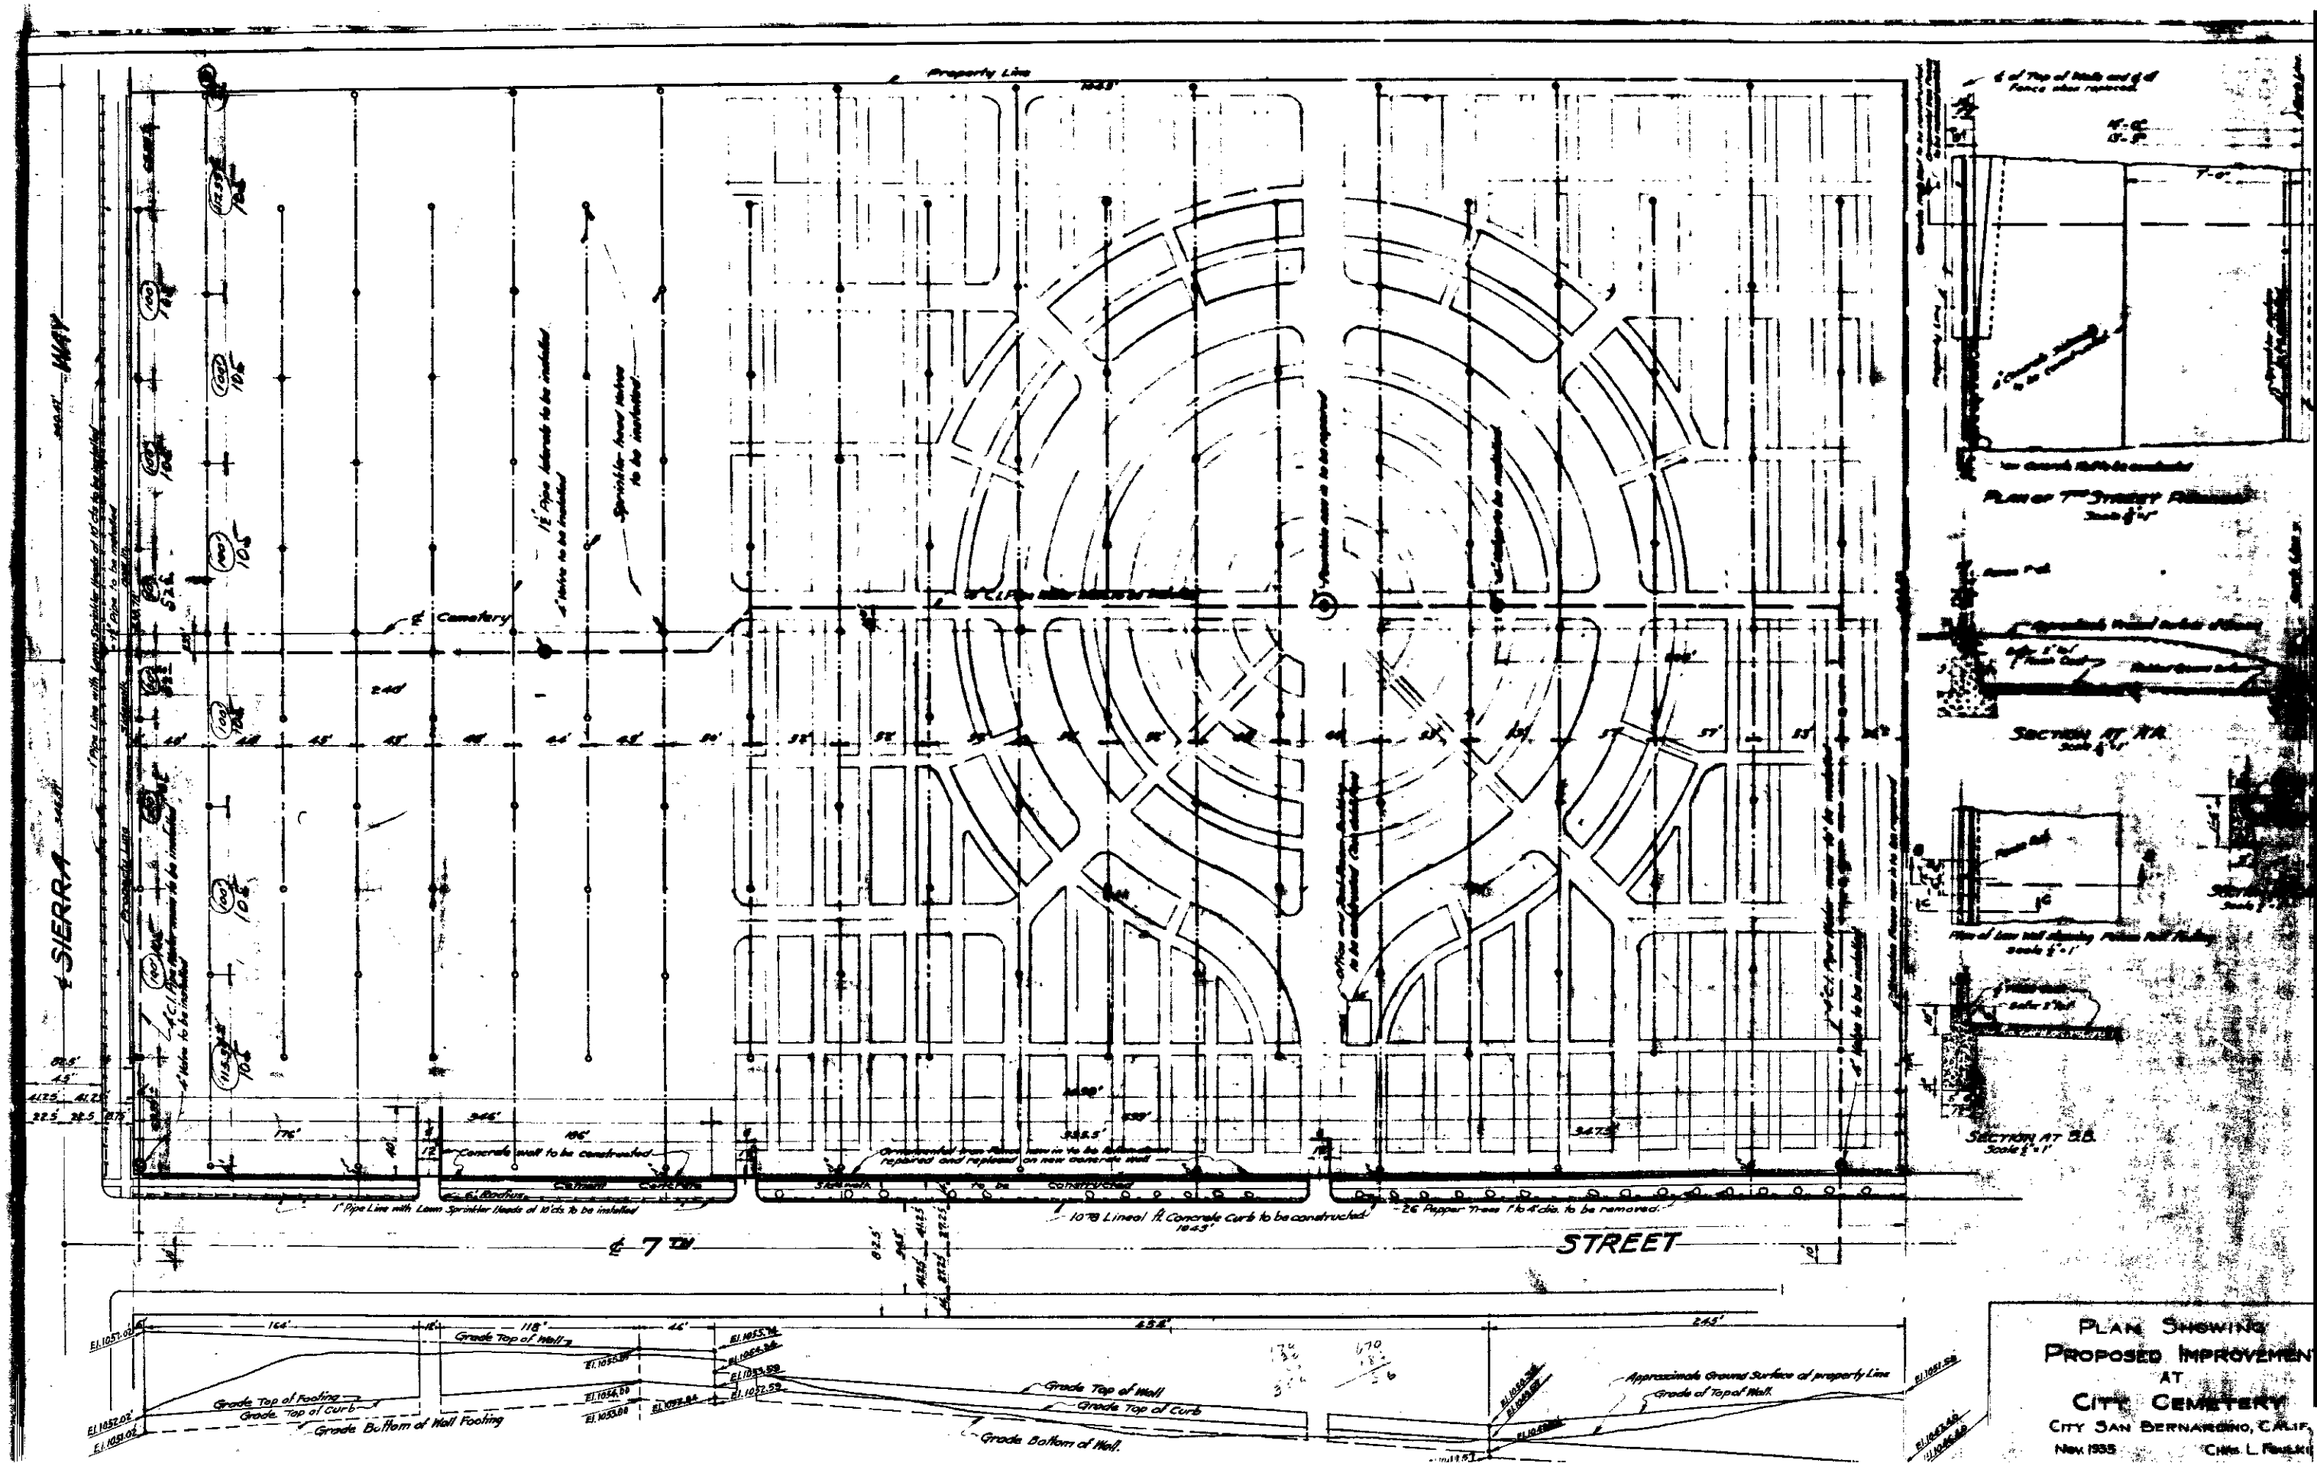

PLAN SHOWING
PROPOSED IMPROVEMENT
AT
CITY CEMETERY
CITY SAN BERNARDINO, CALIF.
Nov. 1935 CHAS. L. FOULKE