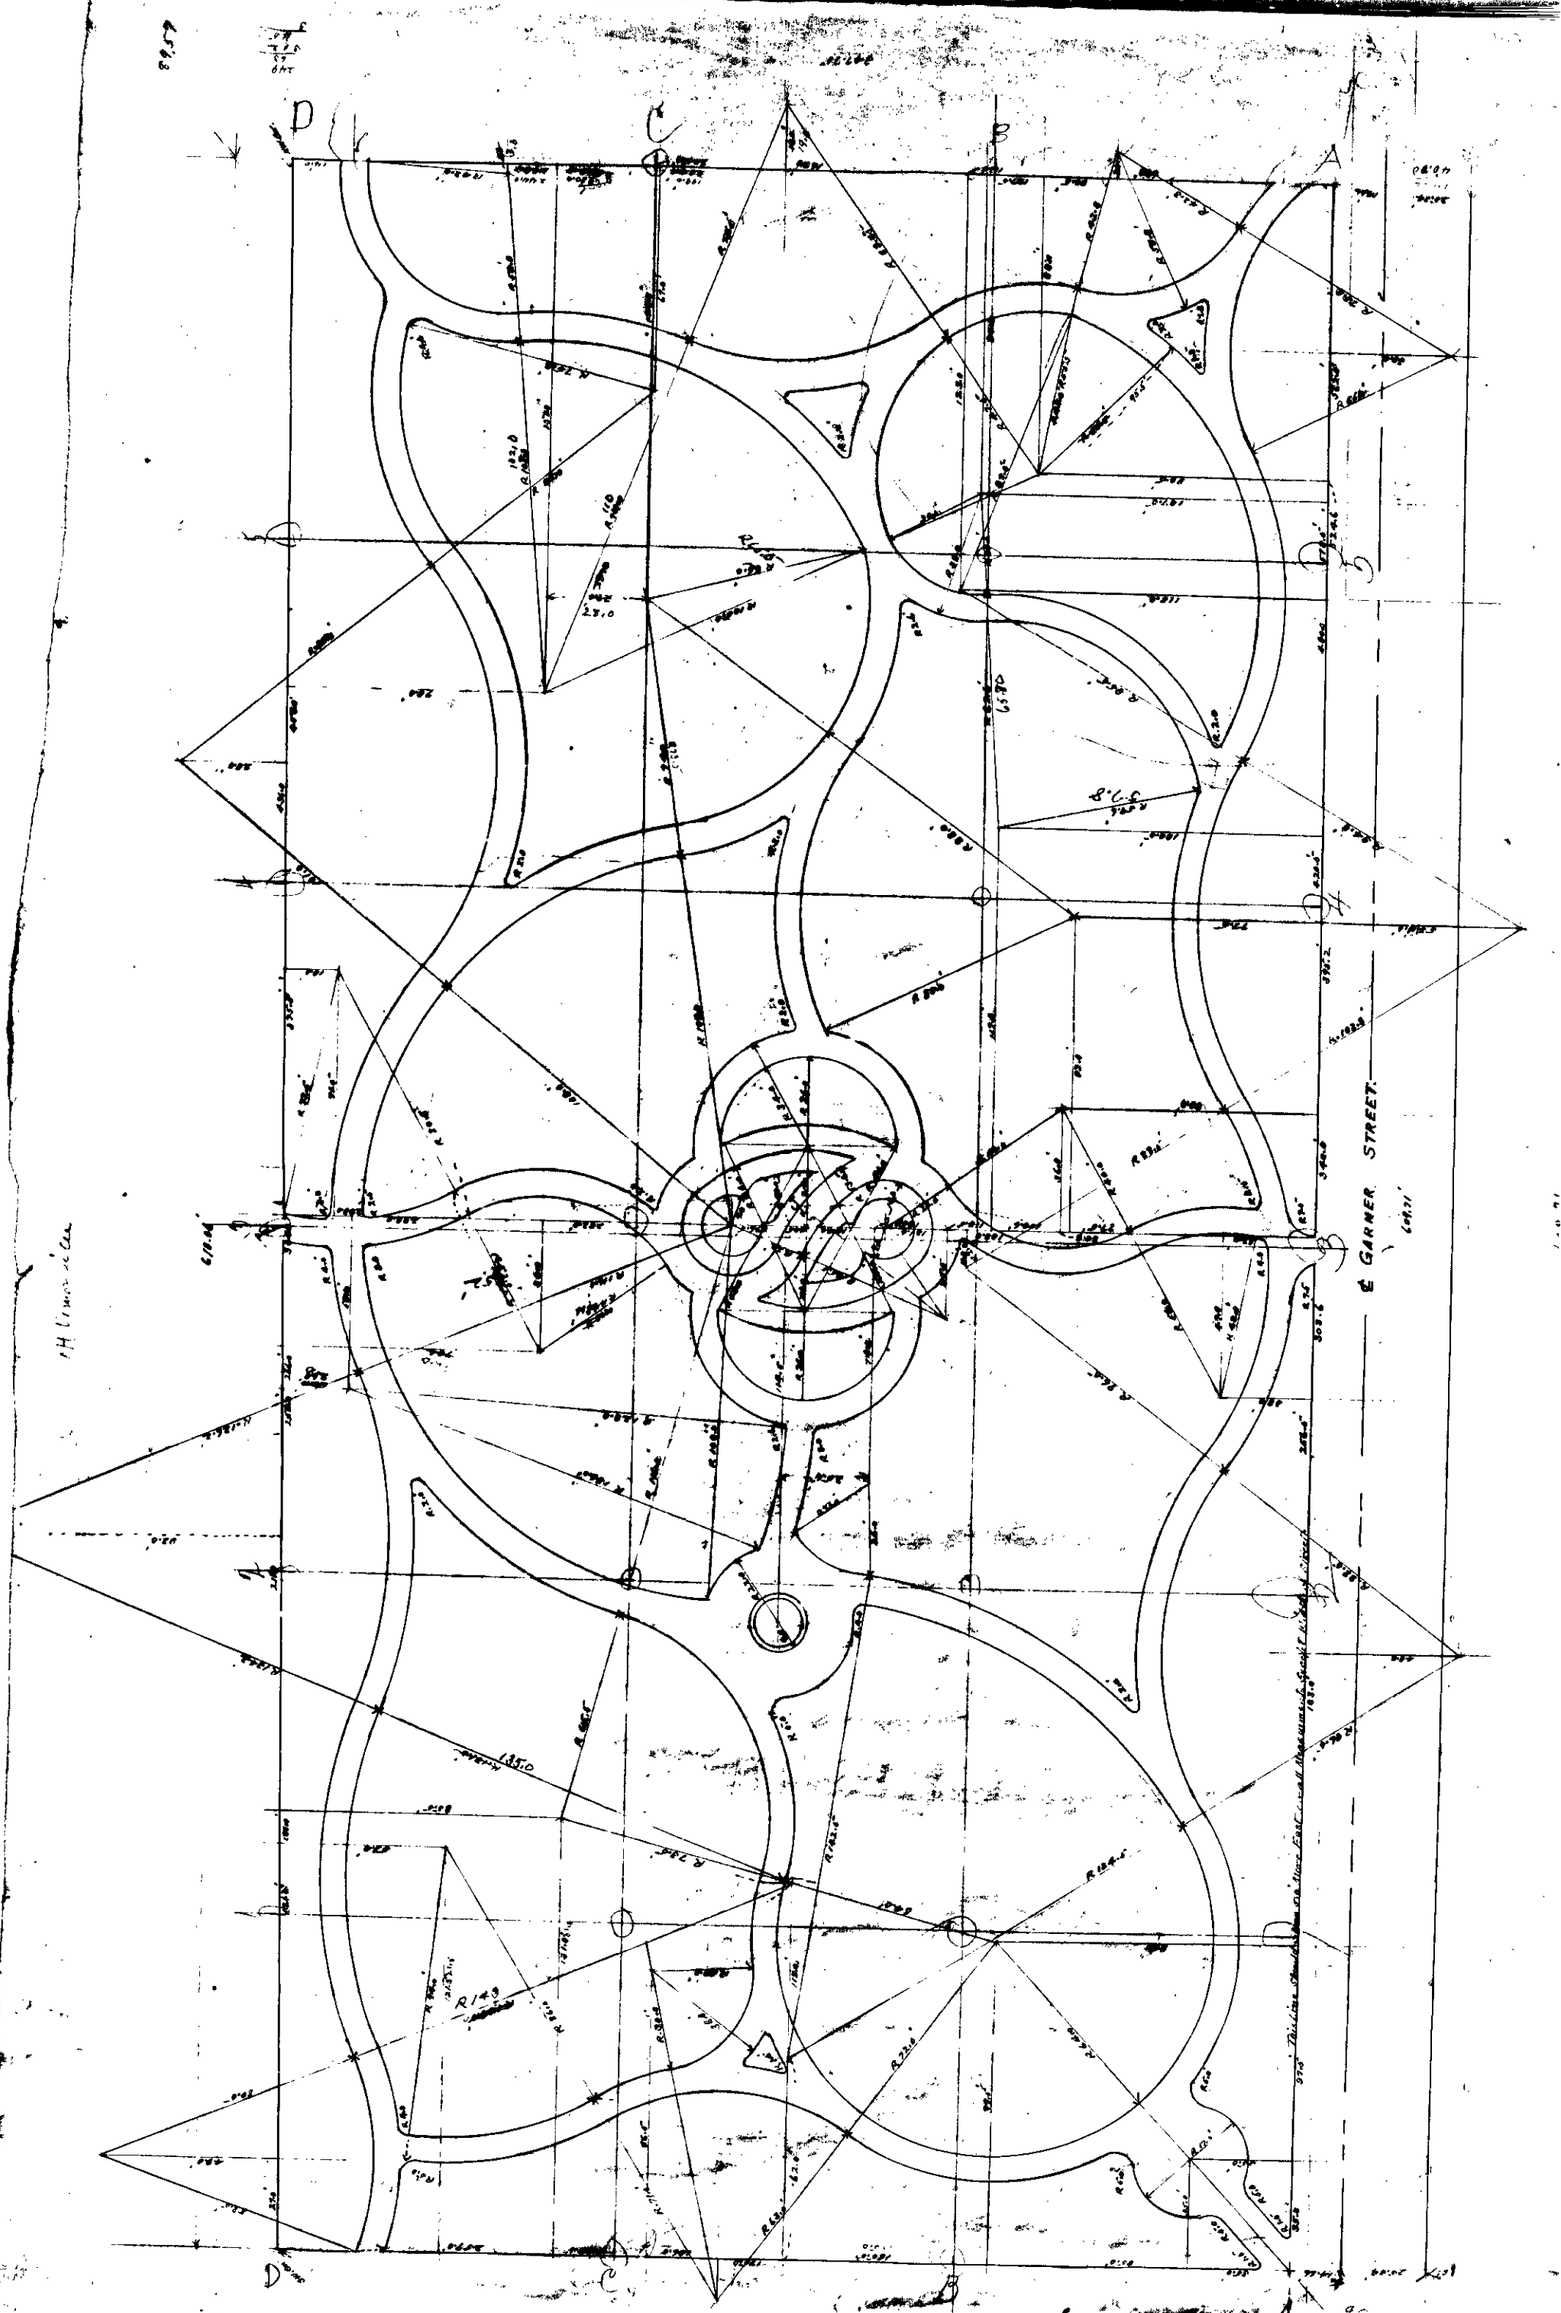
A
B
C
D
E GARNER STREET.