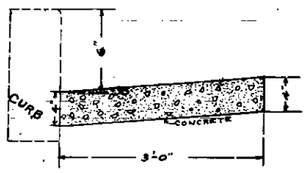

CROSS SECTION OF GUTTER

SCALE 1-IN=1FT

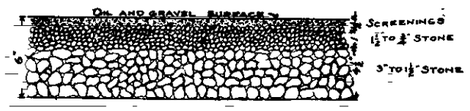

ENLARGED SECTION OF ROADBED AT A-A.

SCALE 2IN=1FT

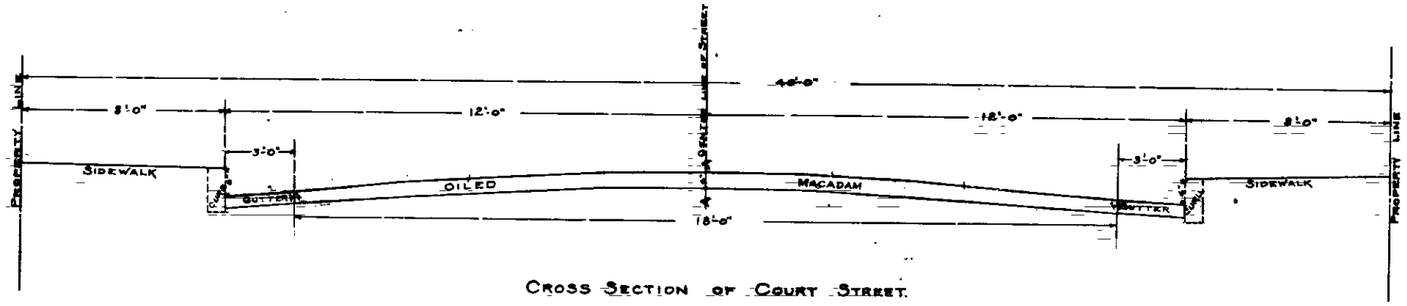

CROSS SECTION OF COURT STREET.

SCALE ¼ IN=1FT

Grade of center line of street to be of ordinance grade.
Cross Section modified according to formula. $a = \frac{g}{2n}$
Where a = depression of quarter point.
g = height of crown above gutter.
n = no. of sections of half street.

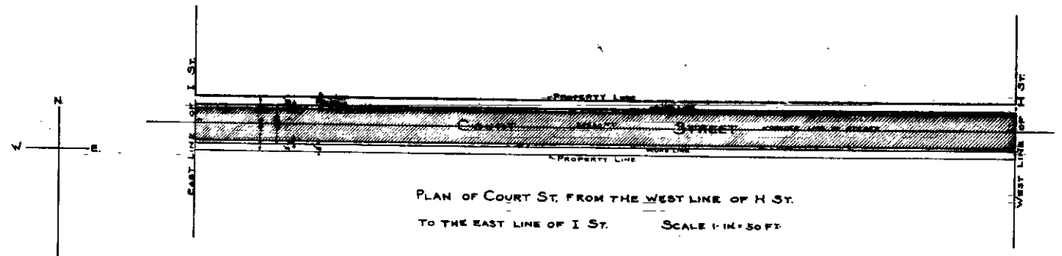

PLAN OF COURT ST. FROM THE WEST LINE OF H ST.

TO THE EAST LINE OF I ST. SCALE 1-IN=50 FT.

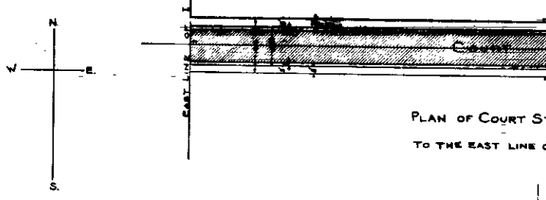

Abbreviations

Oiled macadam is represented by the symbol [redacted]

Concrete gutter " " " " " "

The symbol (") " indicates Inch or Inches.

" " (') " " Foot or feet.

" " N " " North

" " = " " Equals

" " No. " " Number

" " " " " Ditto.

St. " Street

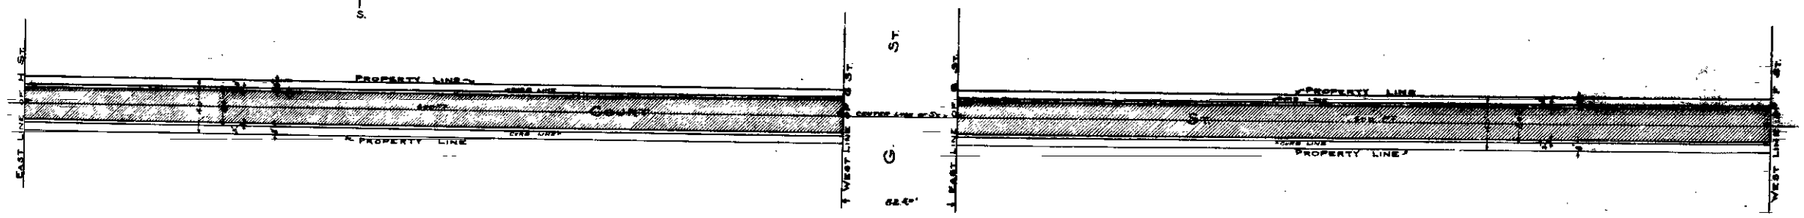

PLAN OF COURT ST. FROM THE WEST LINE OF F ST. TO

EAST LINE OF G ST. AND FROM THE WEST LINE OF G ST. TO THE

EAST LINE OF H ST. SCALE 1-IN.=50 FT.

APPROVED BY THE CITY COUNCIL OF THE CITY OF

SAN BERNARDINO AT ITS MEETING OF May 17 '10.

[illegible] CITY CLERK.

A. L. Sloan

No. 68

PLAN AND SECTIONS OF COURT STREET FROM F STREET TO I STREET SHOWING CHARACTER AND LOCATION OF IMPROVEMENT.

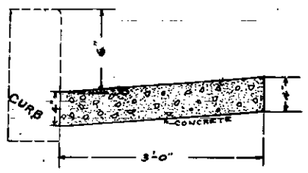

CROSS SECTION OF GUTTER

SCALE 1-IN=1FT

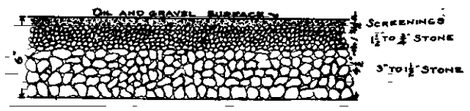

ENLARGED SECTION OF ROADBED AT A-A.

SCALE 2IN=1FT

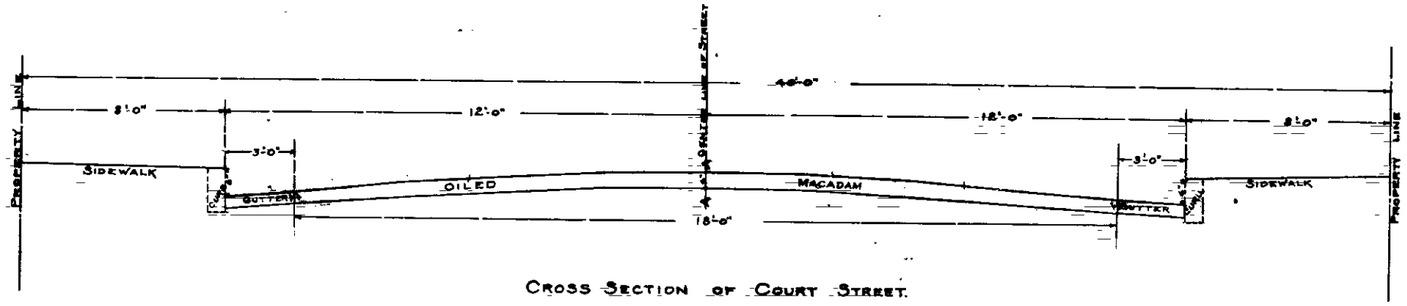

CROSS SECTION OF COURT STREET.

SCALE ¼ IN=1FT

Grade of center line of street to be of ordinance grade.
Cross Section modified according to formula. $a = \frac{g}{2n}$
Where a = depression of quarter point.
g = height of crown above gutter.
n = no. of sections of half street.

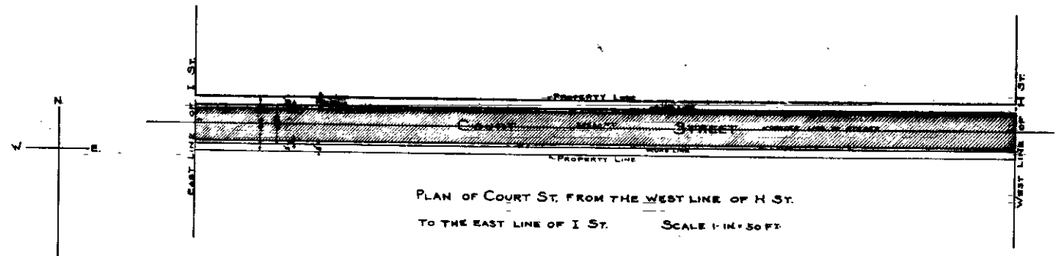

PLAN OF COURT ST. FROM THE WEST LINE OF H ST.

TO THE EAST LINE OF I ST. SCALE 1-IN=50 FT.

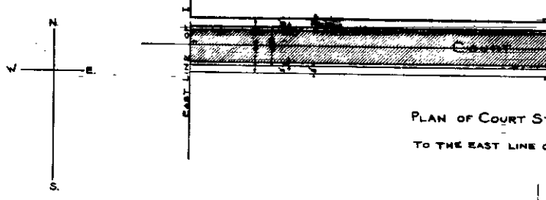

Abbreviations

Oiled macadam is represented by the symbol [redacted]

Concrete gutter " " " " " "

The symbol (") " indicates Inch or Inches.

" " (') " " Foot or feet.

" " N " " North

" " = " " Equals

" " No. " " Number

" " " " " Ditto.

St. " Street

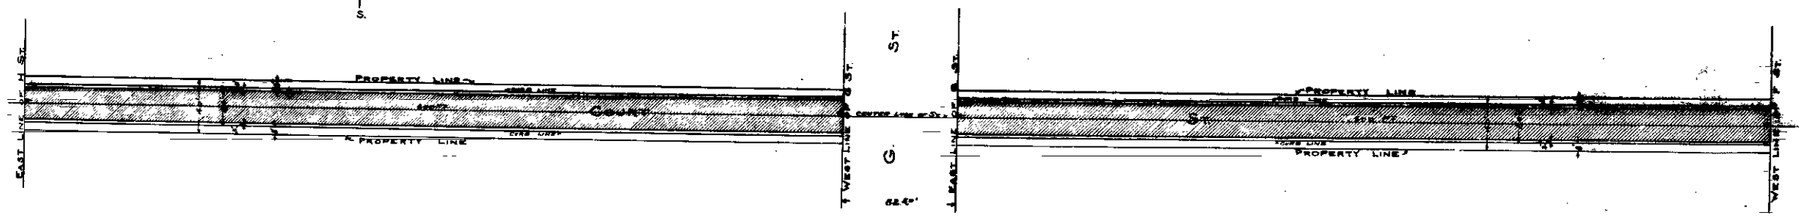

PLAN OF COURT ST. FROM THE WEST LINE OF F ST. TO

EAST LINE OF G ST. AND FROM THE WEST LINE OF G ST. TO THE

EAST LINE OF H ST. SCALE 1-IN.=50 FT.

APPROVED BY THE CITY COUNCIL OF THE CITY OF

SAN BERNARDINO AT ITS MEETING OF May 17 '10.

[illegible] CITY CLERK.

A. L. Sloan

No. 68

PLAN AND SECTIONS OF COURT STREET FROM F STREET TO I STREET SHOWING CHARACTER AND LOCATION OF IMPROVEMENT.