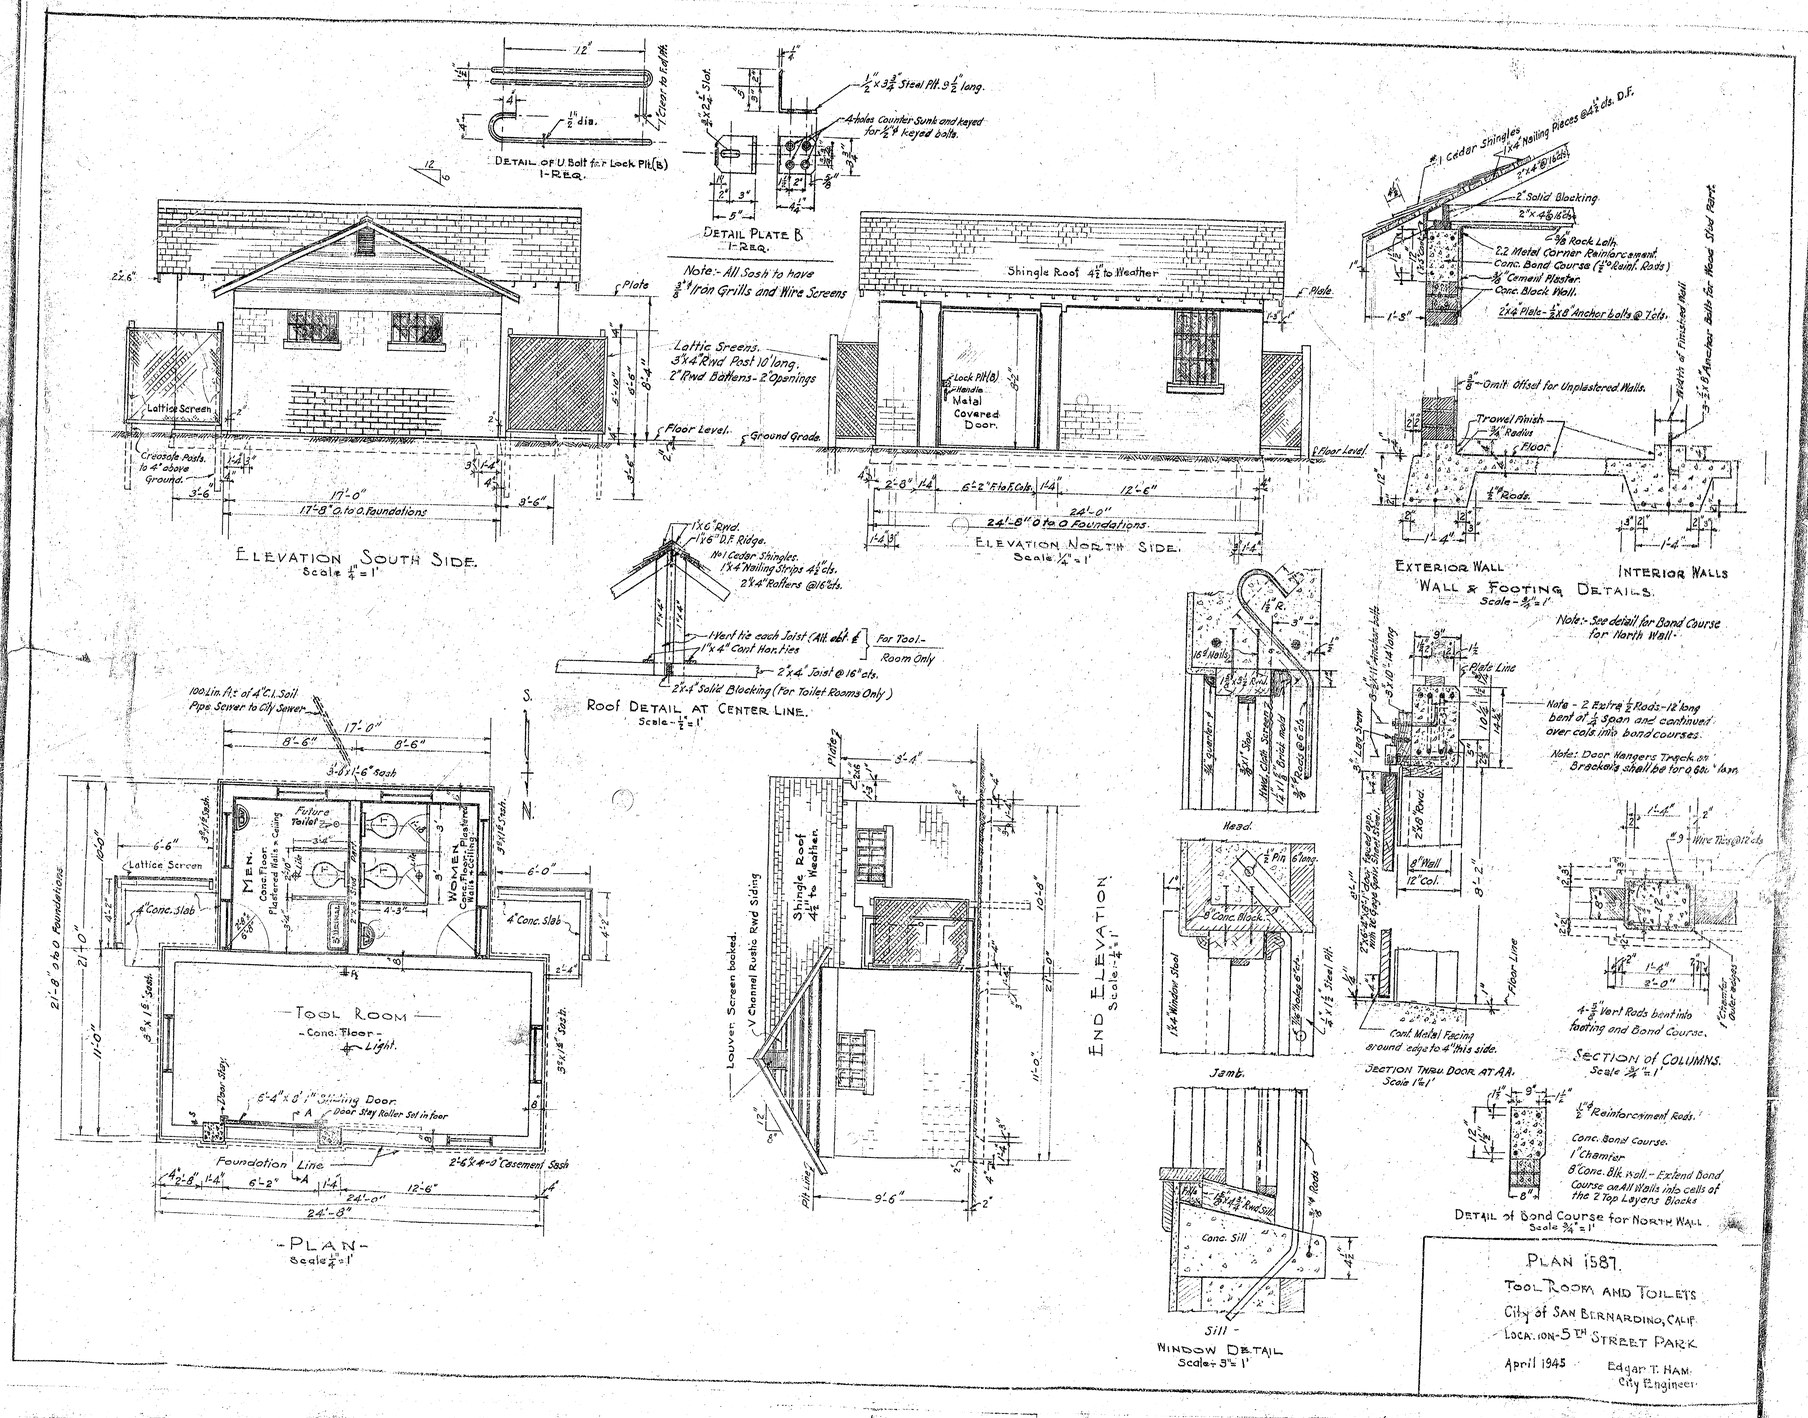

PLAN 1587.

TOOL ROOM AND TOILETS

City of SAN BERNARDINO, CALIF.

LOCATION - 5TH STREET PARK

April 1945

Edgar T. Ham
City Engineer

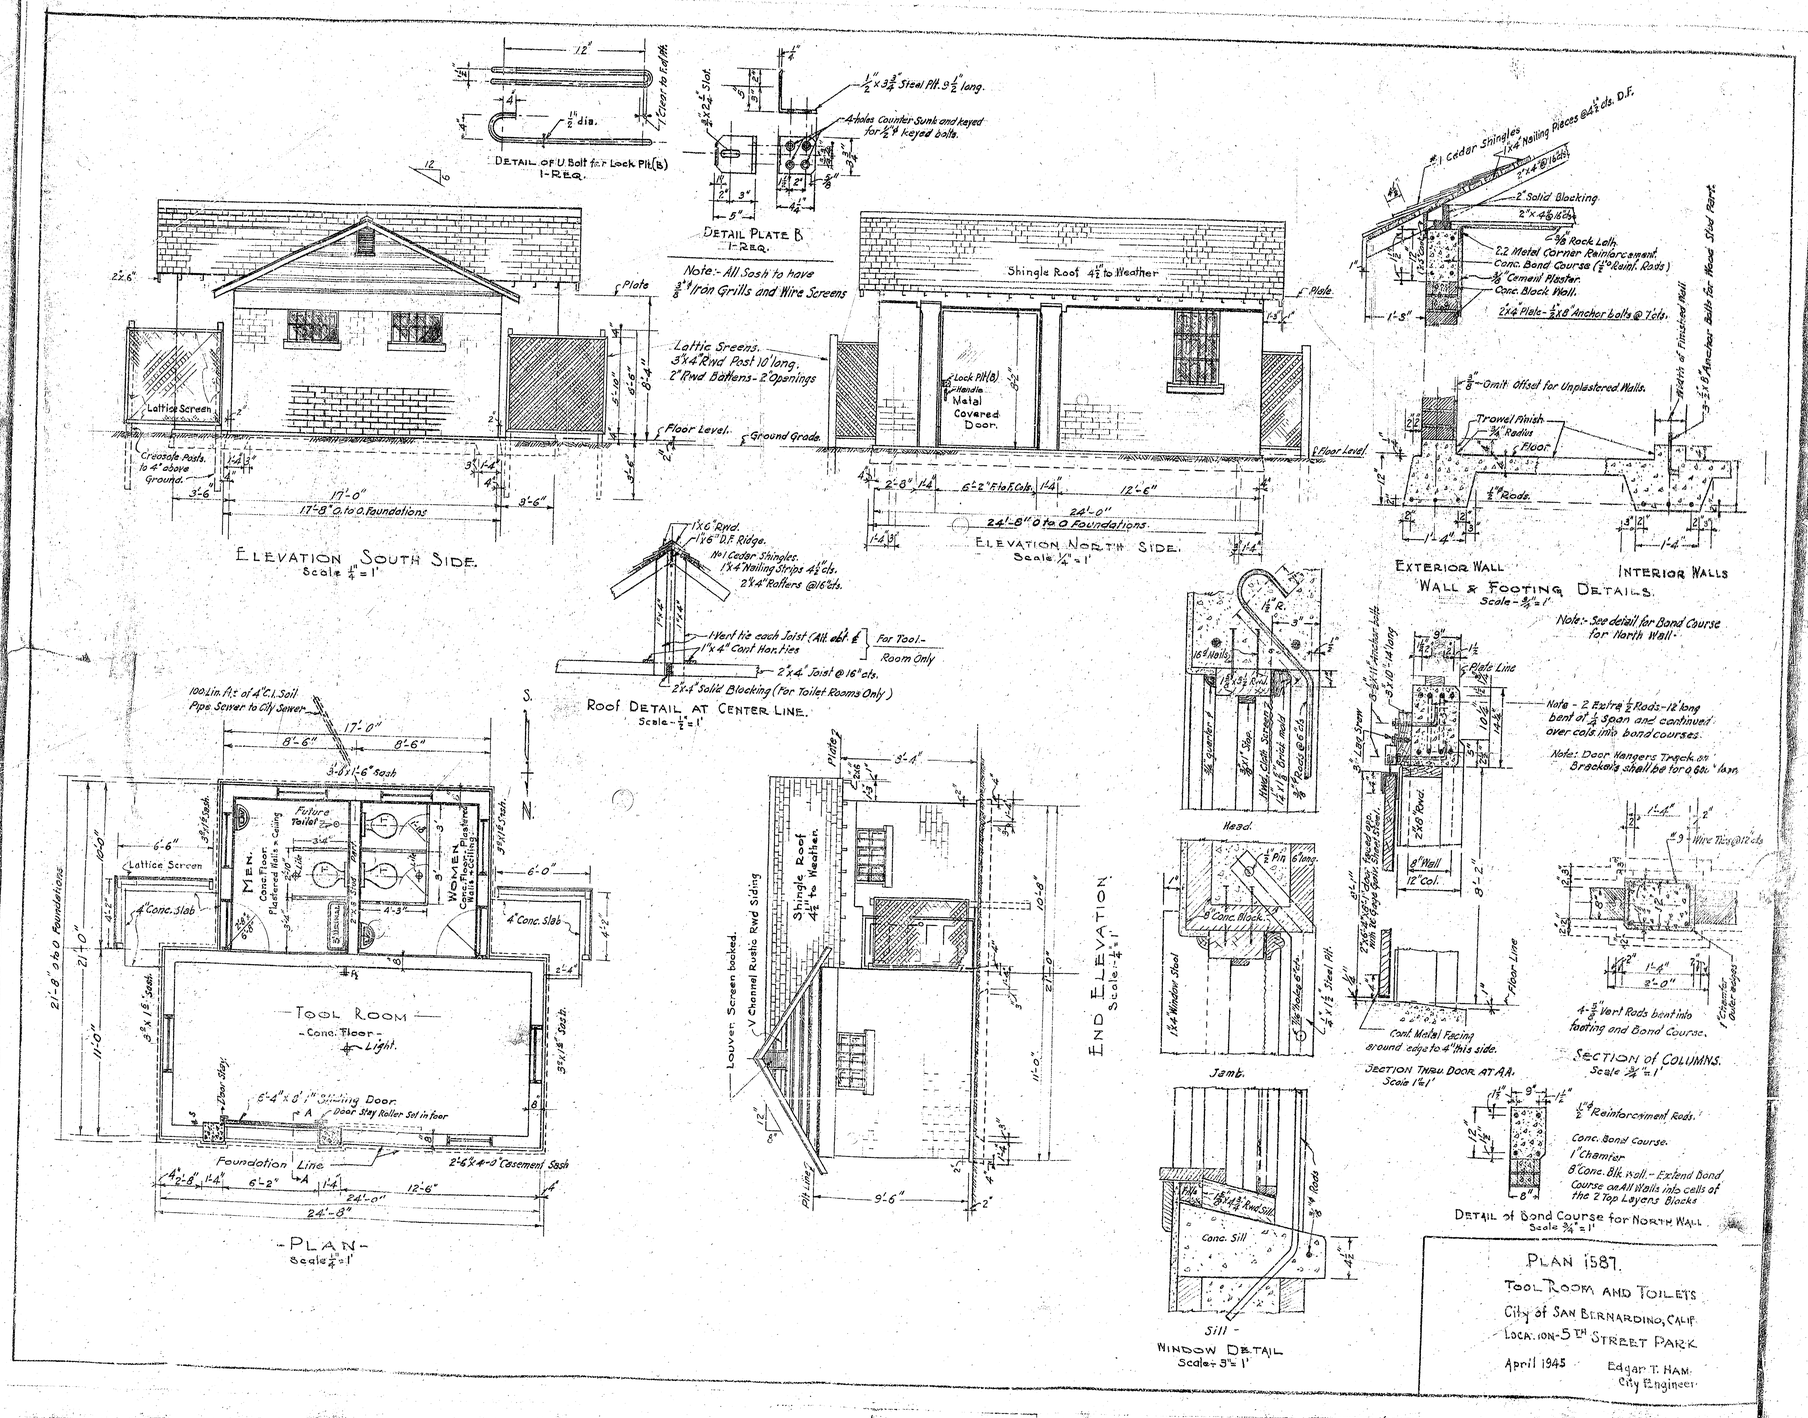

PLAN 1587.

TOOL ROOM AND TOILETS

City of SAN BERNARDINO, CALIF.

LOCATION - 5TH STREET PARK

April 1945

Edgar T. Ham
City Engineer